


THIS DRAWING SHOULD BE READ IN CONJUNCTION WITH ANY OTHER
RELEVANT DRAWINGS AND THE CONSTRUCTION MANUAL
THE BUILDER SHOULD CHECK ALL LEVELS AND SITE DIMENSIONS
BEFORE WORK STARTS AND NOTIFY SCANDIA OF ANY DISCREPANCY
IF IN DOUBT PLEASE ASK

© COPYRIGHT IN THIS DRAWING AND WORK EXECUTED IS AND REMAINS THE PROPERTY OF SCANDIA-HUS LIMITED AND/OR ITS SUBSIDIARIES IN ACCORDANCE WITH THE PROVISIONS OF THE COPYRIGHT ACT. PERMISSION TO REPRODUCE THIS DRAWING OR ANY PART THEREOF FOR ANY PURPOSE SHOULD BE OBTAINED FROM SCANDIA-HUS LIMITED & ANY SUCH REPRODUCTIONS SHOULD INCLUDE THIS & THE FOREGOING STATEMENT			
REV	DESCRIPTION	DATE	DRN CHK
A	MIDS DRAINAGE & TREES ADDED	15/12/25	CC
B	INCOMING SPACES UPDATED, TB REMOVED	15/01/26	CC
C	TREES ADDED FROM TREE REPORT	03/02/26	CC
D	REMOVE VEGETATION G11	06/02/26	CC

Cattlestone

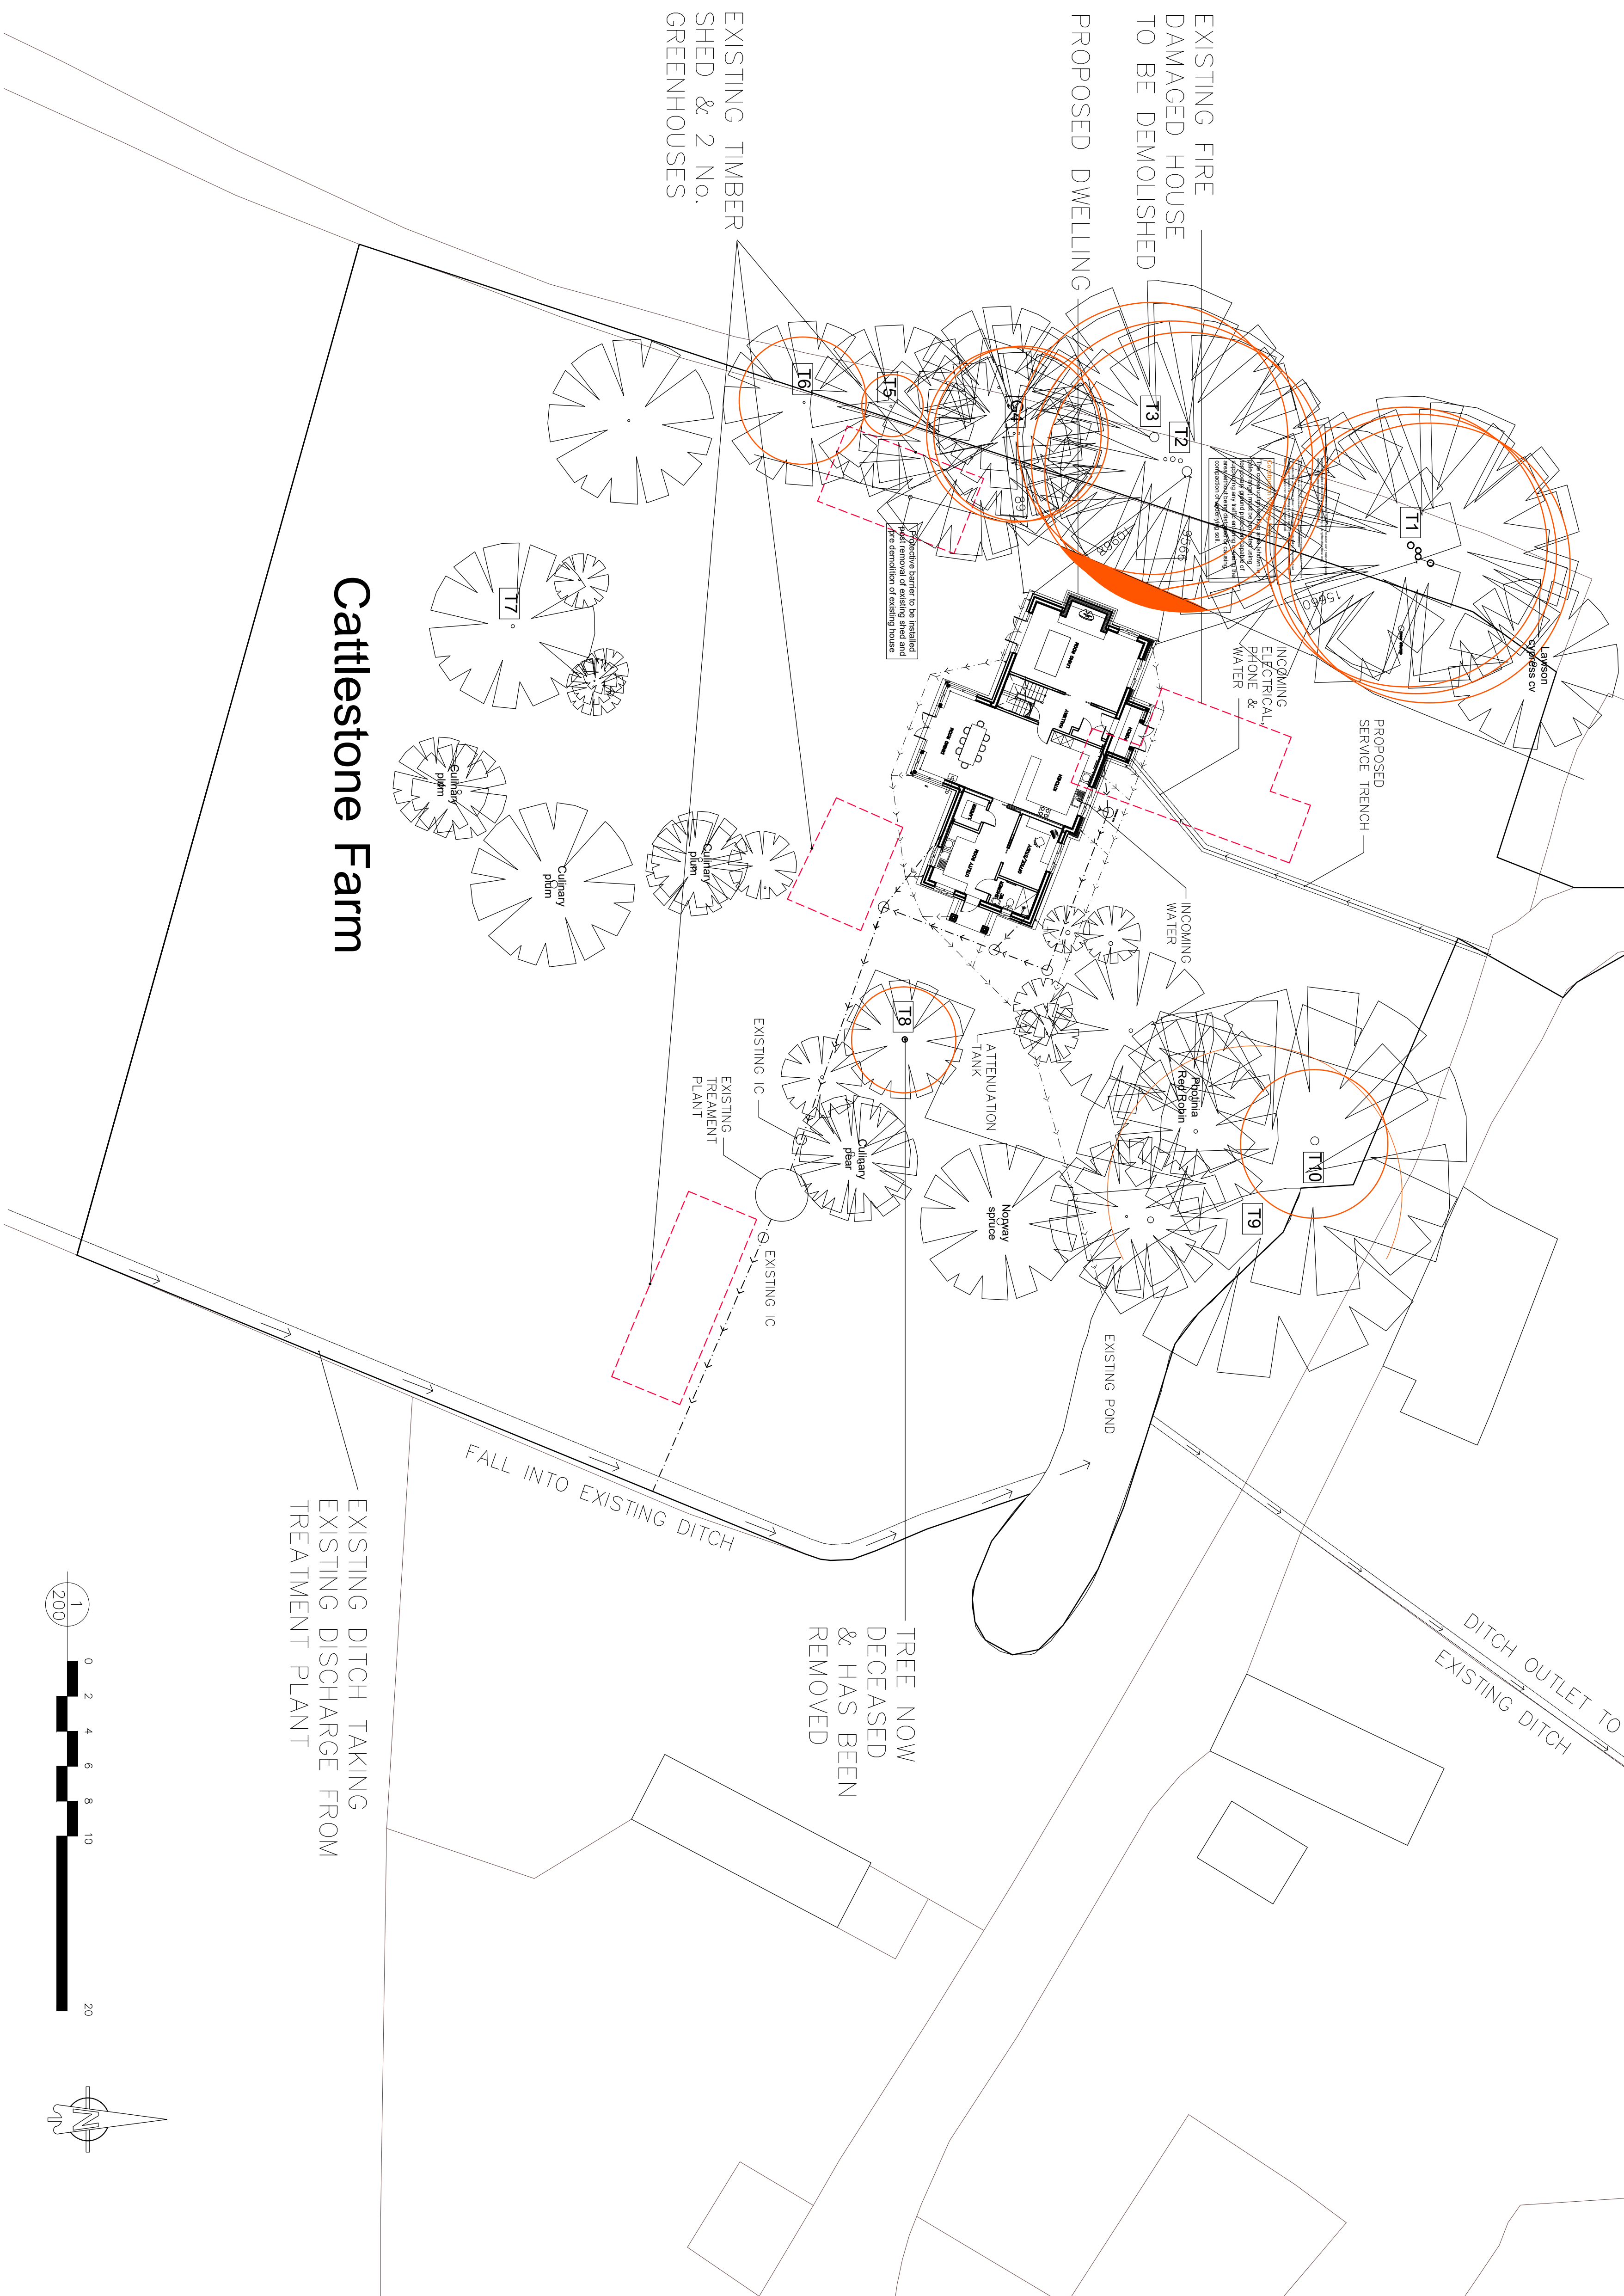

Cattlestone Farm

EXISTING DITCH TAKING
EXISTING DISCHARGE FROM
TREATMENT PLANT

TITLE
PROPOSED SITE PLAN

CATTLESTONE FARM, HARBOLETS ROAD
WEST CHILTINGTON, PULBOROUGH
WEST SUSSEX, RH20 2LG

FOR
MR. A DOUGHARTY

FELCOURT ROAD, FELCOURT, EAST GRINSTEAD,
WEST SUSSEX, RH19 2LP : TEL 01342 838060

SCANDIA-HUS BUSINESS PARK,

scandinavs

SCANDIA-HUS BUSINESS PARK,

COURT ROAD, FELCOURT, EAST GRINSTEAD,
SUSSEX, RH19 2LP : TEL 01342 838060


A DOUGHARTY

CATTLESTONE FARM, HARBOLETS ROAD

WEST CHILTINGTON, PULBOROUGH

WEST SUSSEX, RH20 2LG

SITE PLAN

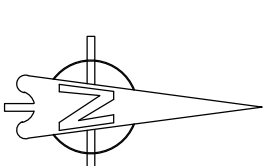

C./No.	O./No.	SCALE
649248		1:200 @A1
DRAWN		DRAWING NUMBER
CC		SP02
DATE		REV D
13/11/2025		

13/11/2025	REV D
------------	-------