
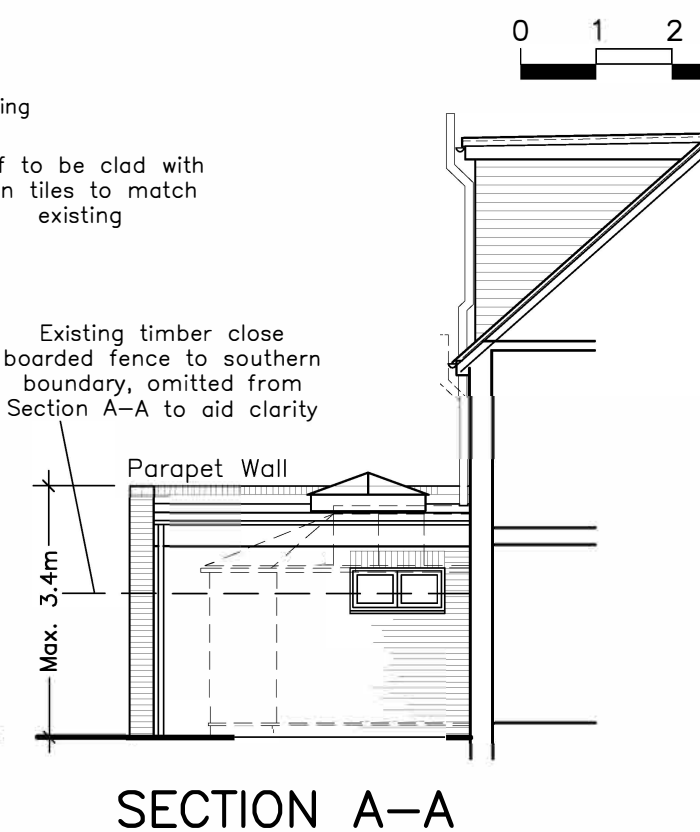


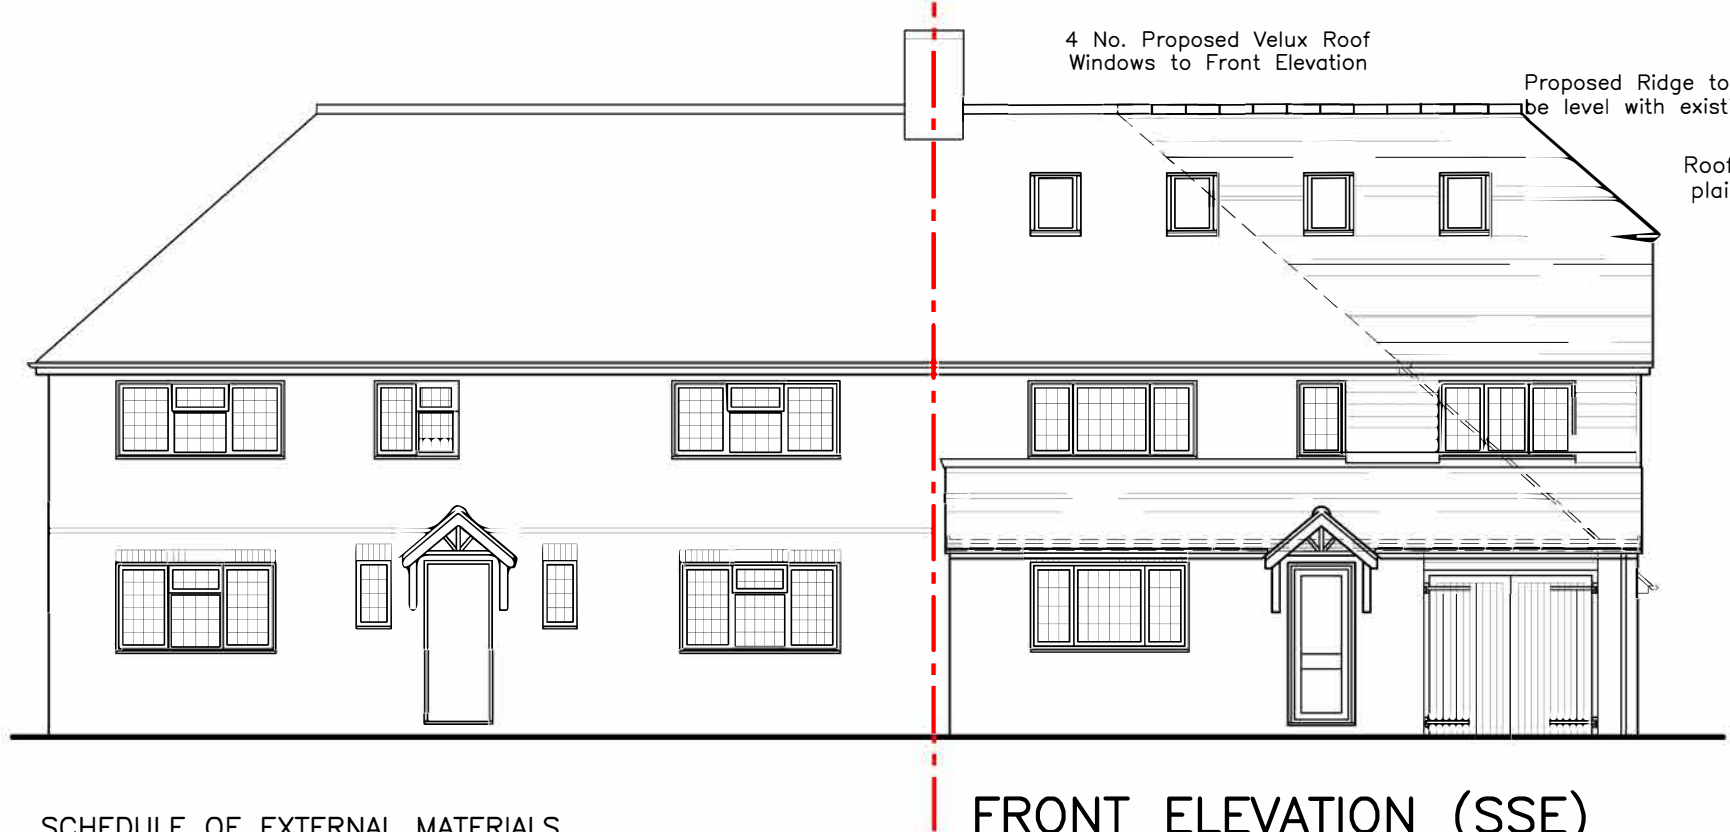

This Drawing is to be read in conjunction with dwg. No. 687-01 to 07 Inclusive together with Structural Engineers Cal's/ Drawings/ Details at all times

SCHEDULE OF EXTERNAL MATERIALS

- Walls :-** Rear single storey extension to be fairfaced brickwork to match existing.
 F.F. Extension, walls to be clad with Eternit Cedral Lap, Horizontal cladding.
 Colour - white
 Dormer walls to be tile hung with plain clay tiles to match that of existing roof.
- Roof :-** Generally to be clad with plain tiles to match existing (proposed lean-too roof over existing flat roof to single storey front projection to be clad with Sandtoft 20/20 interlocking clay tiles, colour to match existing)
- External Joinery :-** To be white u.P.V.C. double glazed outward opening casement windows.
 Doors to be white u.P.V.C. / Aluminium double glazed
- Rainwater goods :-** To be half round u.P.V.C. gutters together with circular downpipes, colour - black all to match existing

FRONT ELEVATION (SSE)

SECTION A-A

Rev.	Description	Date
------	-------------	------

The Client is advised to ascertain and comply with his duties under the C.D.M. Regs 2015 and his obligations under the Party Wall etc. Act 1996 and Equality Act 2010 where applicable.
 Contractors must verify all dimensions on site before commencing any work. The copyright of this drawing is reserved.
 The drawing must not be disclosed without authority
 The drawings and drawing notes do not purport to cover each and every item required to complete the project, the notes are not a specification of works, the contractor is advised to verify the full extent of the works with the client.
 This drawing to be read in conjunction with Designers Risk Assessment

Project
 9 Trout lane
 Barns Green,
 Nr. Horsham.
 W. Sx. RH13 0QD

Elevations As Proposed


Client
 Mr. M. Beales

Drawing no. 687-05 (A3)

Scale 1 : 100 **Date** Jan. 2026

KG DESIGNS
 ARCHITECTURAL CONSULTANT

Longacre, Bentons Lane, Dial Post,
 Horsham, West Sussex RH13 8NW
 Tel : 01403 711666
 E-MAIL : kgd@kgdesigns.com

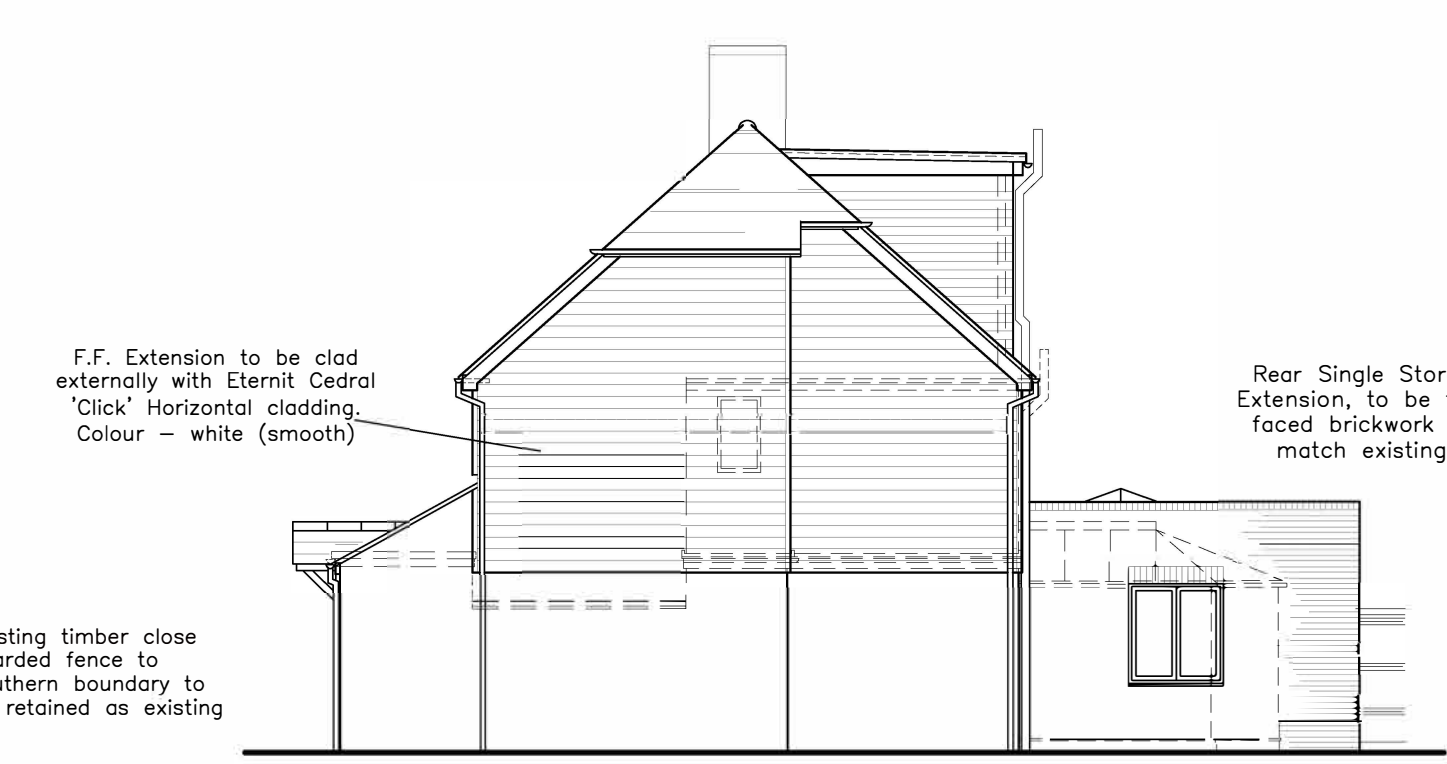

REAR ELEVATION (WNW)

SIDE ELEVATION (NNE)