


BUILDING REGULATION
NOTES

Overall external floor area of steel framed barn =
302.26 sq.m.

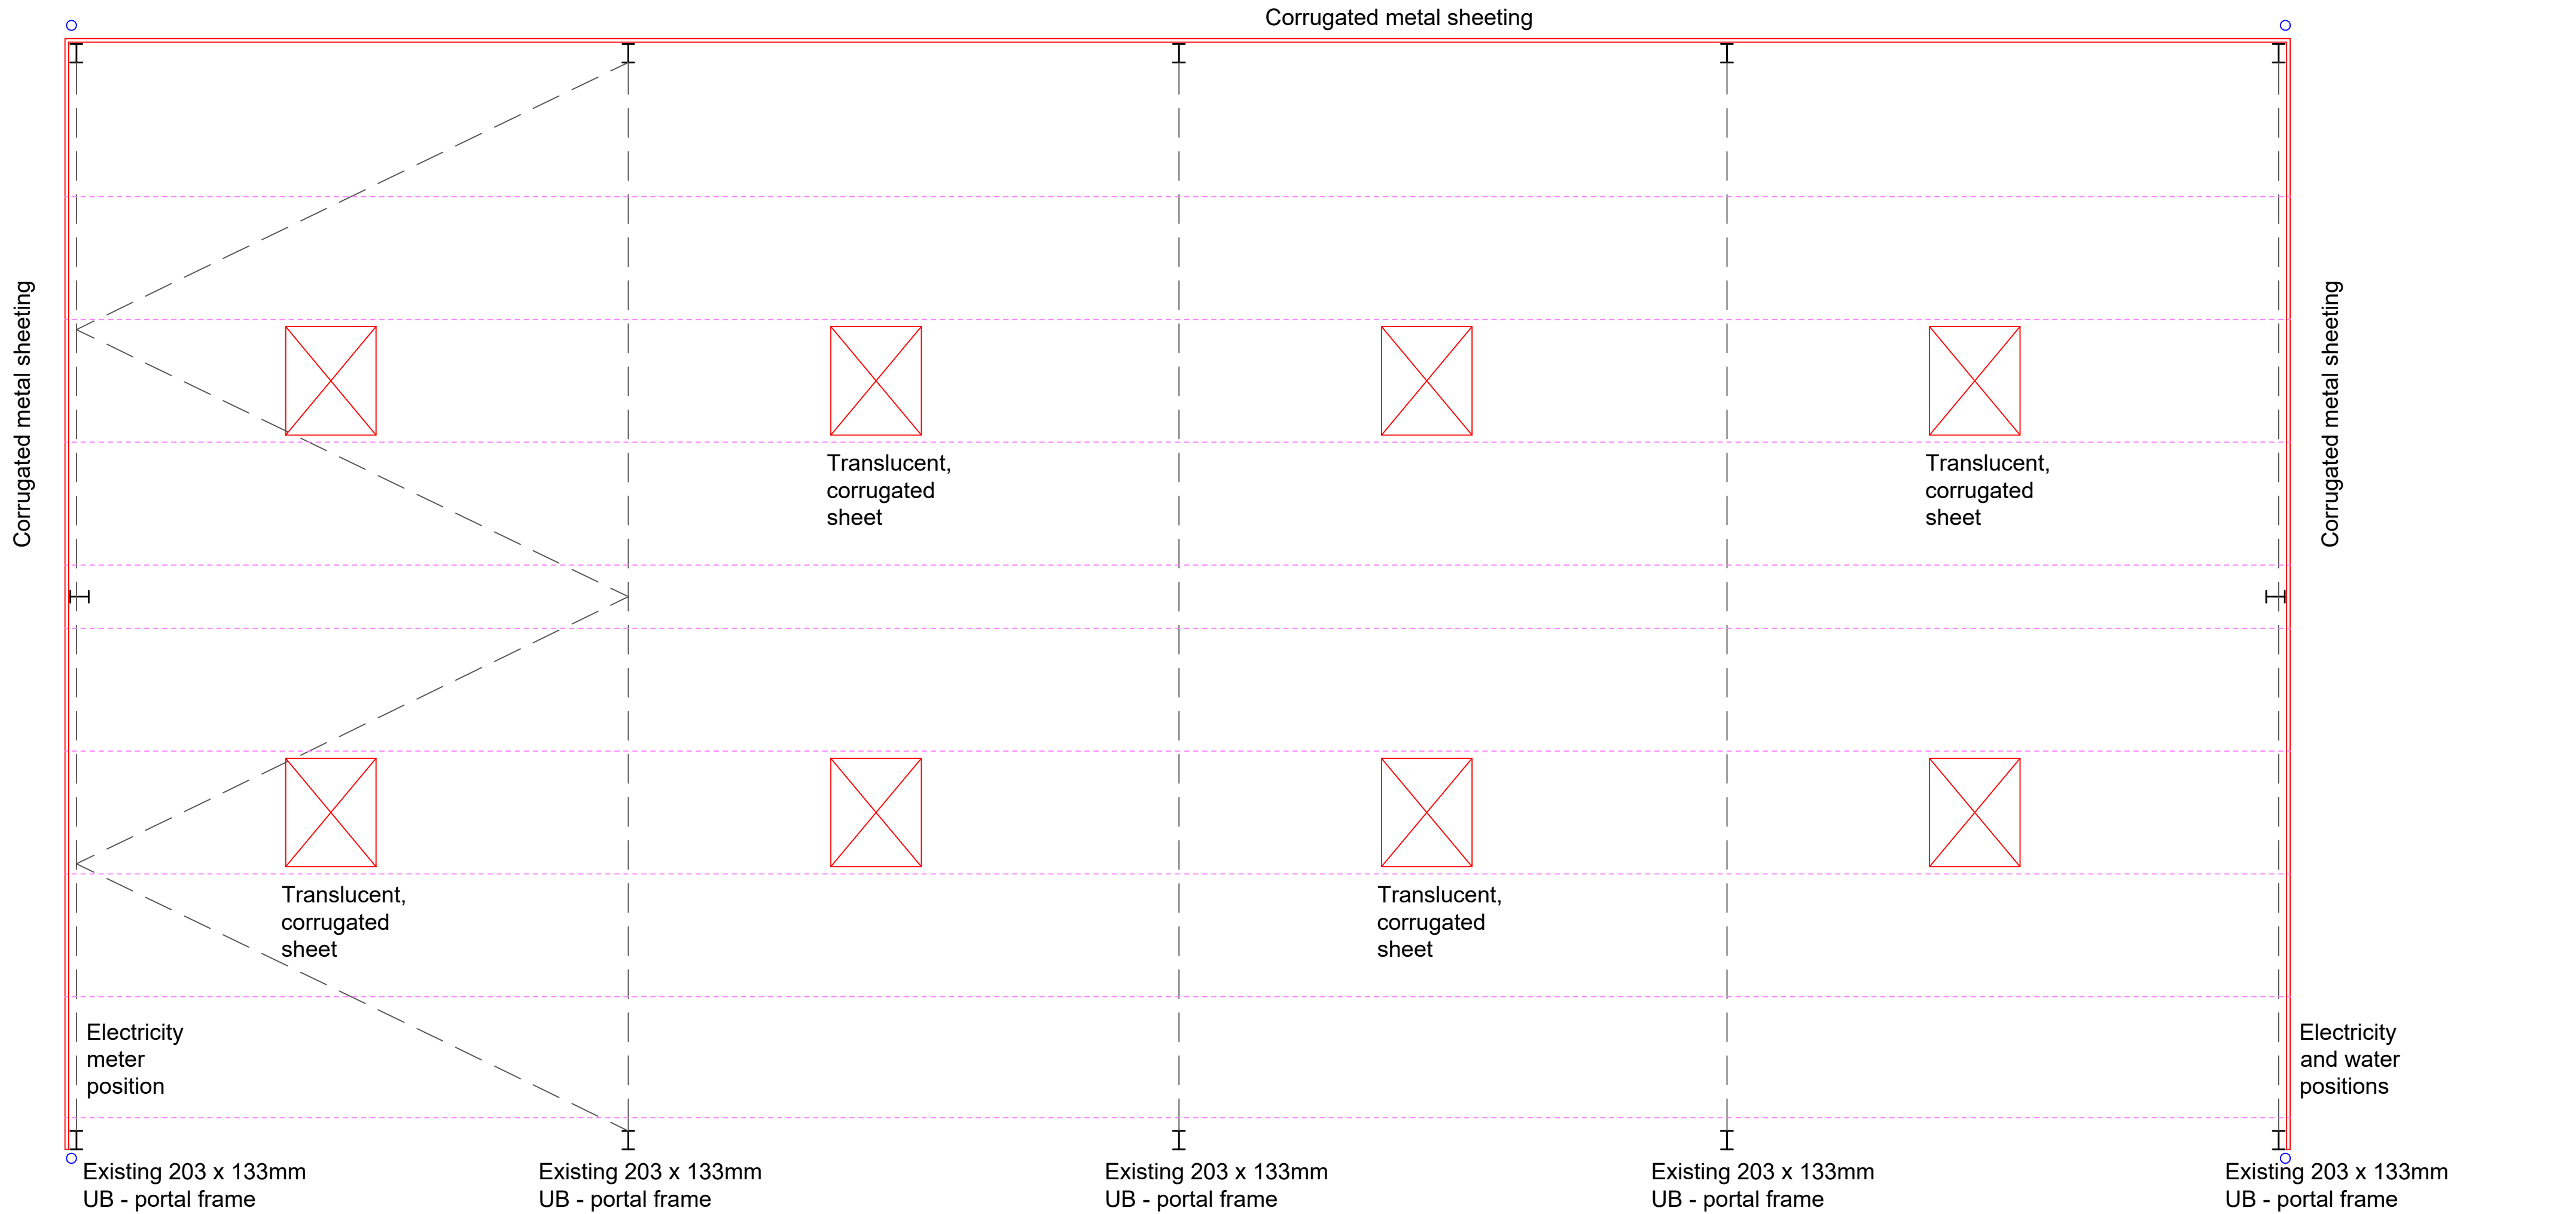

Existing floor plan

	Date	Revisions
A	09.03.2022	Information noted.

Copyright

Graham Askew
Chartered Building Surveyor
Principal: Graham Askew MRICS

Bay Tree Cottage,
5 Hurston Grove
Hurston Lane, Storrington,
West Sussex, RH20 4HQ.
Tel/Fax: (01903) 743231
email: askewsurveyor@outlook.com

Client

Mr Francis & Ms Thomas

Job Title

Barn Conversion
Amies Mill Farm Barn
Kerves Lane
Horsham
West Sussex
RH13 6ES

Drawing Title

Existing Floor Plans.

NOTE:
All dimensions must be checked on
site and not scaled from this drawing

Scale 1:50

Date 25.01.22 Drawn by K.L.Carter

Drg No.	In conjunction with:-	Rev.
2022/1/1		A

