




0m 3m 6m 9m

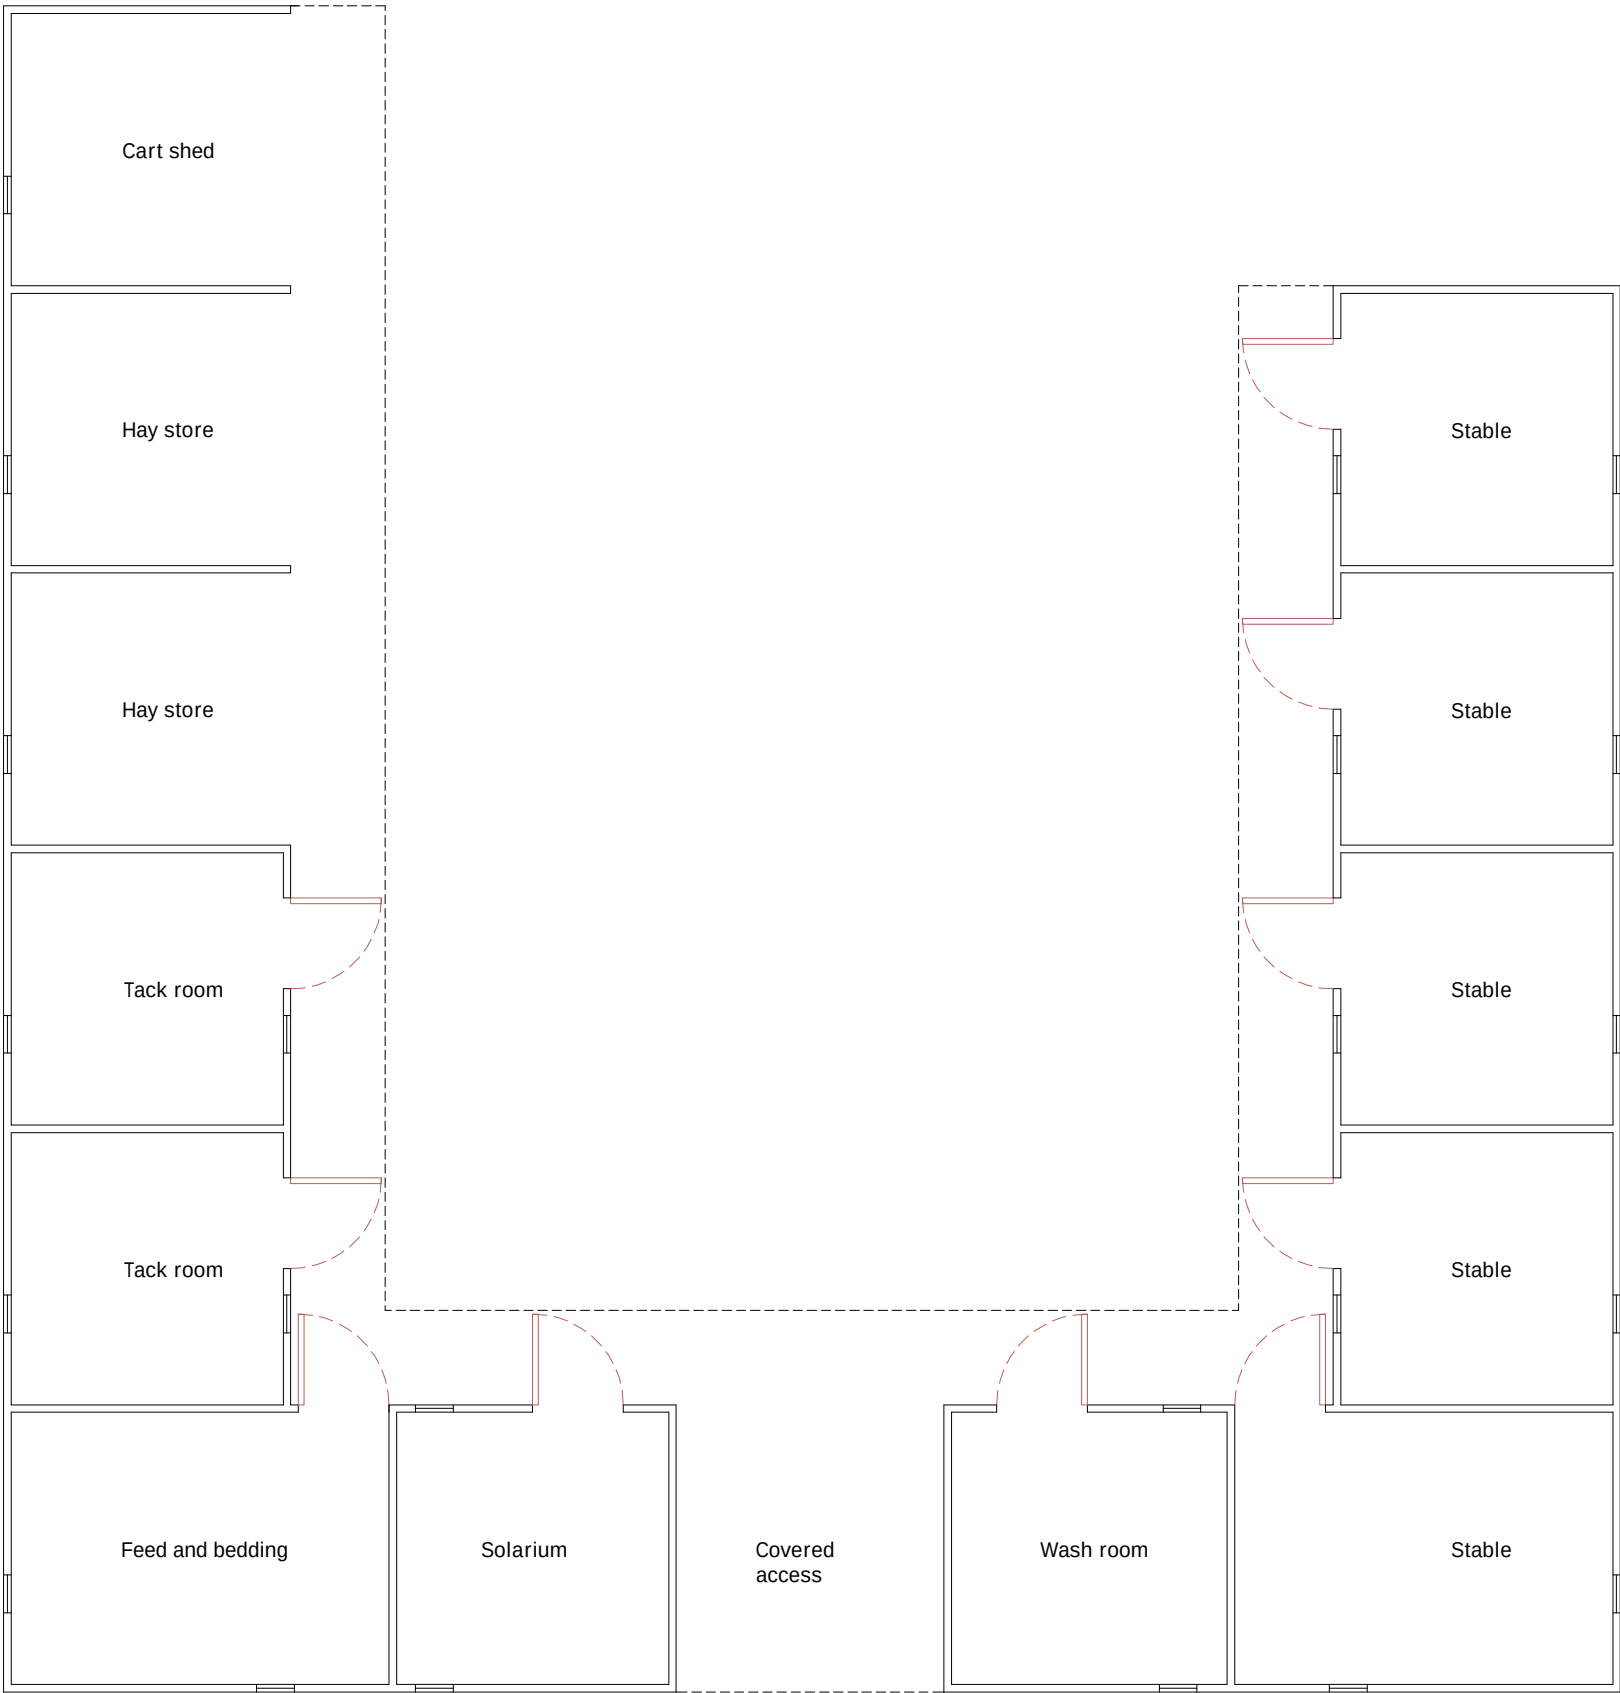

GROUND FLOOR PLAN

Disclaimer

This drawing is protected under the Copyright, Designs and Patents Act 1988. This drawing is protected by copyright.

Planning

This drawing is produced for PLANNING PURPOSES ONLY and is not to be used for construction.

This drawing illustrates a planning proposal only and as such subject to detailed site investigation, including ground conditions/contaminates and drainage design. The layout may be based upon an enlargement of an O.S. sheet or other small scale plans and its accuracy needs to be verified by survey. CDM Regulations remain the responsibility of the principal contractor.

Project:	Amies Mill Farm Kerves Lane Horsham West Sussex RH13 6RL
Title:	Floor Plans + Elevations
Status:	Planning
Scale:	1:100 @ A3
Drawing no:	3693-PL-05
Prepared by:	Murshed Ahmed Rinku BArch MSc
Date:	July 10, 2023
File:	C:\Users\MurshedRinku\White And Sons\Planning - Documents\CLIENTS\Francis, Nigel\Stables App Docs\Drawing\FNlg.dwg