


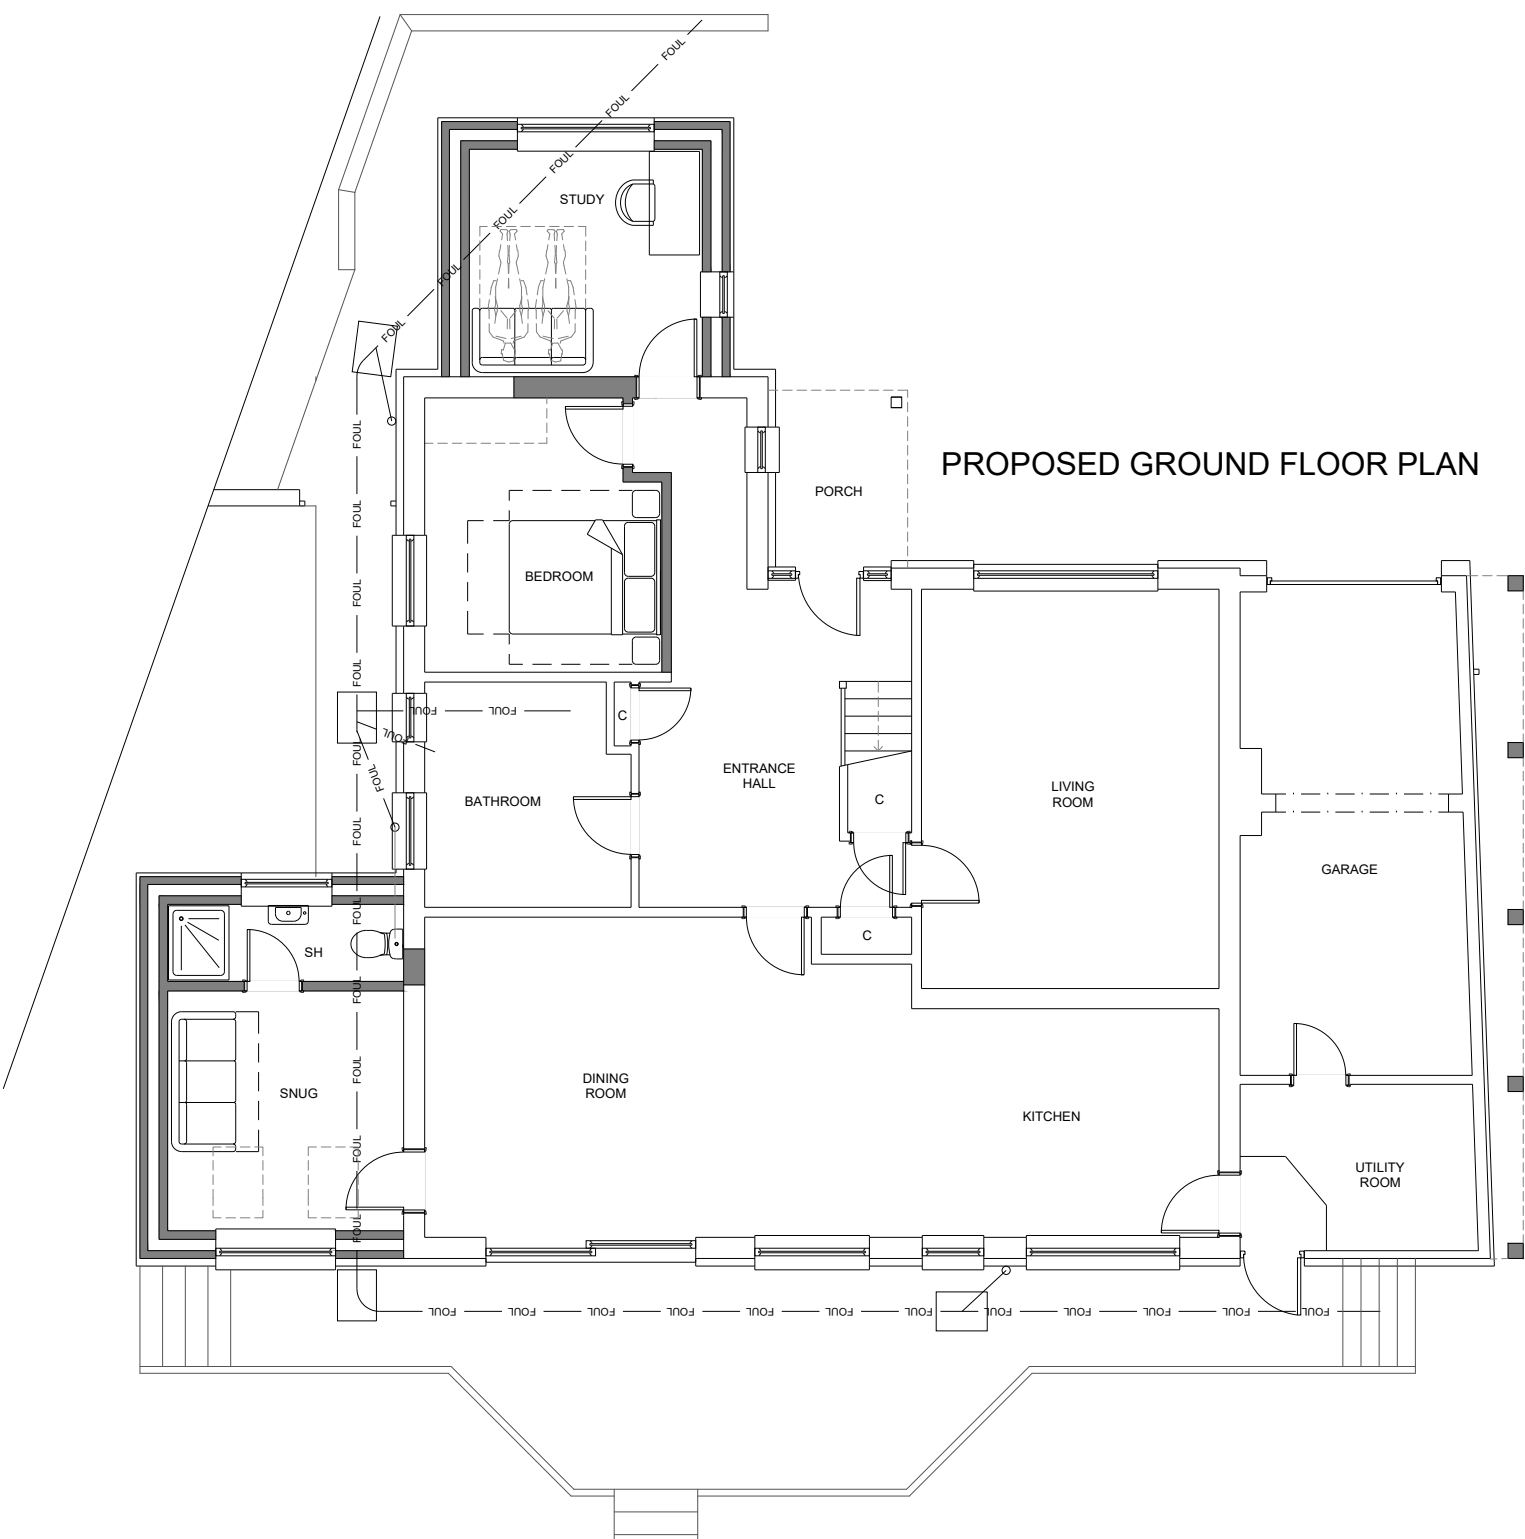


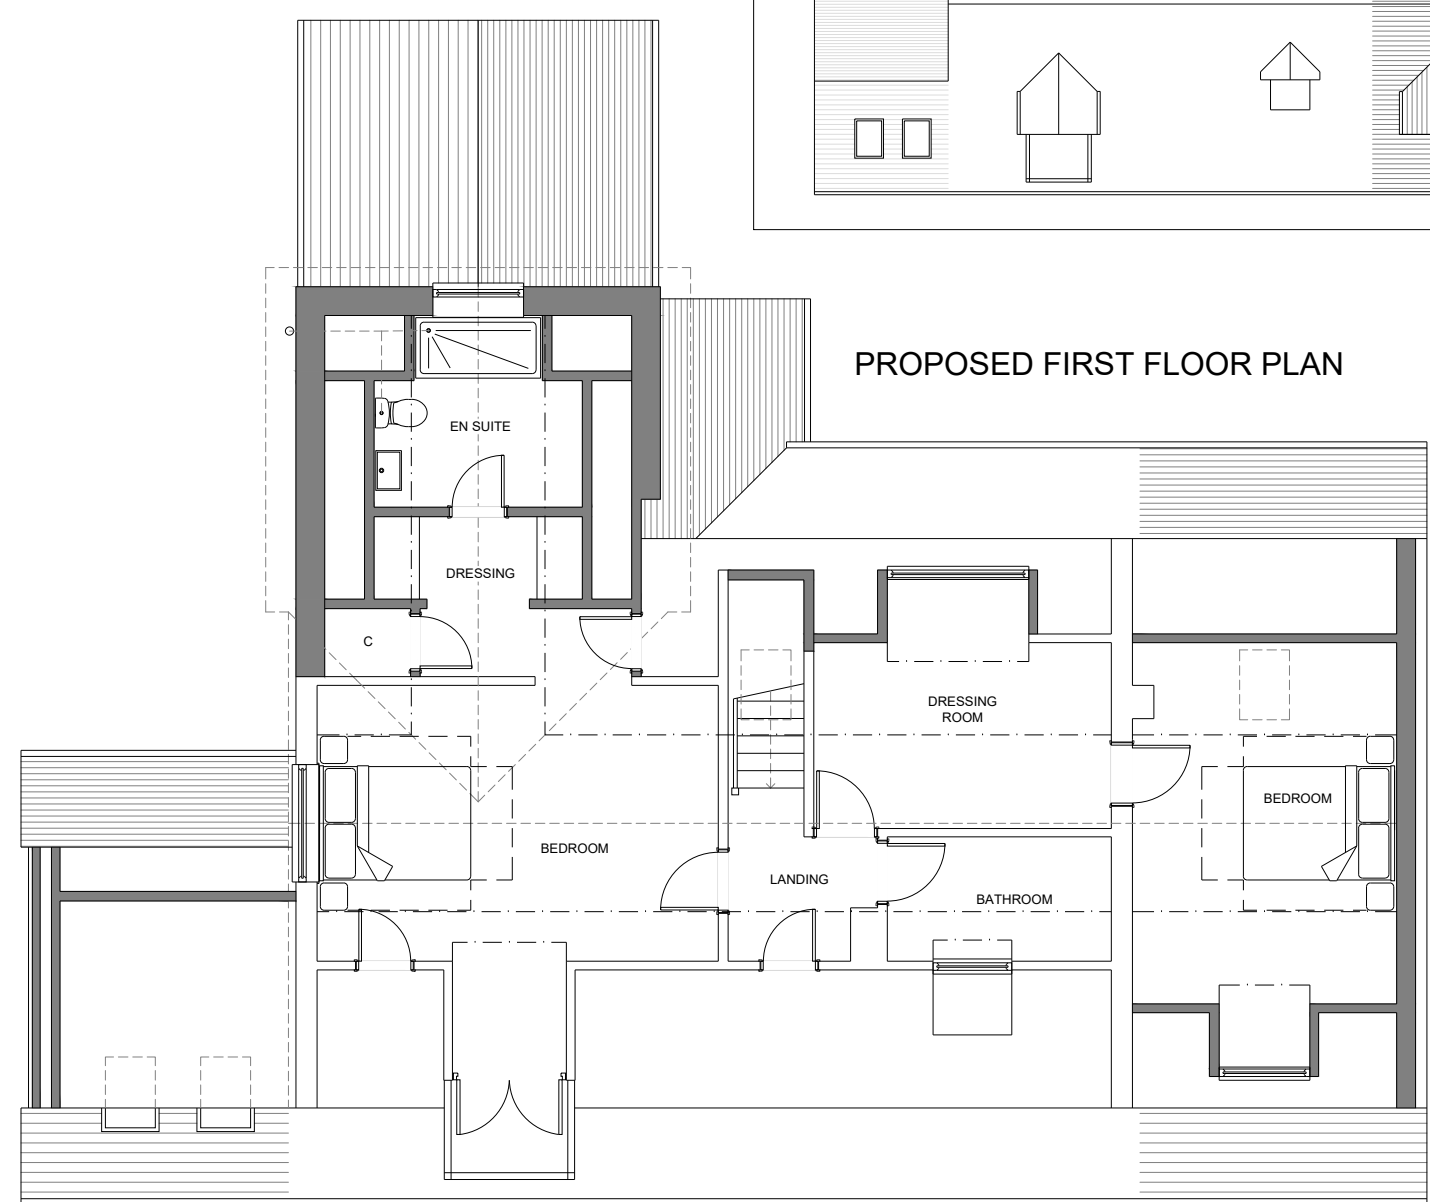

PROPOSED GROUND FLOOR PLAN

 

PROPOSED FIRST FLOOR PLAN

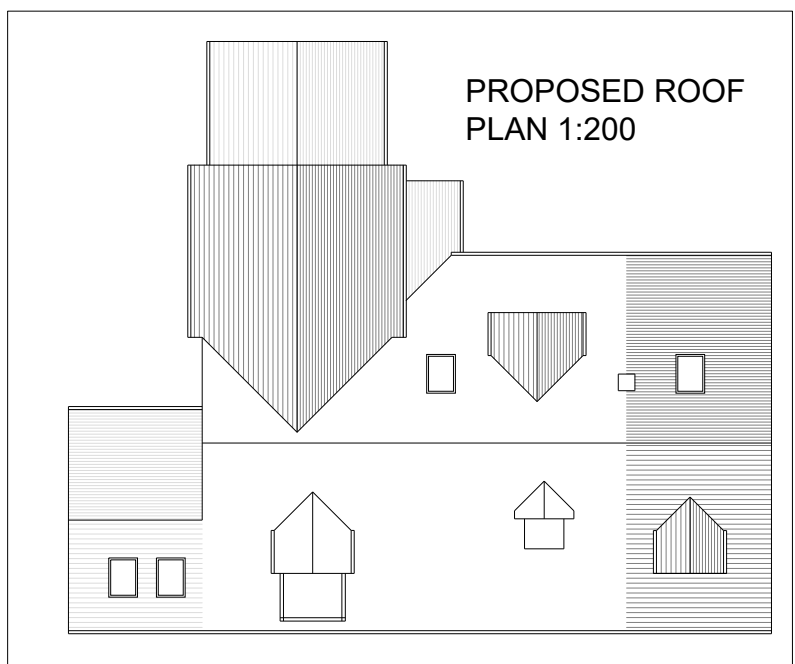

PROPOSED ROOF
PLAN 1:200

 Heatherlands Bracken Lane Storrington West Sussex RH20 3HS T: 01903 740033 E: office@markalforddesign.com	client:	MR AND MRS STEWART		
	project title:	BROCK SPINNEY, WEST CHILTINGTON PROPOSED ALTERATIONS		
	drawing title:	PROPOSED PLANS		

drawn by: MSA	date: JAN '26	scale: 1:100 / 1:200 @ A3
issue status: FOR PLANNING CONSENT		
drawing number:	25591 / P103	revision:
This drawing may not be used or reproduced without written consent. Copyright reserved No dimensions to be scaled from this drawing except for Planning purposes.		