


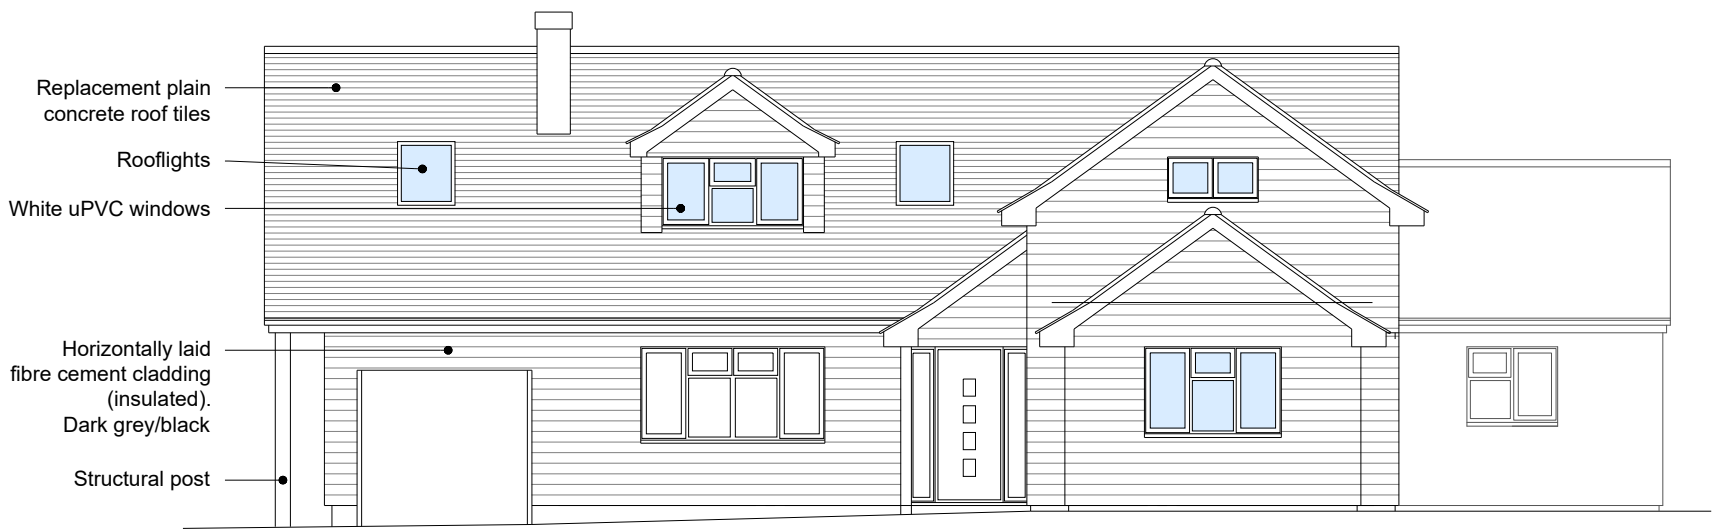

PROPOSED FRONT ELEVATION




PROPOSED SIDE ELEVATION



PROPOSED REAR ELEVATION



PROPOSED SIDE ELEVATION

 

Scale 1:100



mark alford design architecture

Heatherlands Bracken Lane Storrington West Sussex RH20 3HS
T: 01903 740033 E: office@markalforddesign.com

client: MR AND MRS STEWART
project title: BROCK SPINNEY, WEST CHILTINGTON
PROPOSED ALTERATIONS
drawing title: PROPOSED ELEVATIONS

drawn by: MSA date: JAN '26 scale: 1:100 @ A3

issue status: FOR PLANNING CONSENT

drawing number: **25591 / P104** revision:

This drawing may not be used or reproduced without written consent. Copyright reserved
No dimensions to be scaled from this drawing except for Planning purposes.