


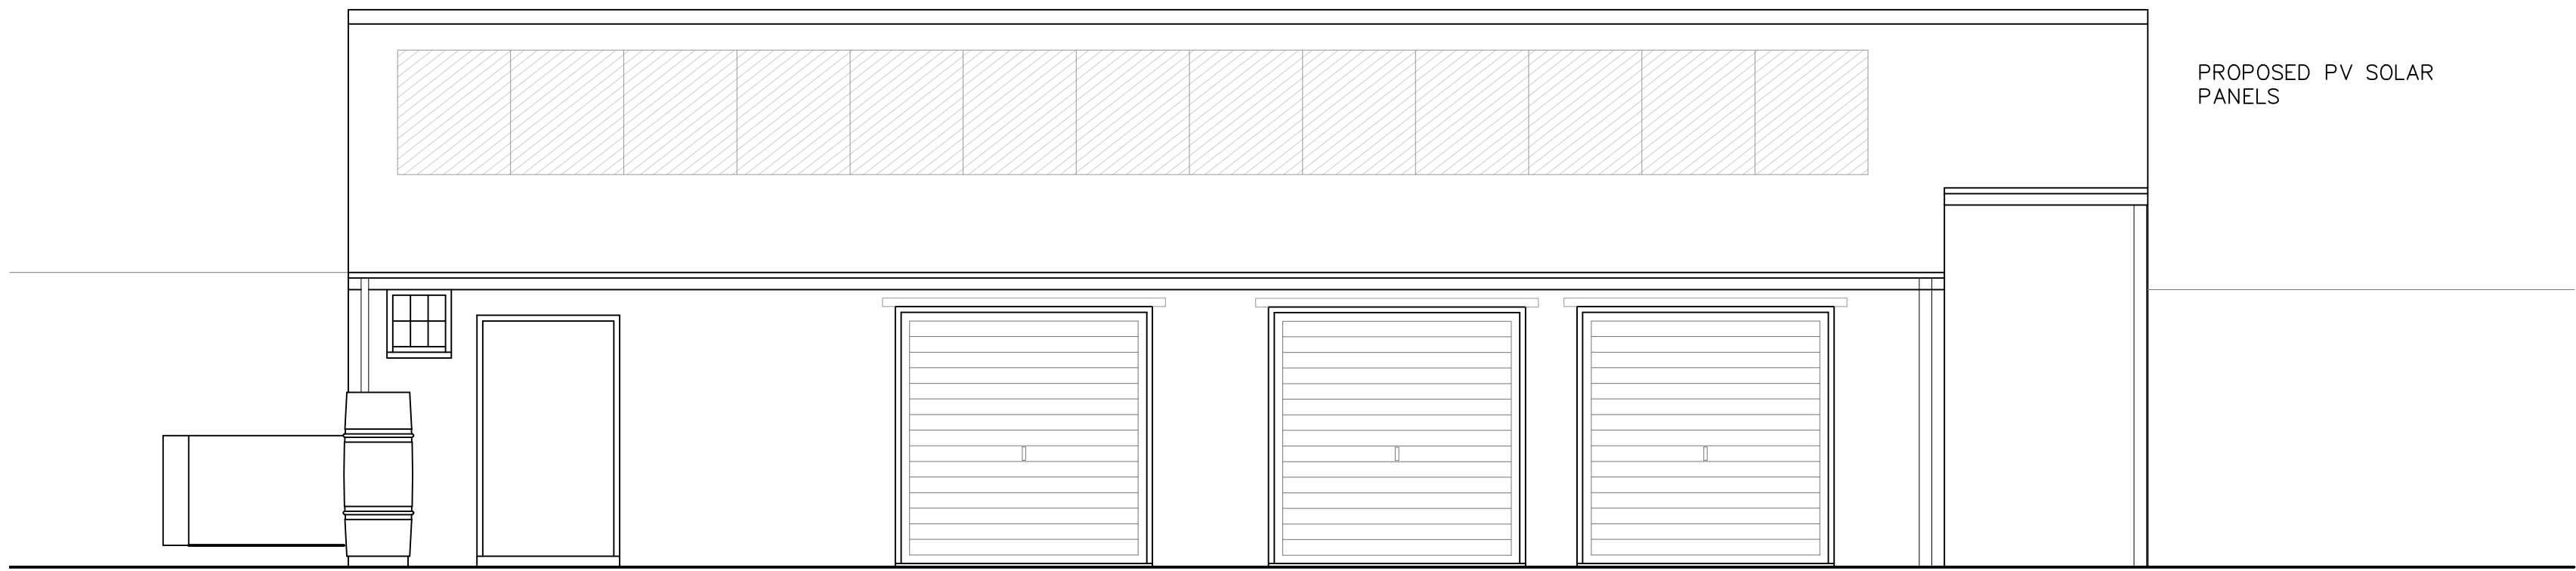
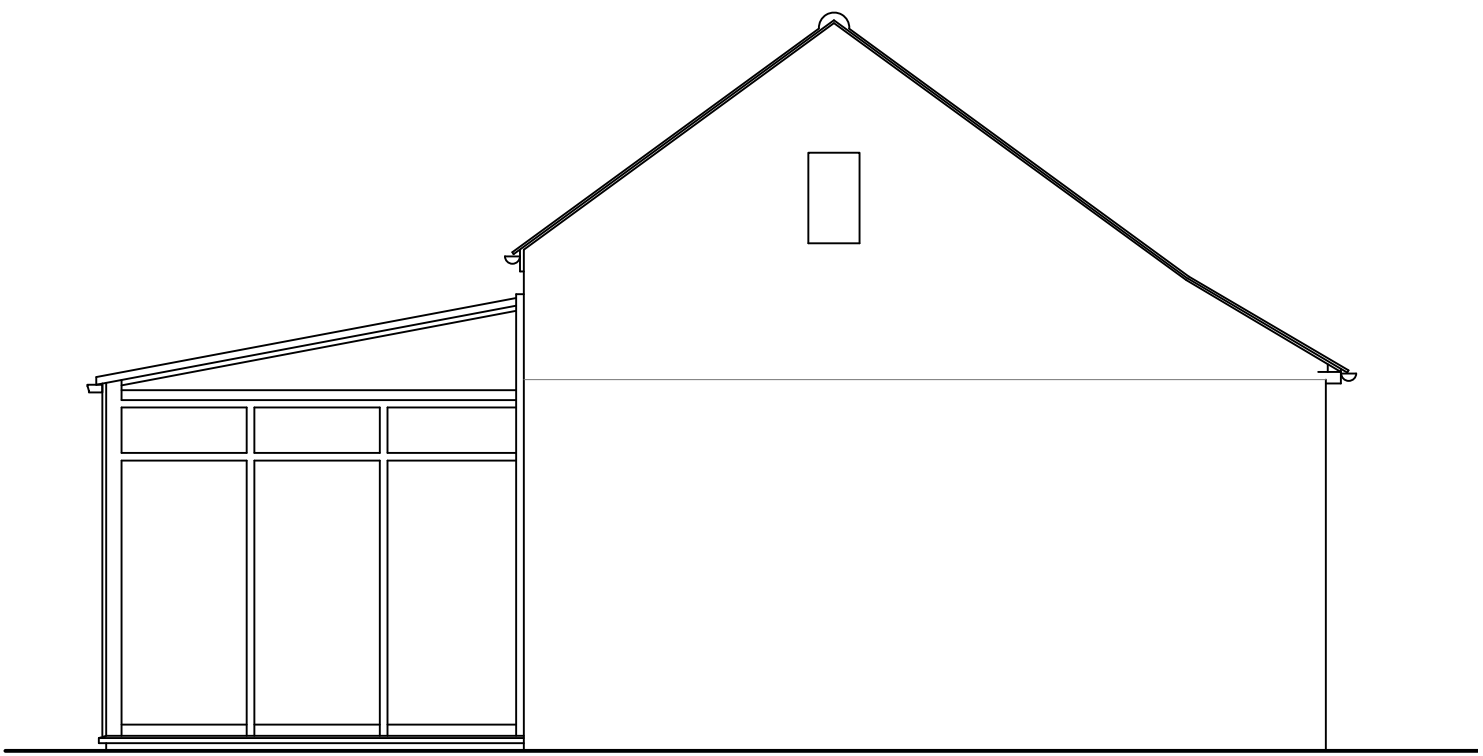


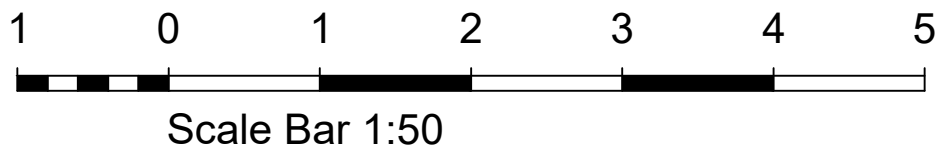


North Elevation

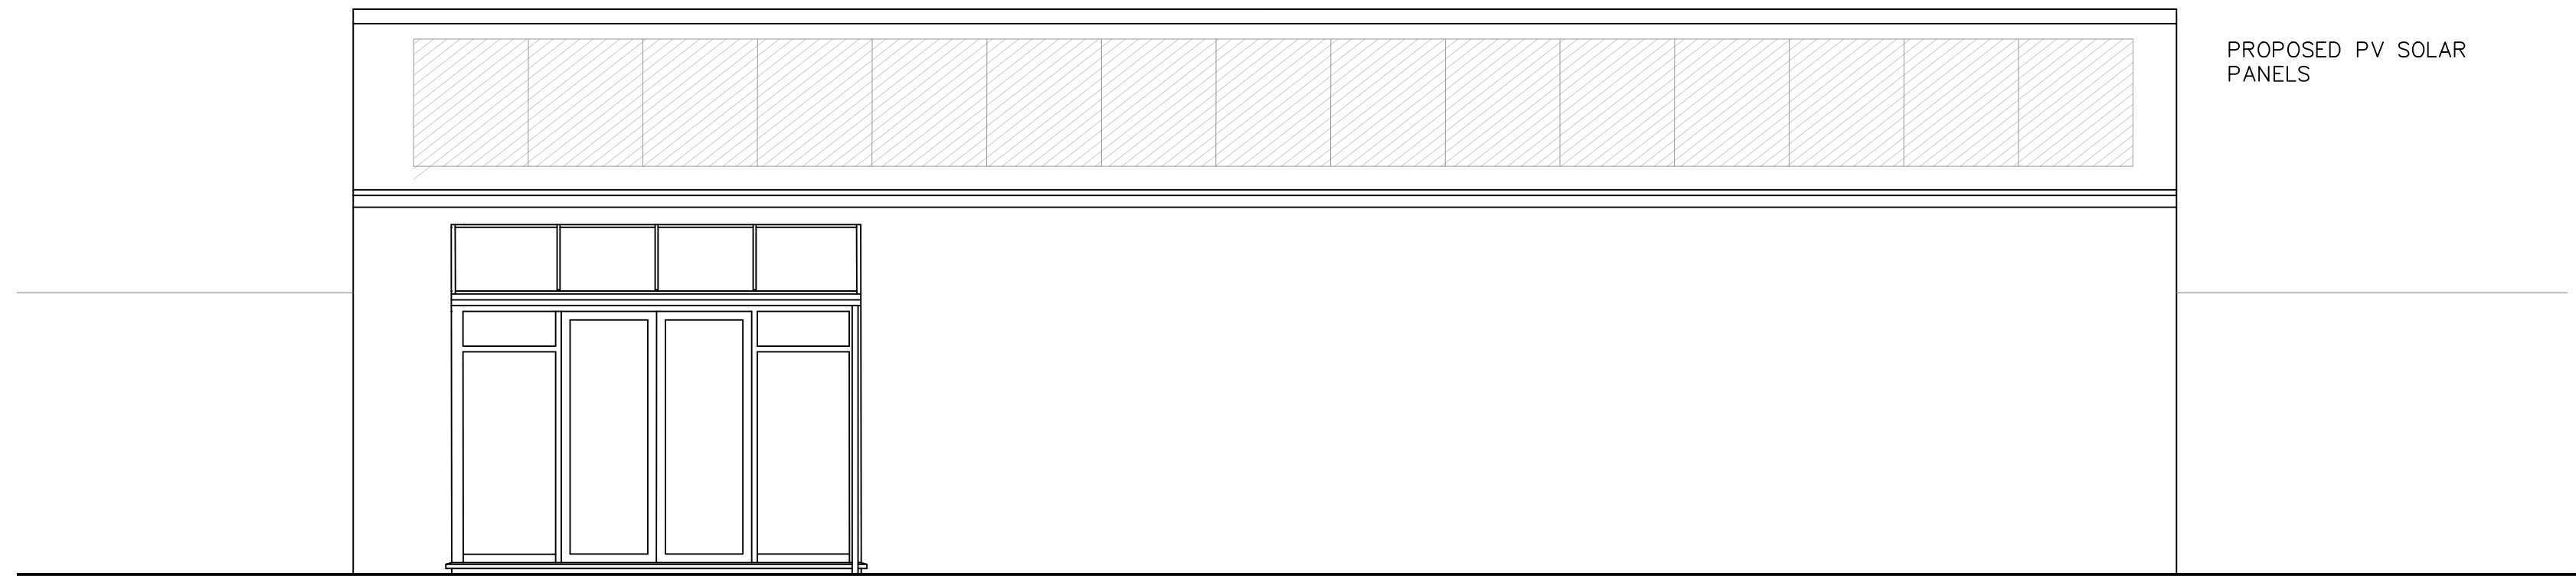




East Elevation

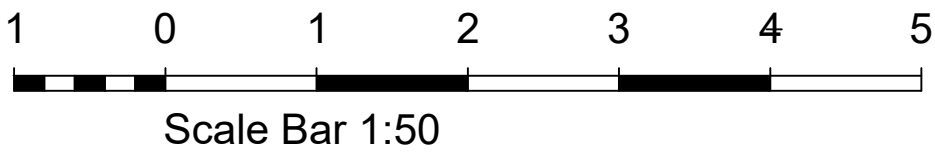


South Elevation

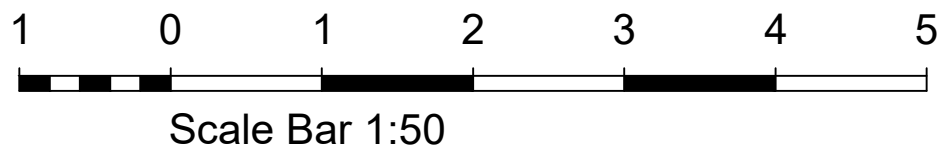


West Elevation

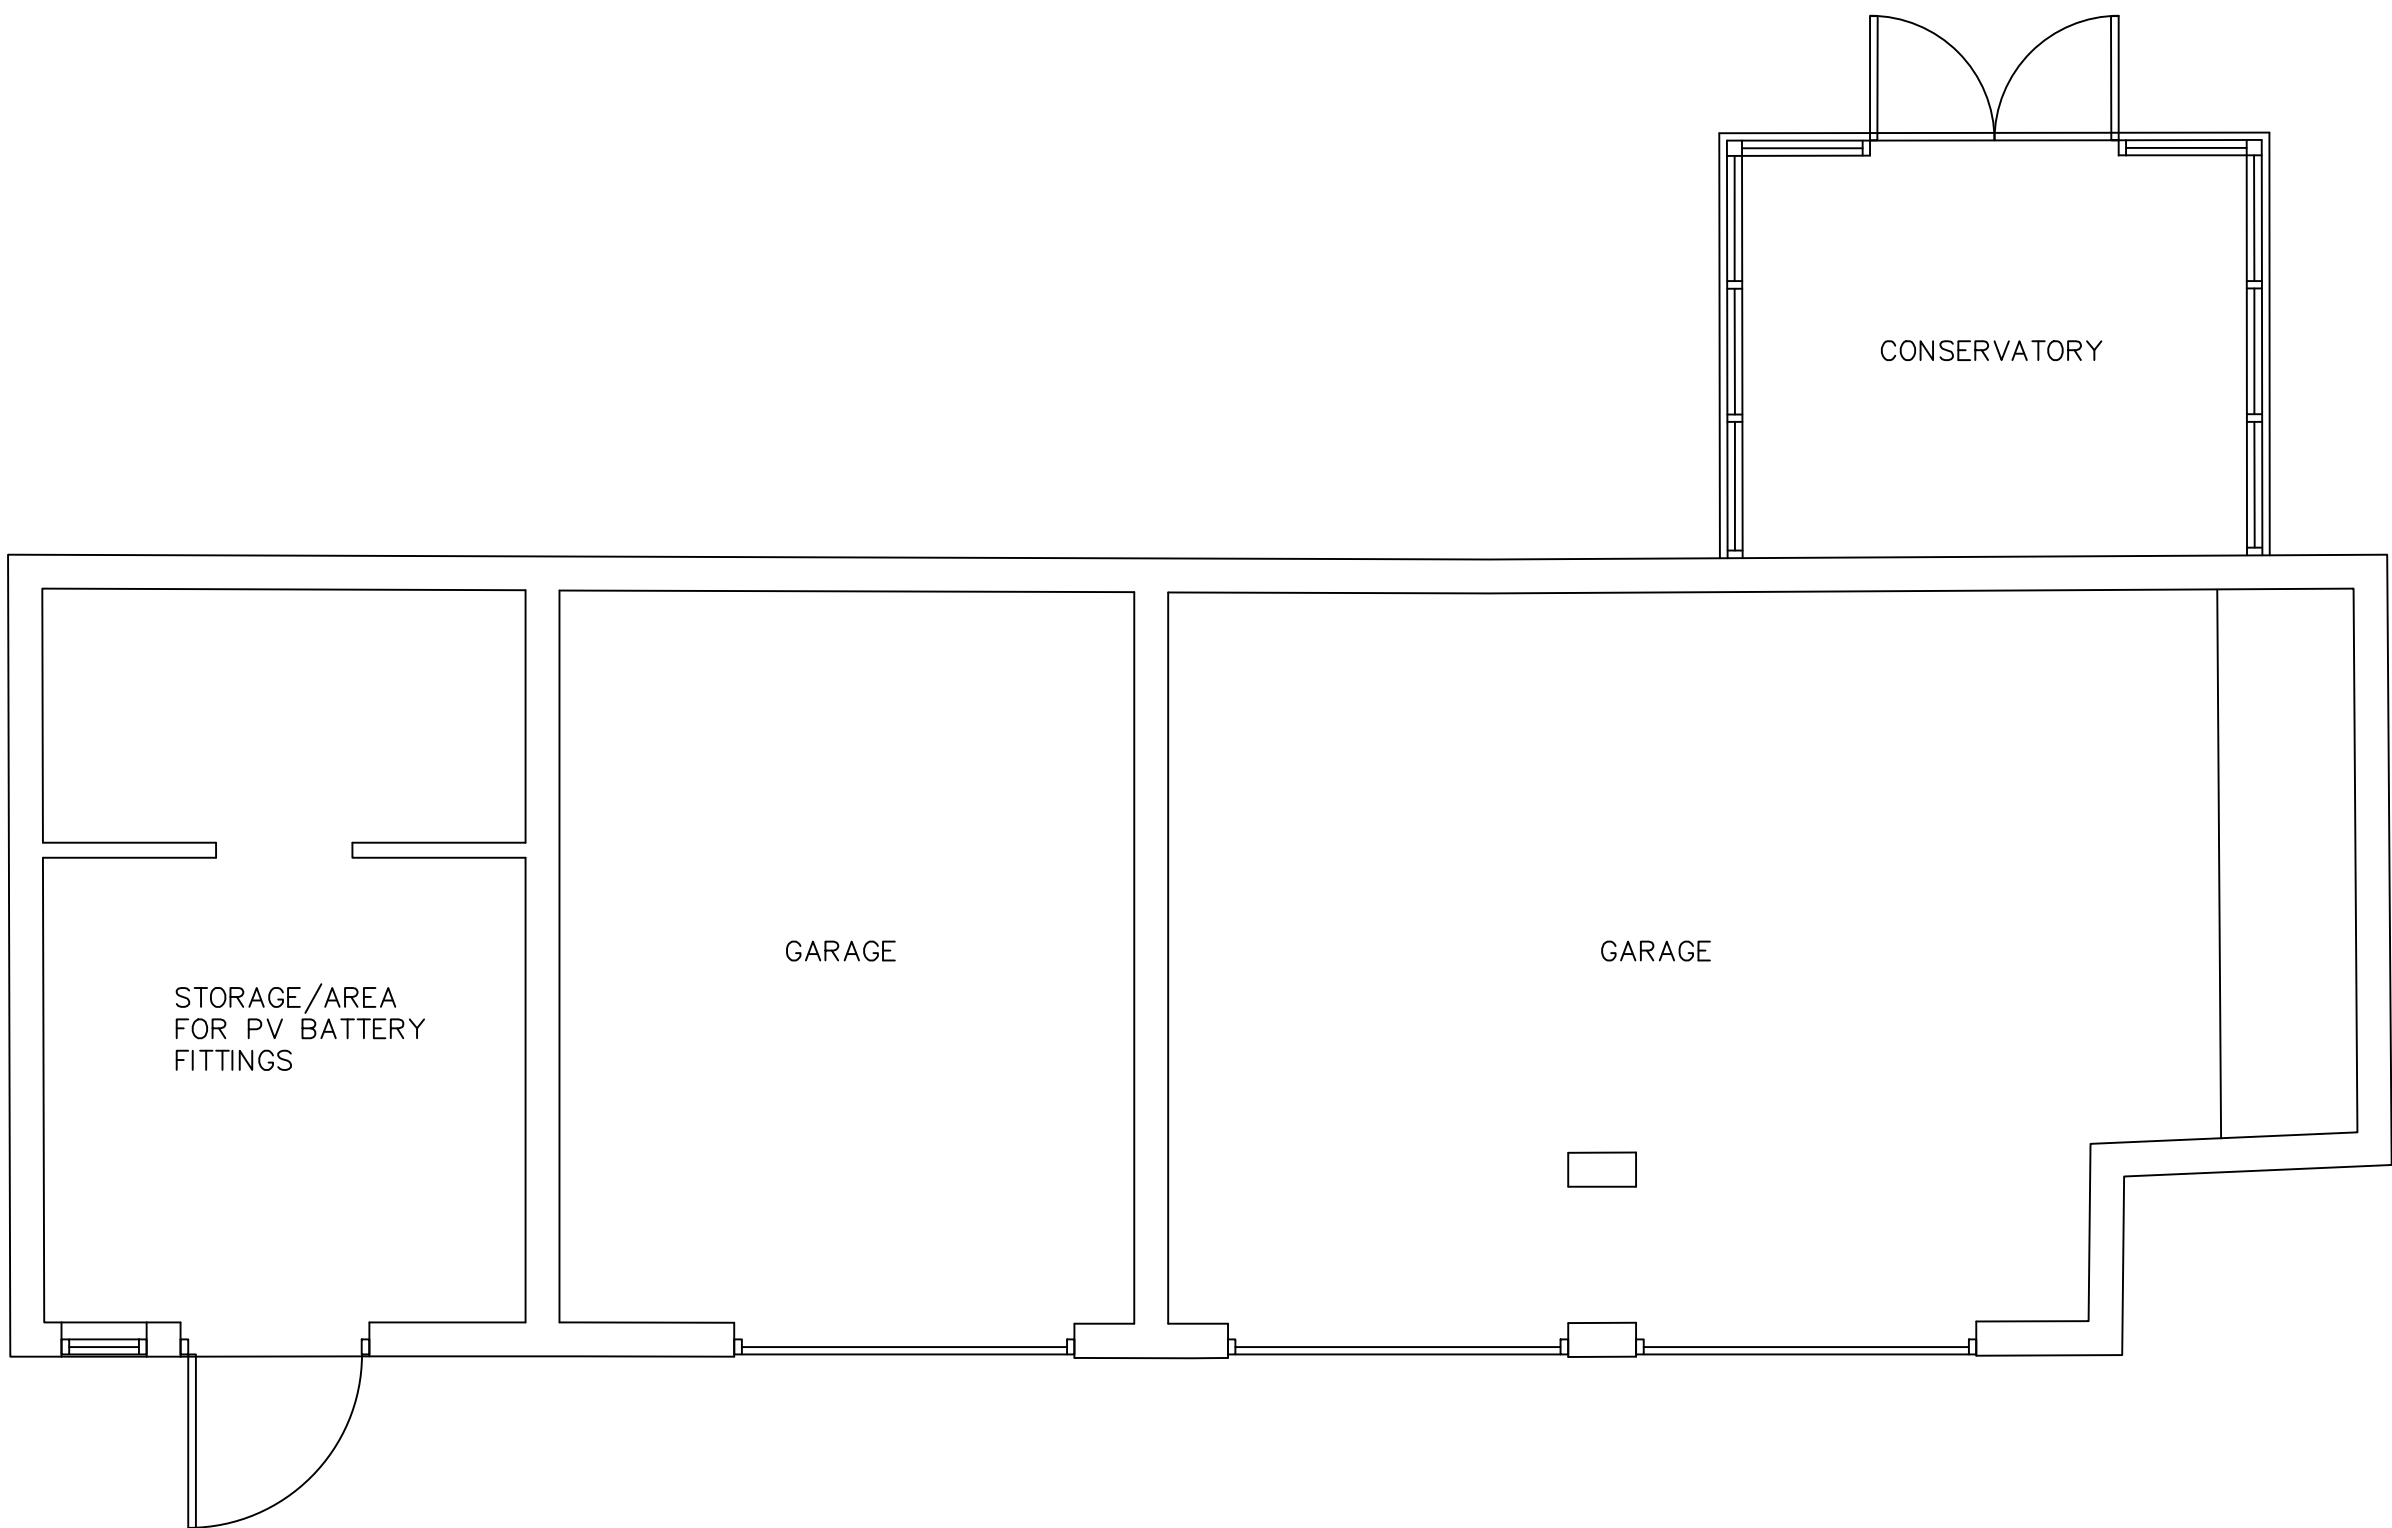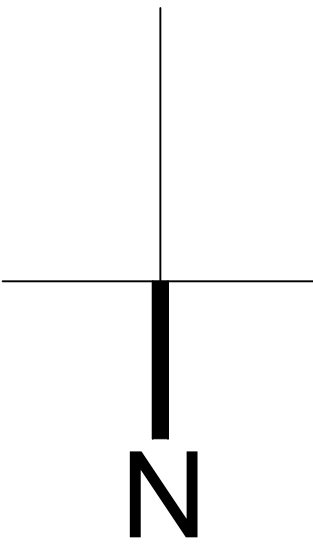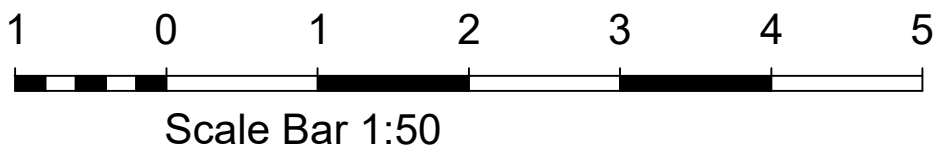

Floor Plan

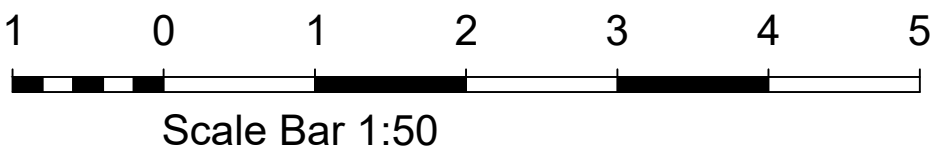

Roof Plan

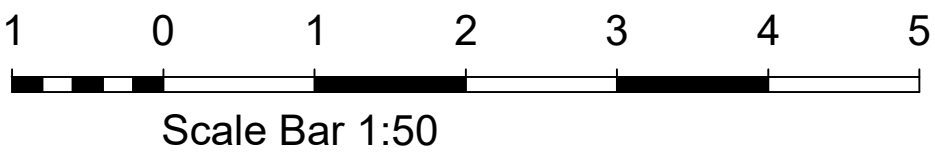

NOTES

- DO NOT SCALE OFF THIS DRAWING EXCEPT FOR PLANNING PURPOSES
- CHECK ALL DIMENSIONS ON SITE BEFORE ANY WORK IS COMMENCED
- ALL GOODS MATERIALS AND WORKMANSHIP MUST CONFORM WITH CURRENT BUILDING REGULATIONS, BRITISH STANDARDS AND CODES OF PRACTICE
- COPYRIGHT OF THIS DRAWING IS RETAINED BY THE ARCHITECT AND IT MUST NOT BE REPRODUCED WITHOUT WRITTEN CONSENT

REV	DATE	BY	AMENDMENT
folkes architects L 01903 668628 info@folkesarchitects.co.uk The Old Forge & Church Street Slinfold West Sussex RH13 0LP			
CLIENT Mr K Bukowski			
JOB TITLE Windalls The Street Slinfold West Sussex RH13 0RP			
DRAWING TITLE Existing Garage Proposed Plans and Elevations			
DRAWING STATUS Planning			
NOT FOR CONSTRUCTION USE UNLESS STATED AS 'CONSTRUCTION'			
DATE March 2026	SCALE shown@A1	DRAWN BY GW	CHECKED BY BH
JOB NO. 25065	DRAWING NO. 2.05	REVISION -	