




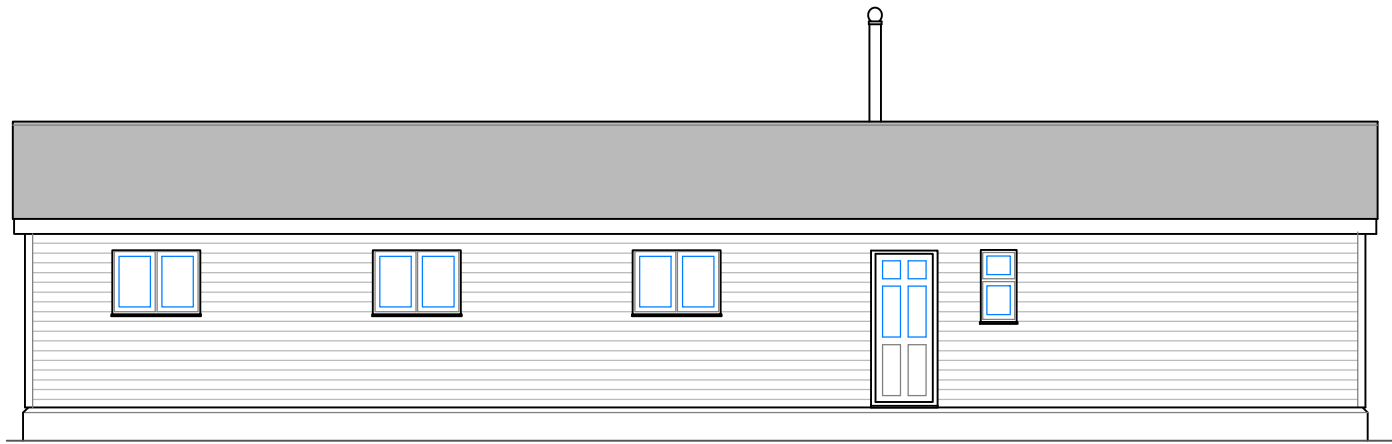


East Elevation

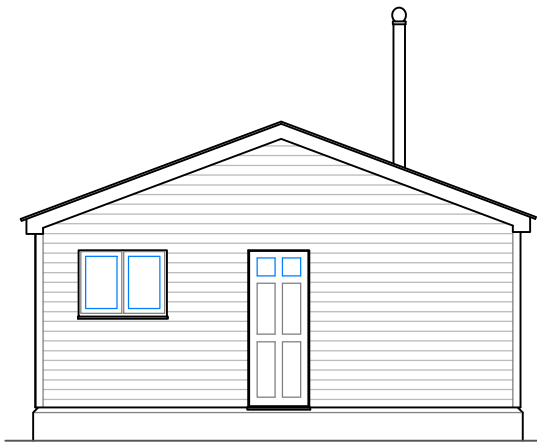


North Elevation

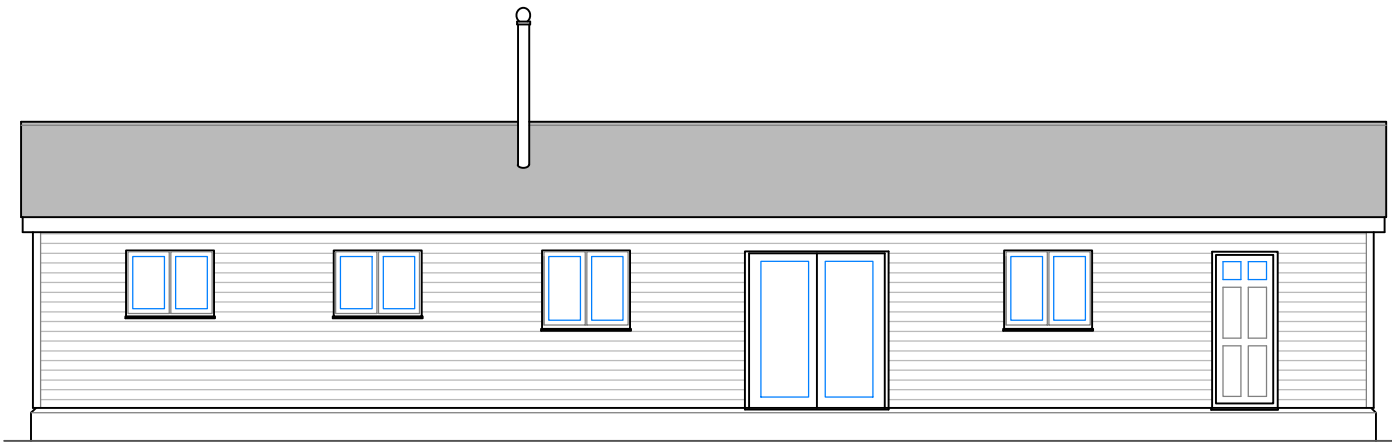

West Elevation

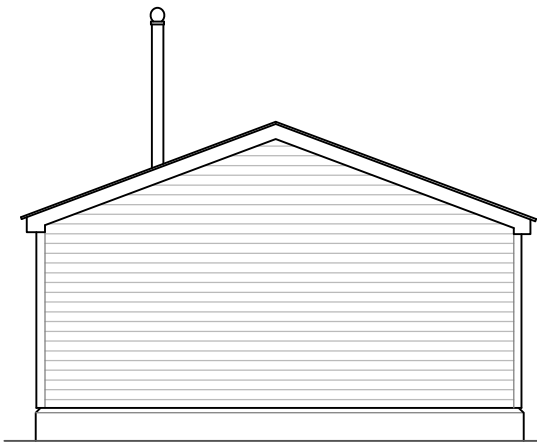

South Elevation

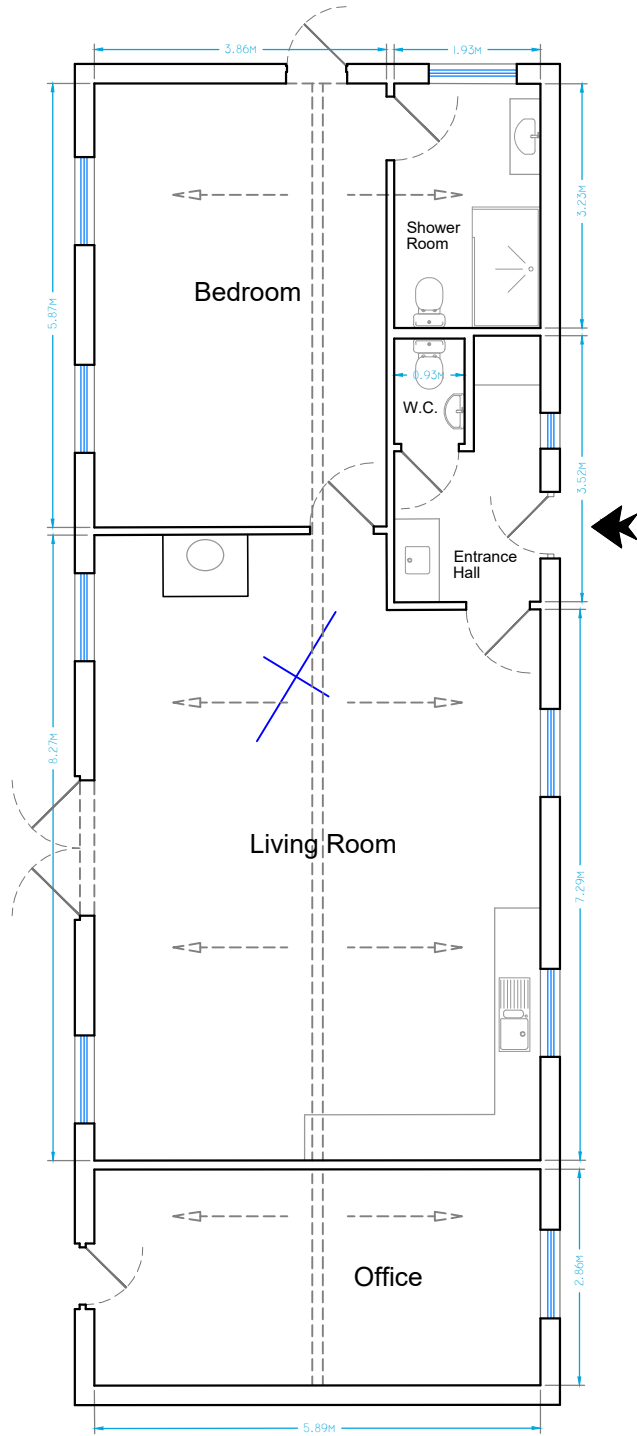

GROUND FLOOR
Floor Area 101.5m²



job	Alderwood Ponds, Horsham Road Steyning, West Sussex BN44 3AA	scale(s) 1:20 ☐ 1:50 ☐ 1:100 ☒ 1:200 ☐ 1:500 ☐	job no.	dwg no. EPL		
dwg	PLAN & ELEVATIONS		drawing size A3	date		rev
				27 Apr 2026		A