




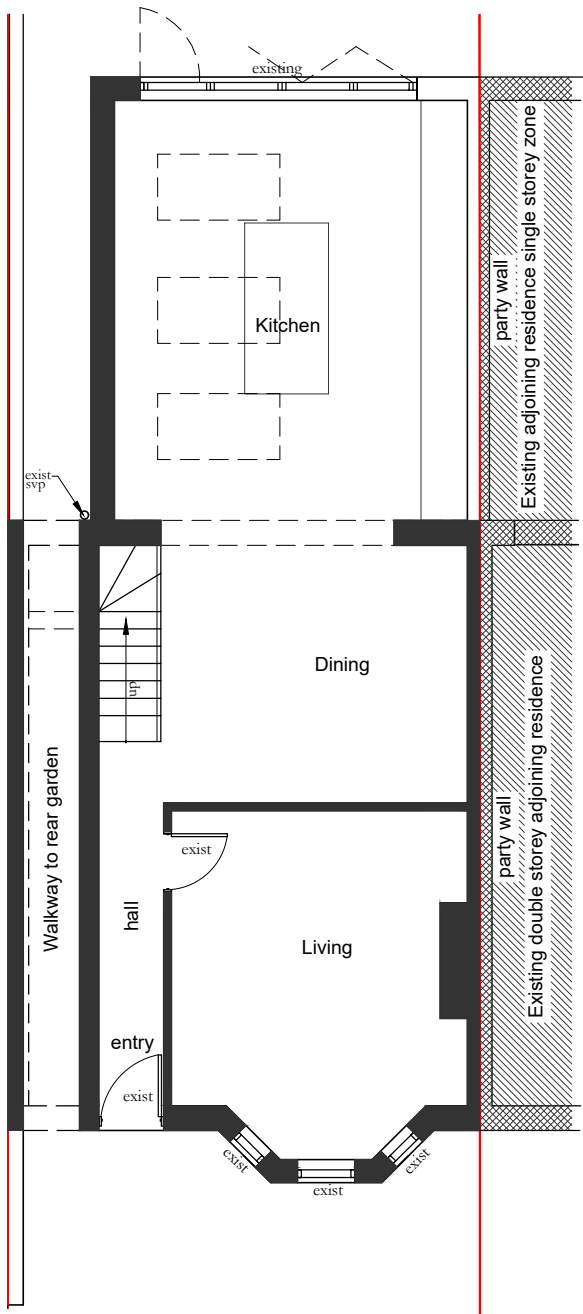

EXISTING PLAN- GROUND FLOOR
SCALE 1 : 100 @ A3

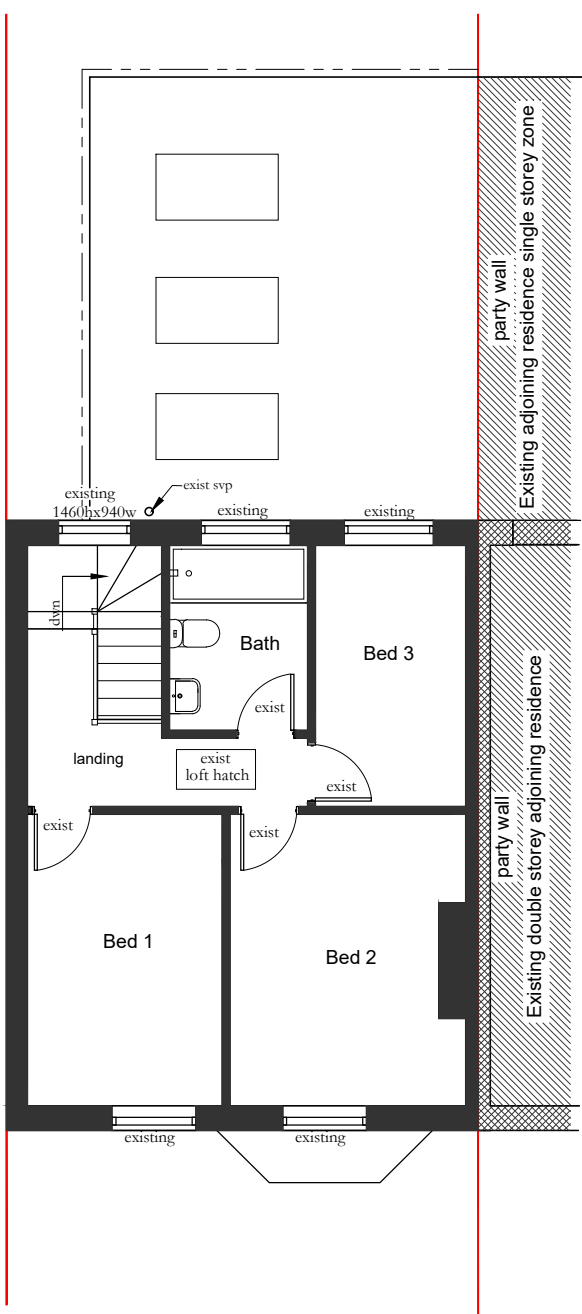

EXISTING PLAN- FIRST FLOOR
SCALE 1 : 100 @ A3

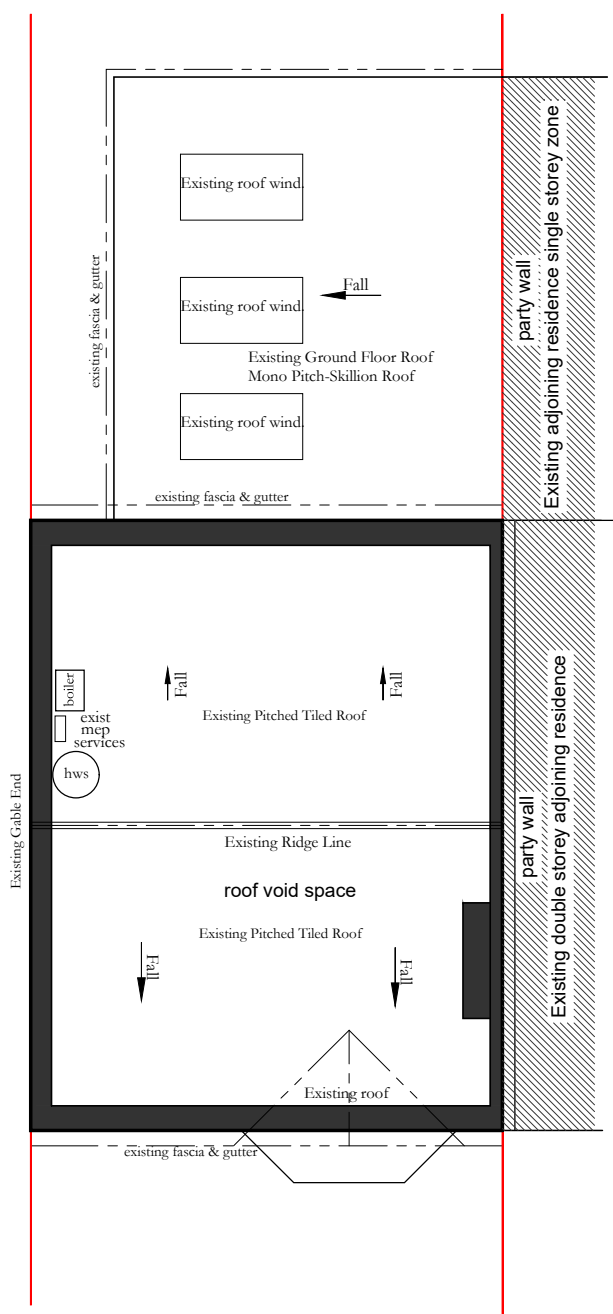

EXISTING PLAN- ROOF FLOOR
SCALE 1 : 100 @ A3

Drawing Legend

- Existing walls
- Existing roof lines, to be read in conjunction with elevations

General Project Notes and Caveats.

OS Map and Title Plan-Deed:

- The site plan, title boundaries and adjoining properties drawn are based on the OS map, Title plan & visual inspection on site and are also to be checked on site by the builder when setting out. It's also recommended that the client seeks legal advice on the title boundary position & alignment before works begin. & gain approval for the party wall related works.


Planning-LDC:

- This proposal is subject to a Lawful Development Certificate Application being lodged and approved.

Structural Engineering:

- These plans are subject to and to be read in conjunction with the Structural Engineers advice, design, drawings, calculations and details.


1:100

 

Marlon Haus Ltd
Architecture - Sustainability

M: 07591 936671
E: mark@marlonhaus.com
W: www.marlonhaus.com
A: 25 Depot Road, Horsham RH13 5HE West Sussex

PROJECT: Proposed Loft Conversion & Alterations
CLIENT: Mr & Mrs S. Martin
AT : 60 Station Road, Horsham RH13 5EU
West Sussex

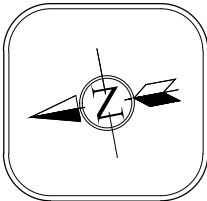

Job No: 26-25
Date: 04-04-26
Drawn By: M. Long
Issue: TP02

PAGE 2

Issue amendment notes:

09-06-26 Final Planning Drawings, issued for lodgment of the LDC application.

© Owned by 'Marlon Haus Ltd'