
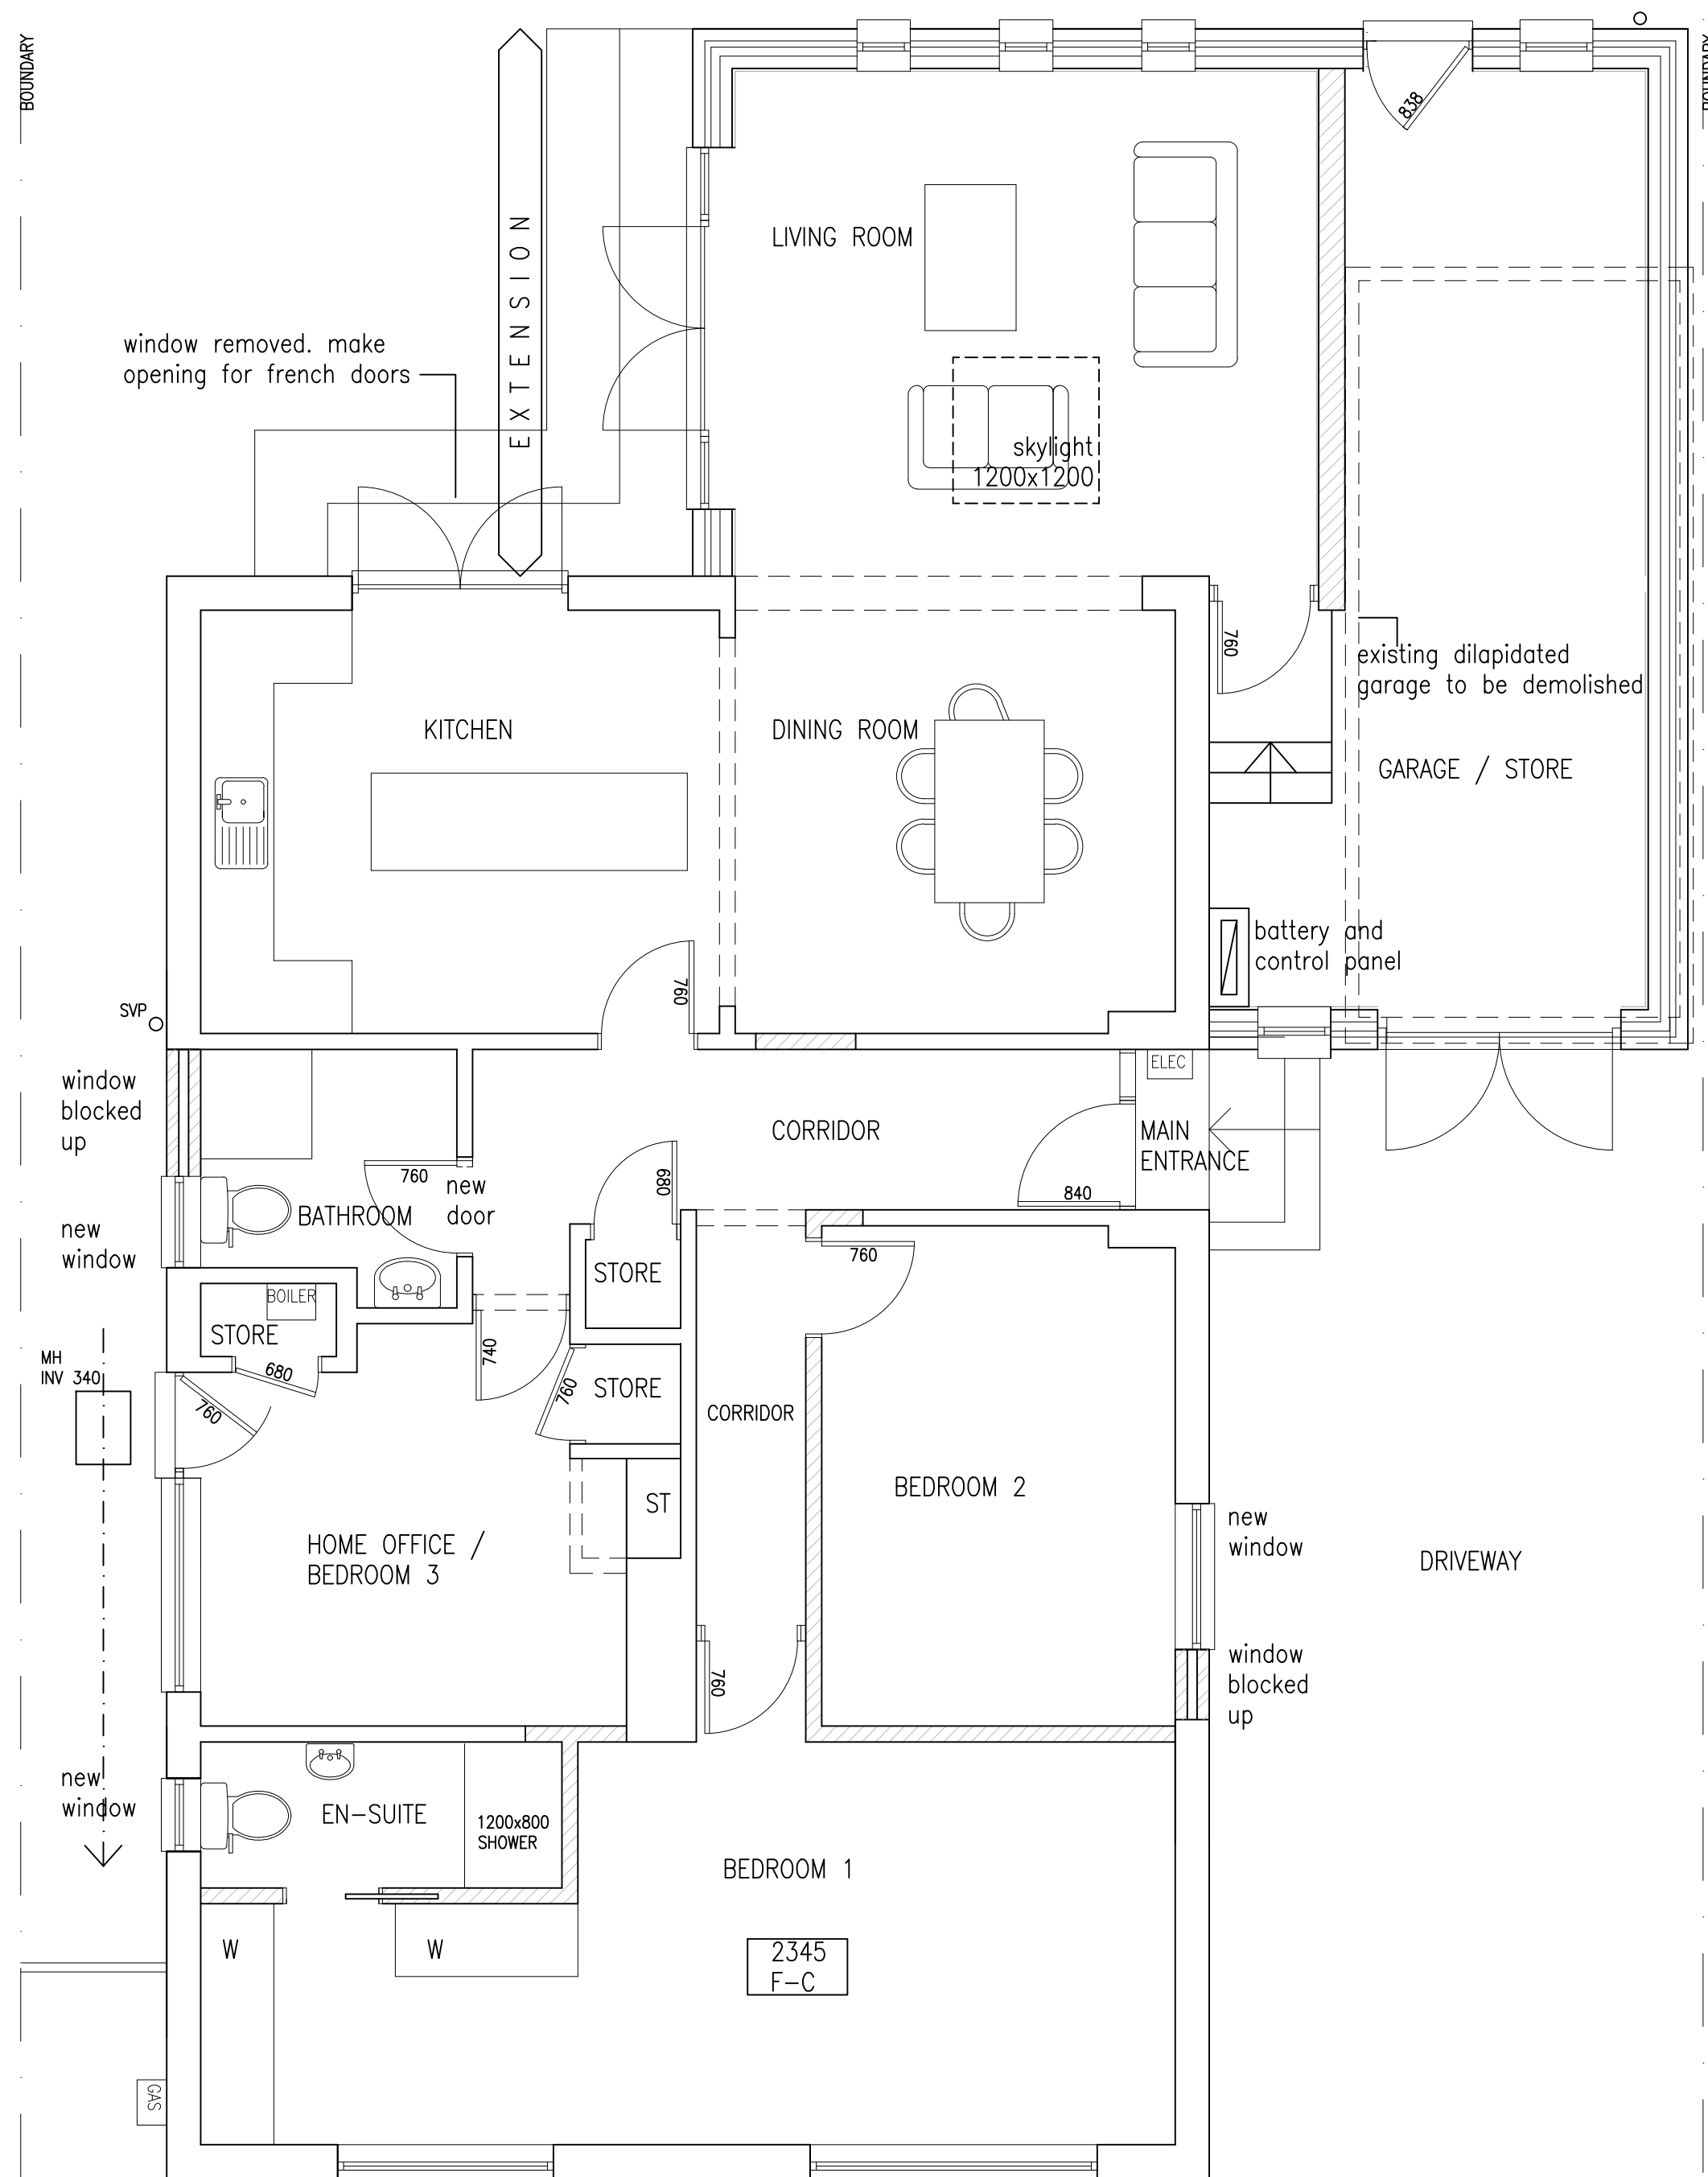


BOUNDARY

REAR GARDEN

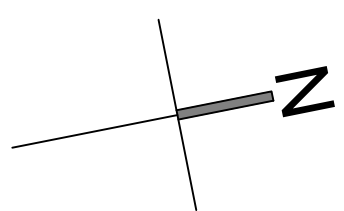

GROUND FLOOR PLAN / SITE LAYOUT PLAN
AS PROPOSED
1:50

DASHED LINE DENOTES
STRUCTURE TO BE
REMOVED


NEW PARTITION

FOOTPATH

1 0 1 2 3 4 5

Scale Bar 1:50 @ A1


LARCH END (ADOPTED HIGHWAY)

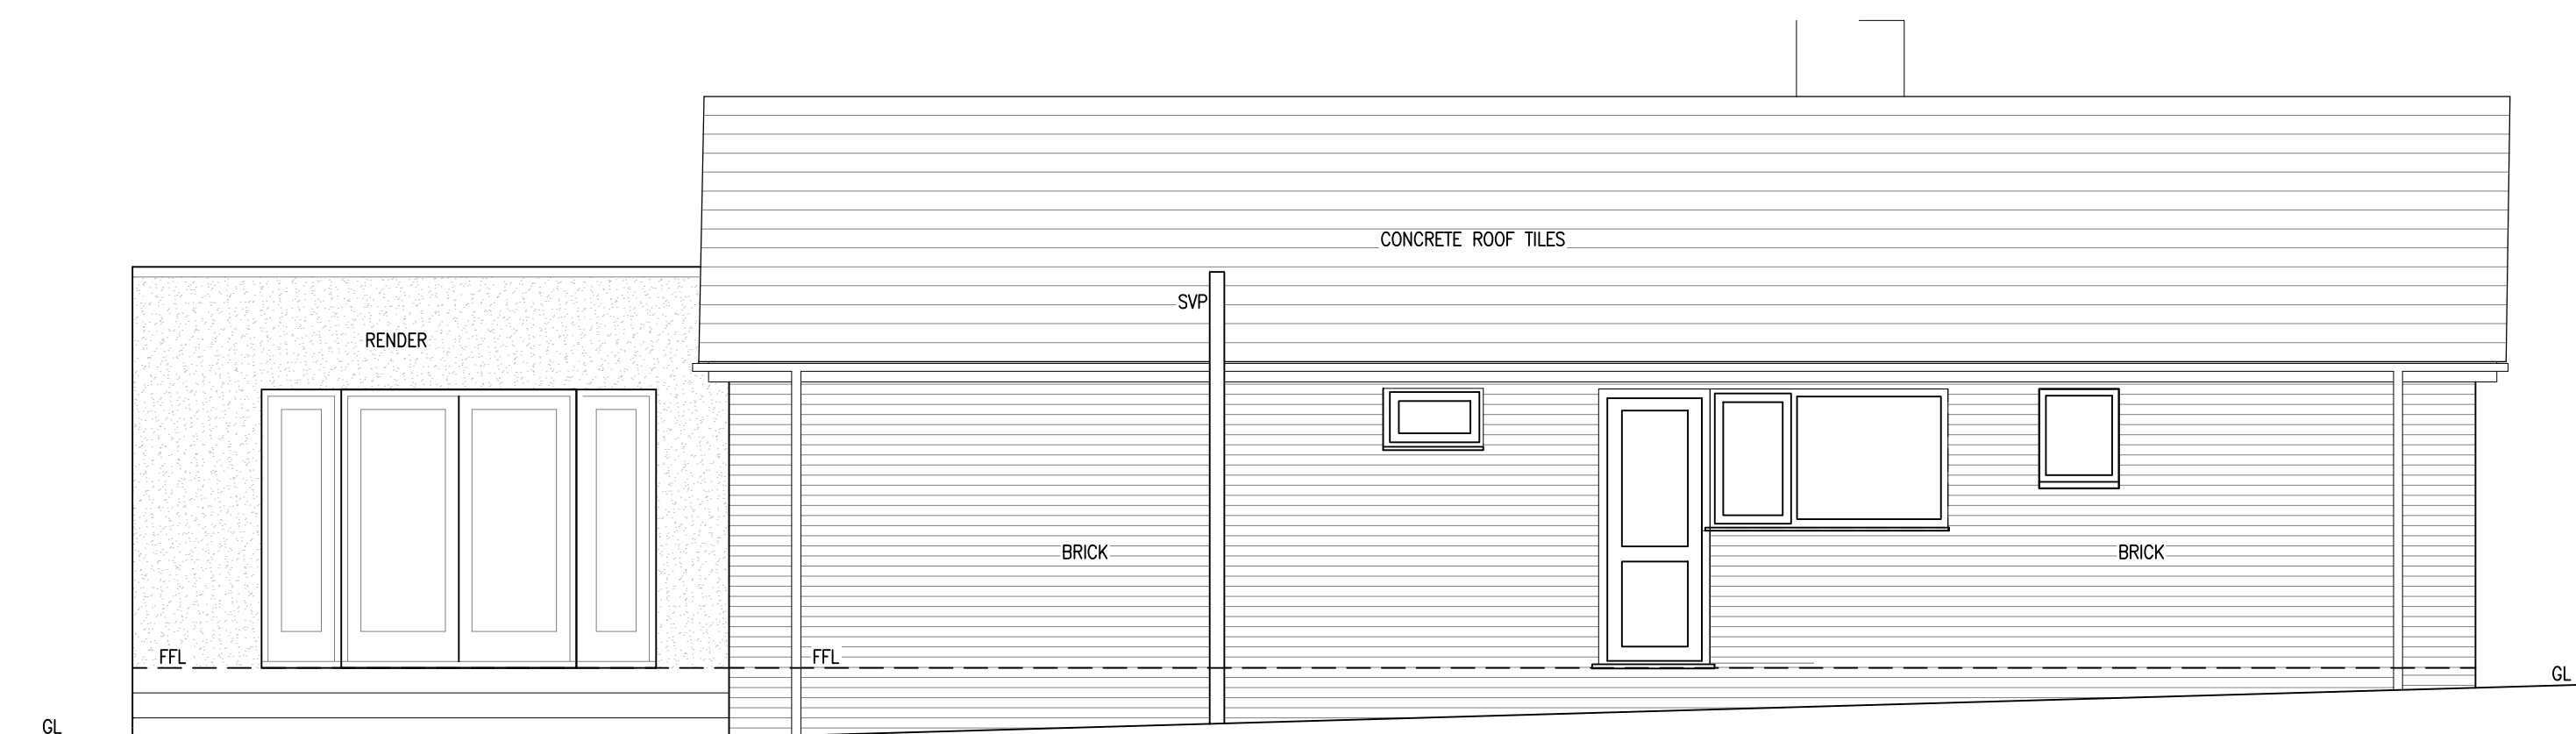

SOUTH ELEVATION
AS PROPOSED
1:50

1 0 1 2 3 4 5


Scale Bar 1:50 @ A1

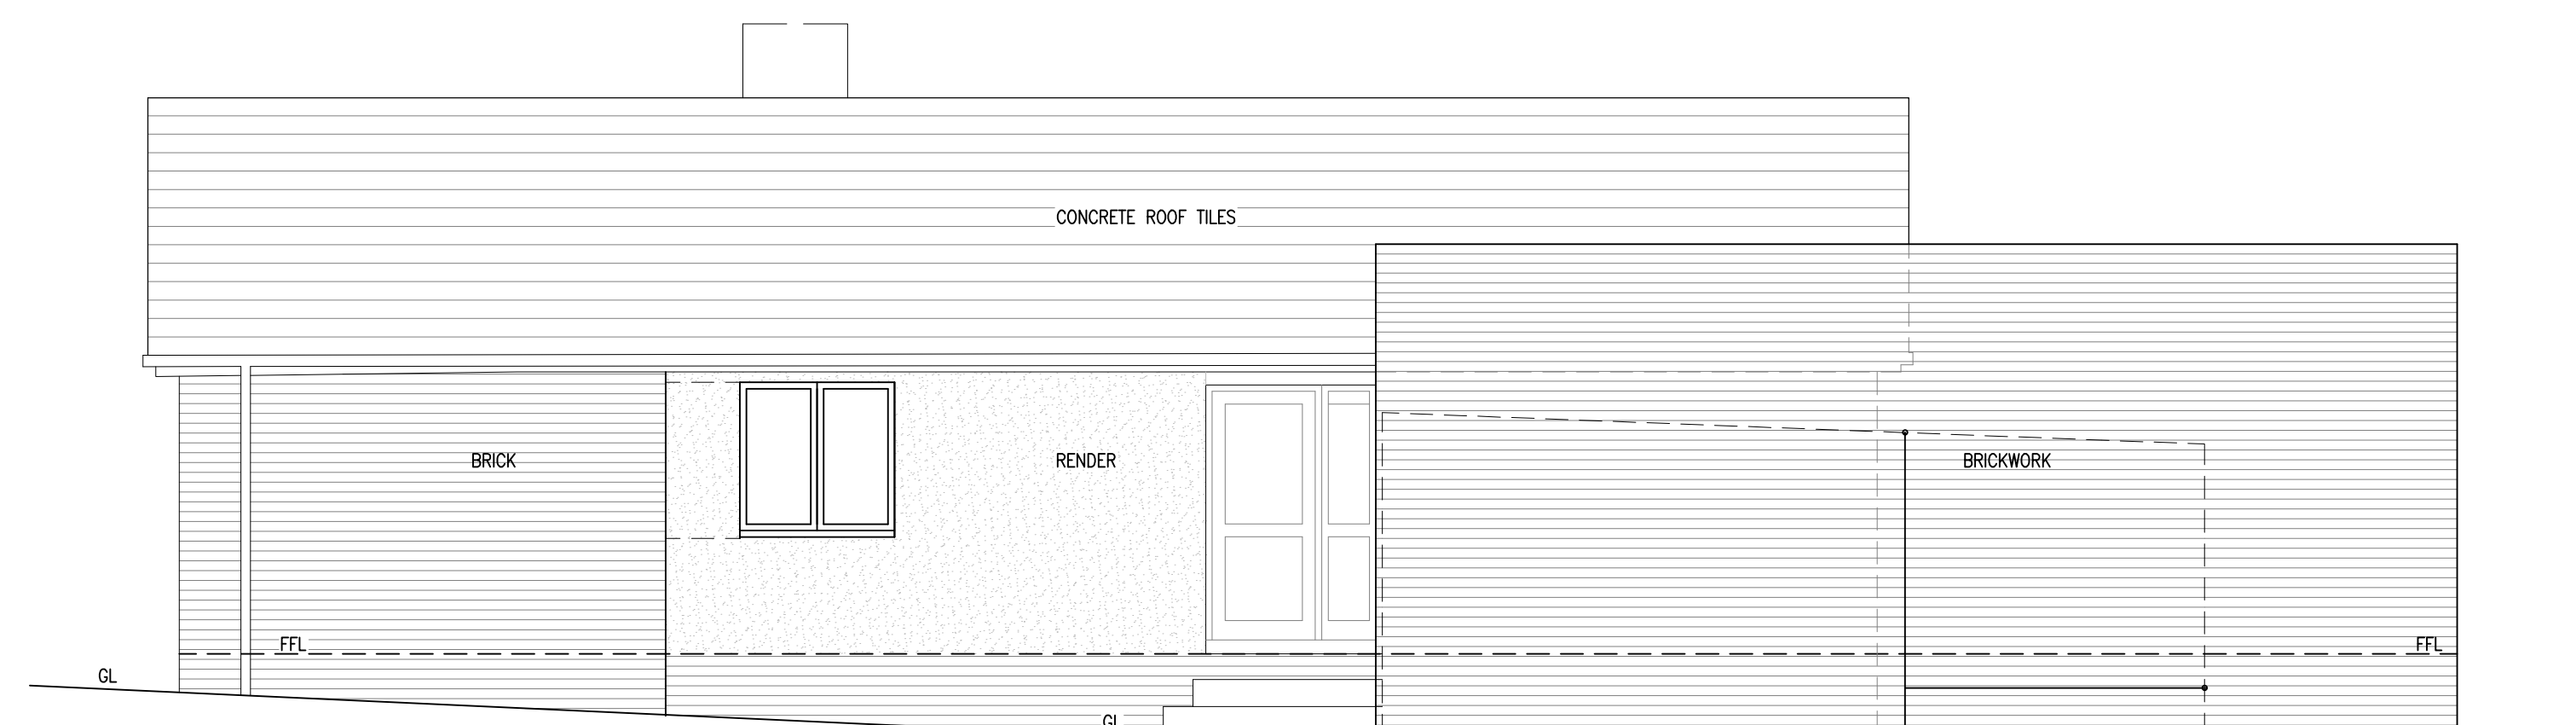

NORTH ELEVATION
AS PROPOSED
1:50

existing dilapidated
garage to be demolished


EXTENSION

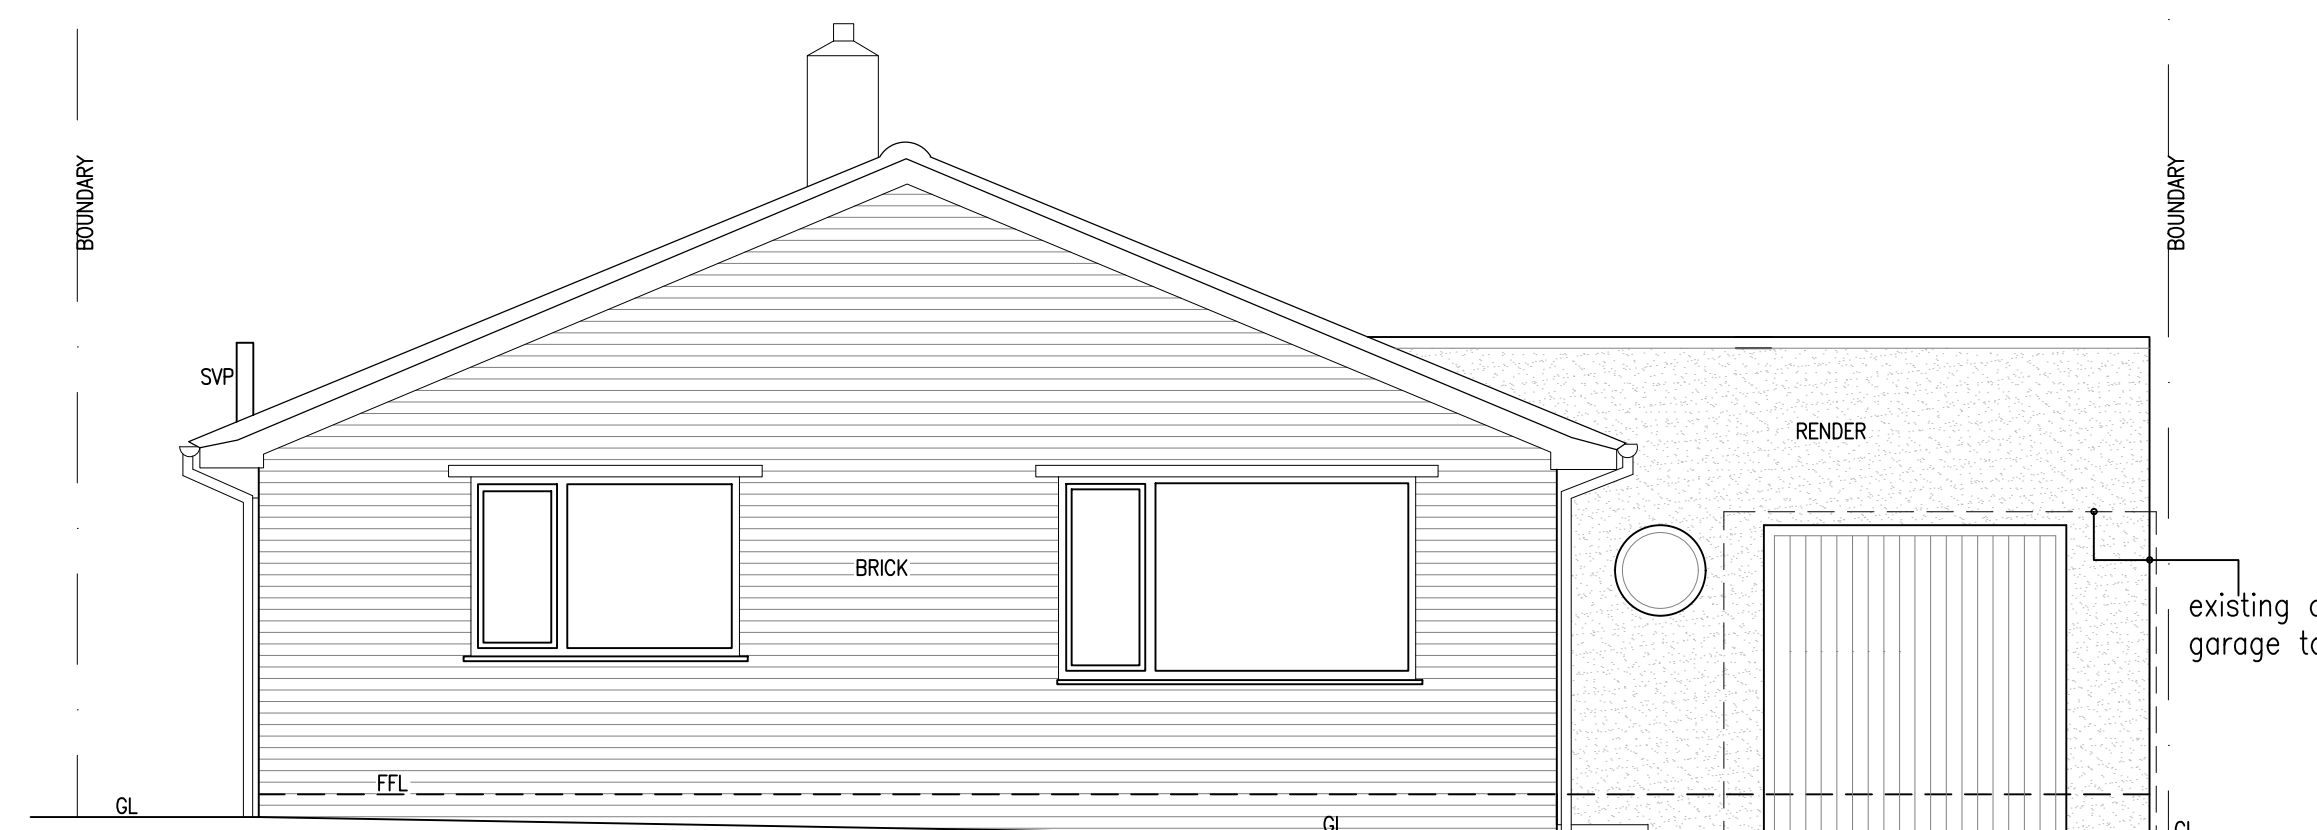

EAST ELEVATION
AS PROPOSED
1:50

existing dilapidated
garage to be demolished

EXTENSION

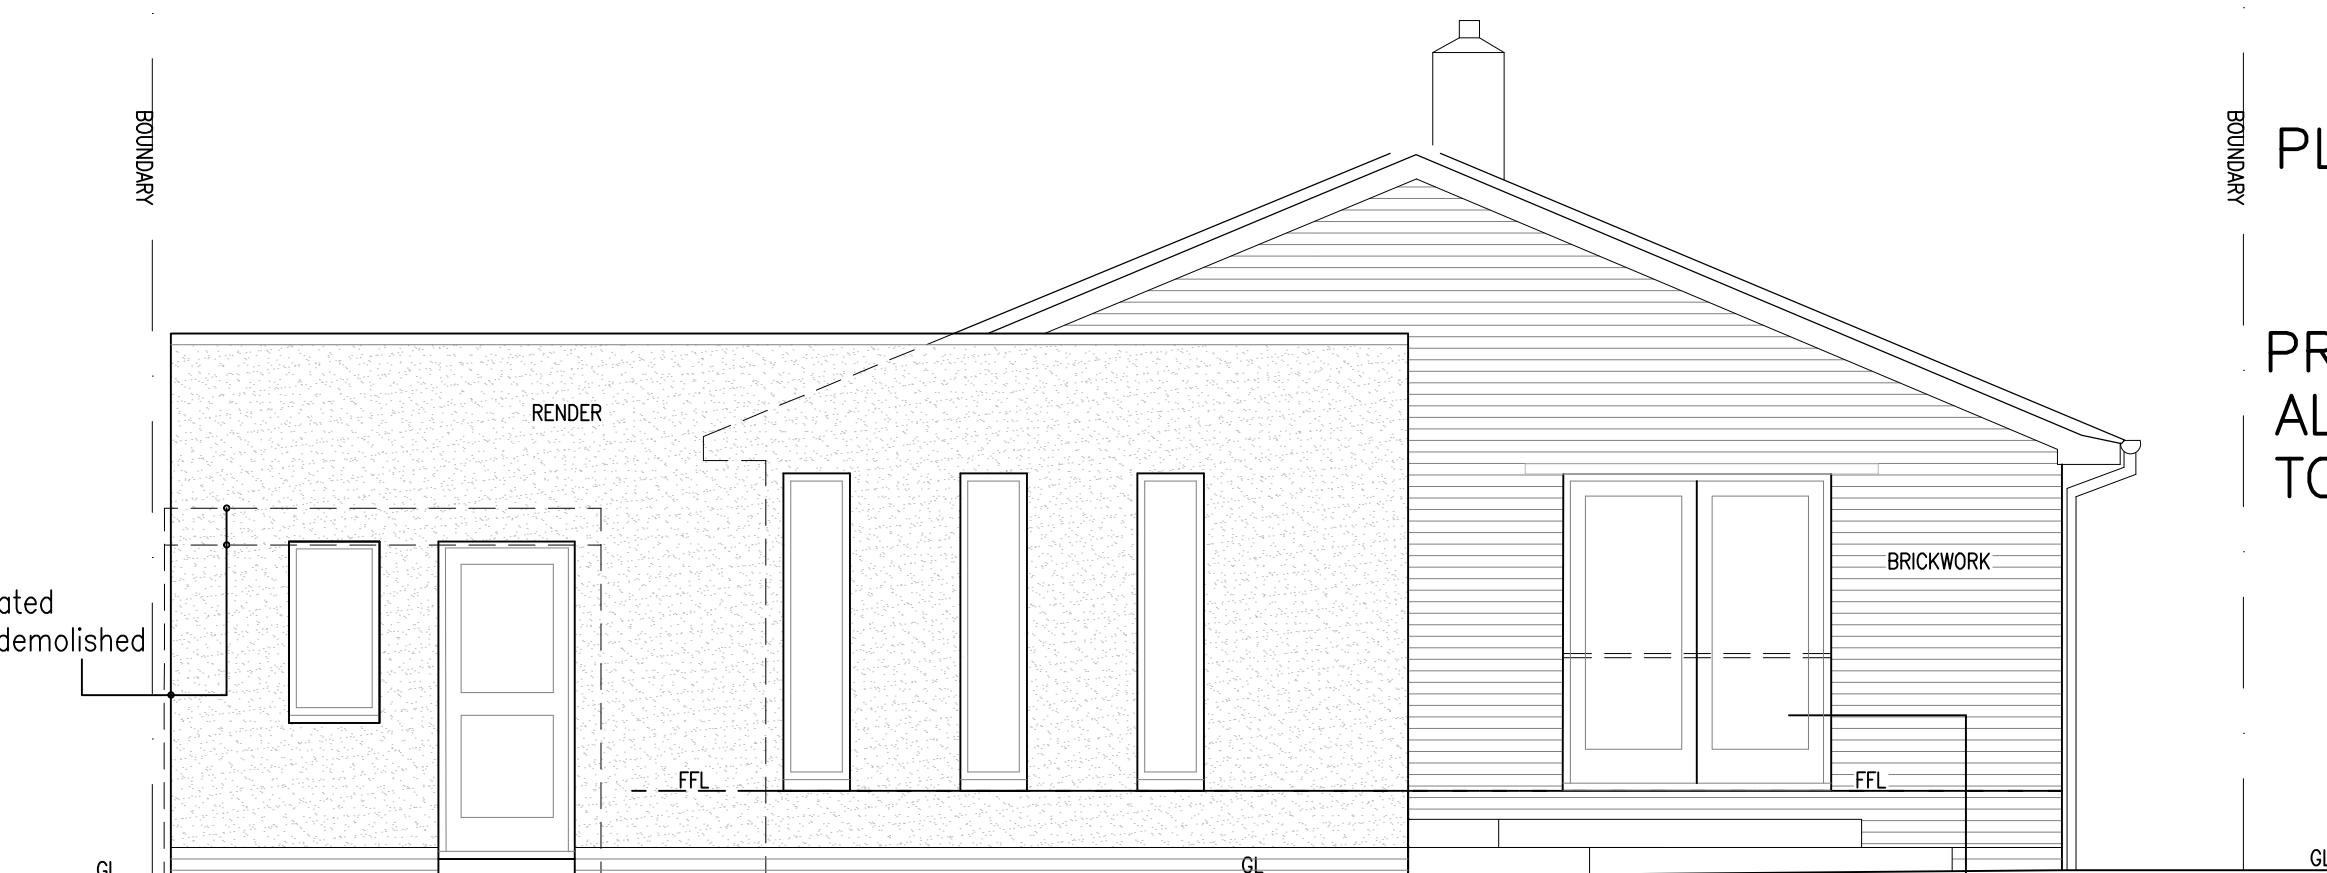

WEST ELEVATION
AS PROPOSED
1:50

window removed. make
opening for french doors

EXTENSION

Rev A - 8/12/25 - GENERAL REVISIONS

PLANS AND ELEVATIONS AS PROPOSED

PROPOSED REAR EXTENSION INCLUDING
ALTERATIONS TO THE EXISTING GARAGE
TOGETHER WITH INTERNAL ALTERATIONS
at

9 LARCH END, WEST CHILTINGTON,
WEST SUSSEX RH20 2QE

for
Mr & Mrs ELLIOT

Scale - 1 to 50
Date - Oct 2025

DRAWING NUMBER 102 A