


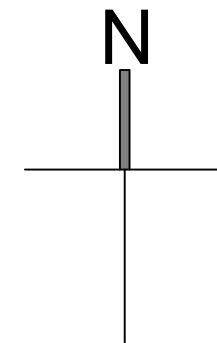
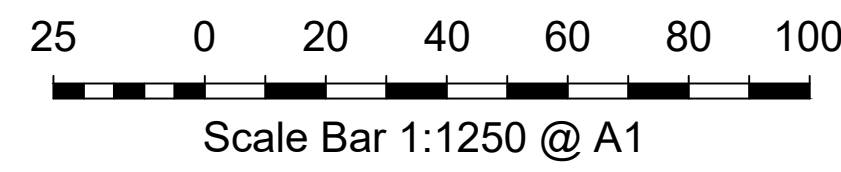


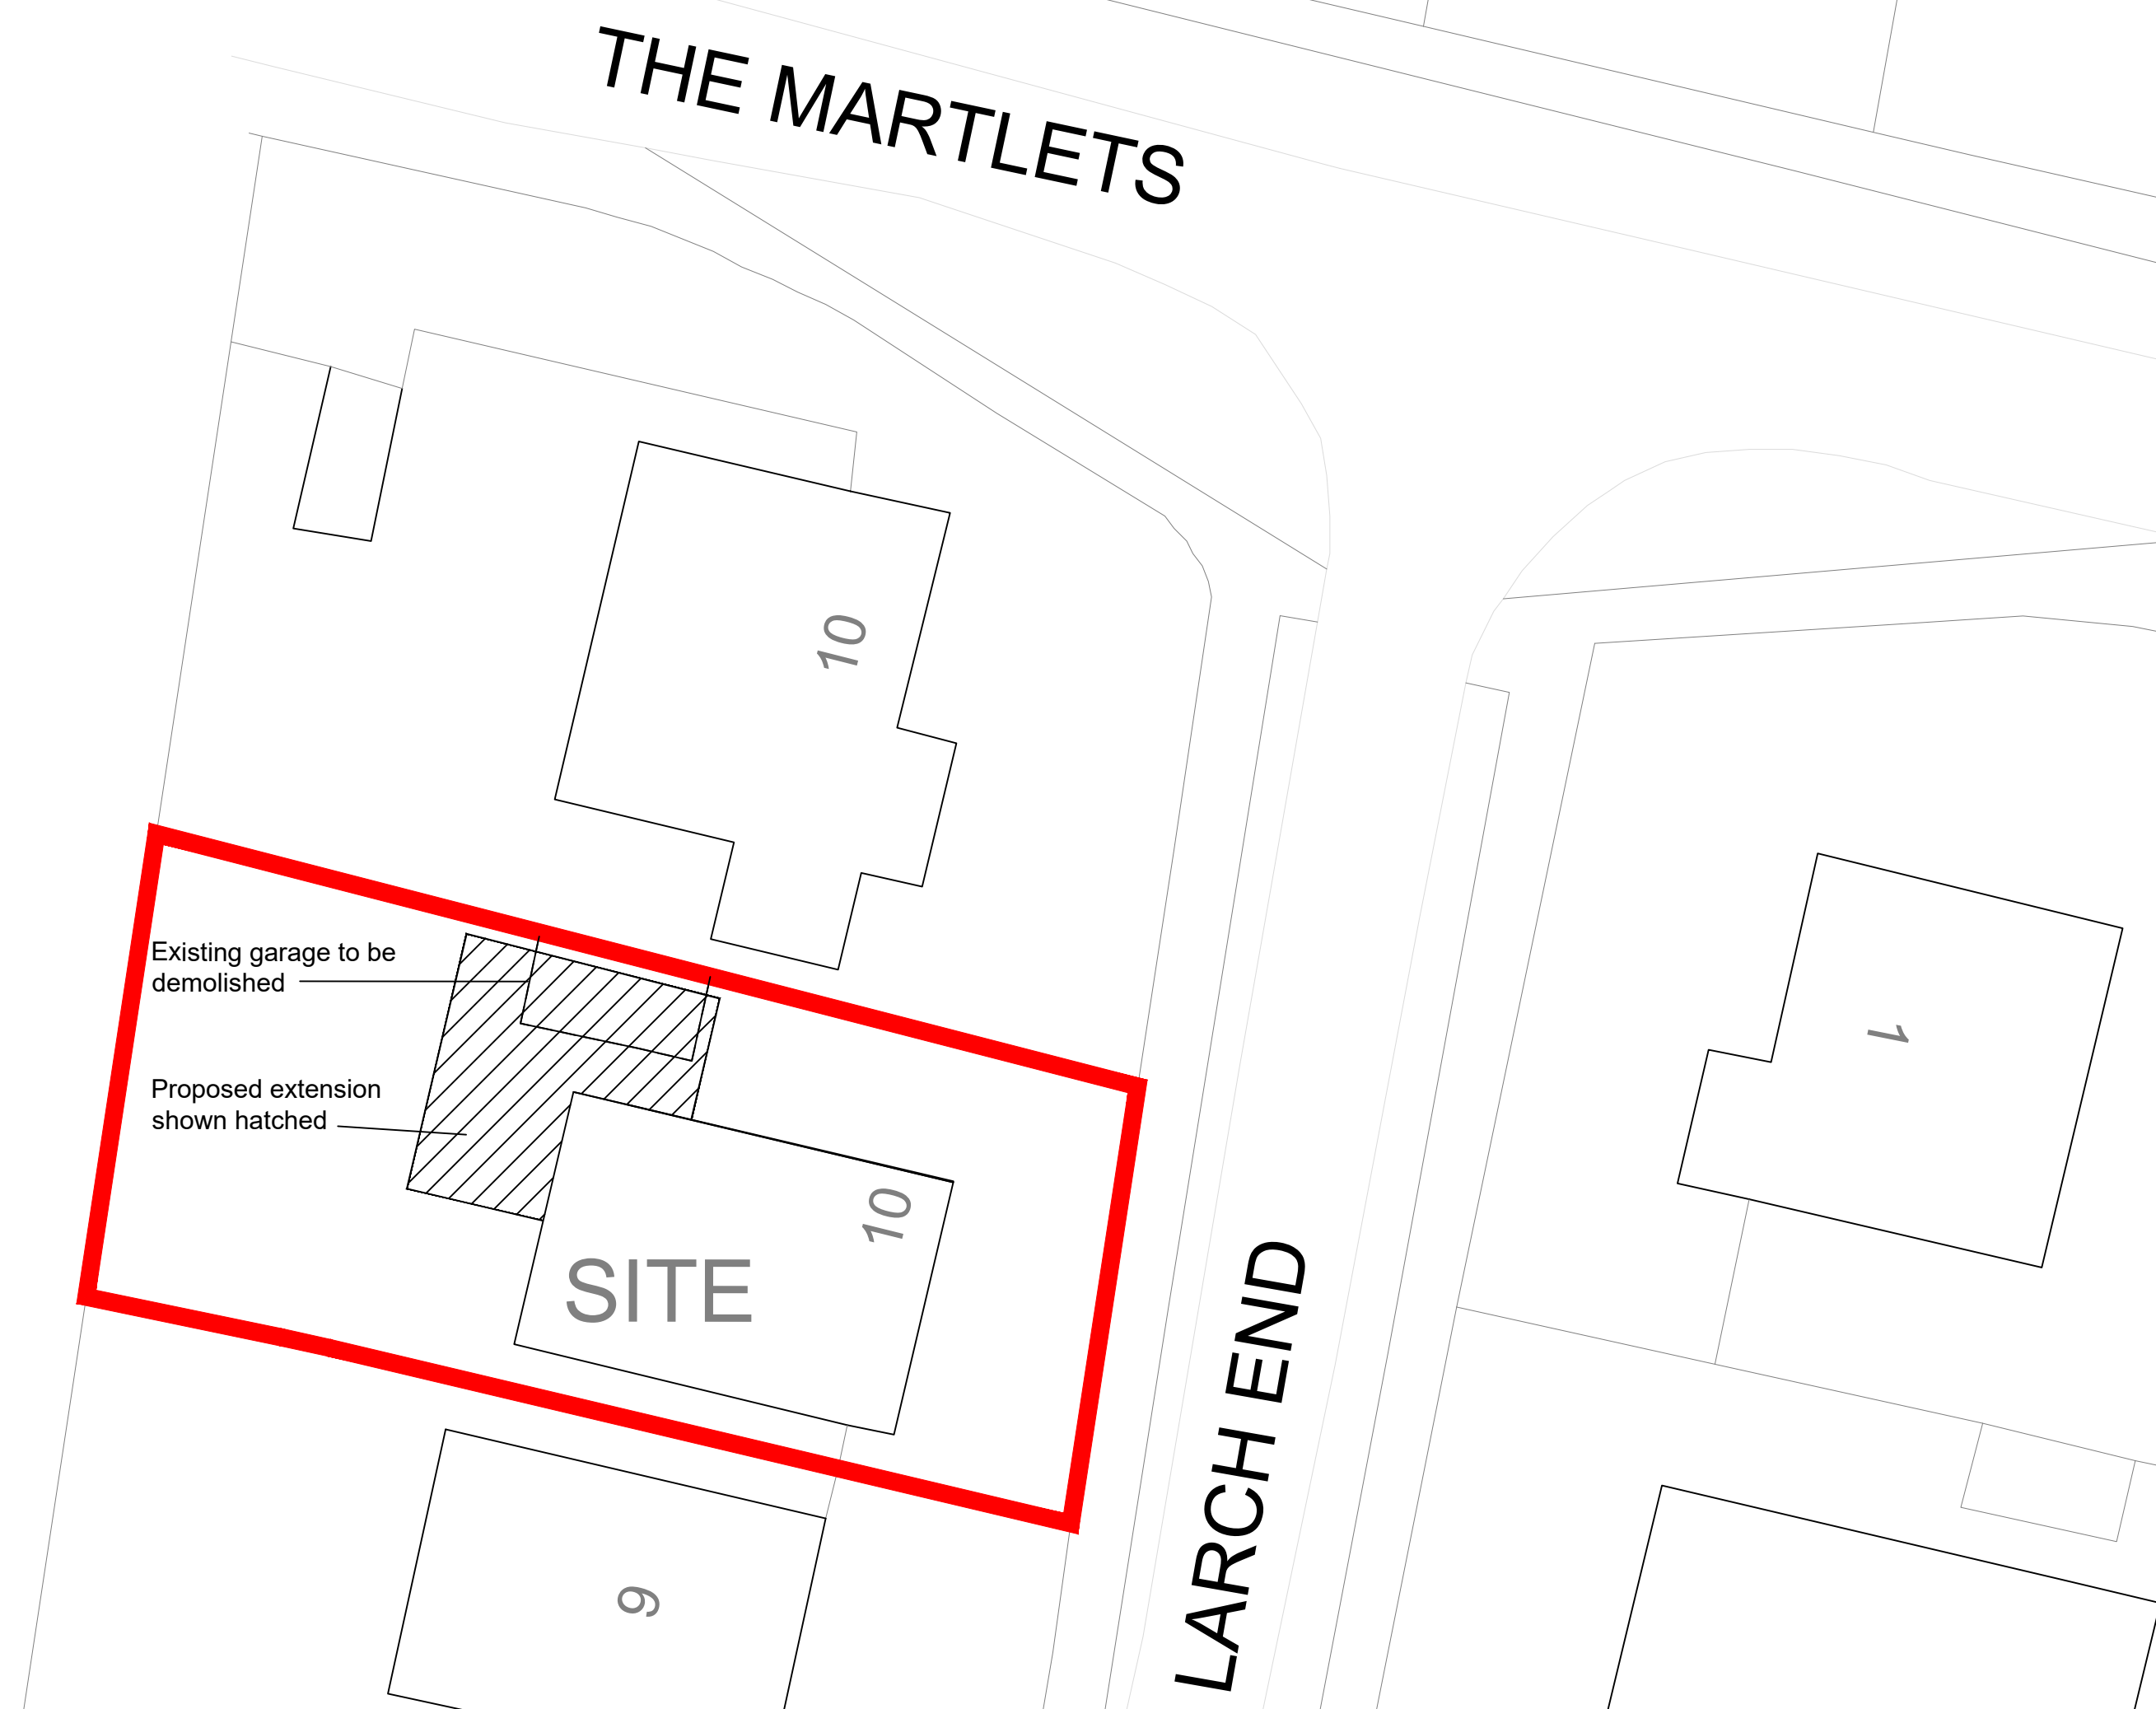



LOCATION PLAN — SCALE 1:1250

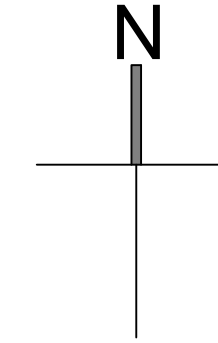

BLOCK PLAN — SCALE 1:1500

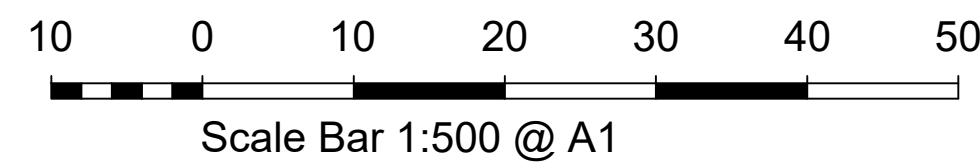

SITE PLAN — SCALE 1:200

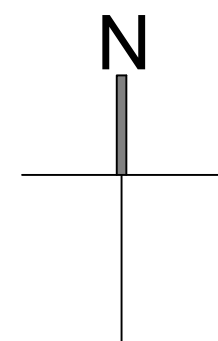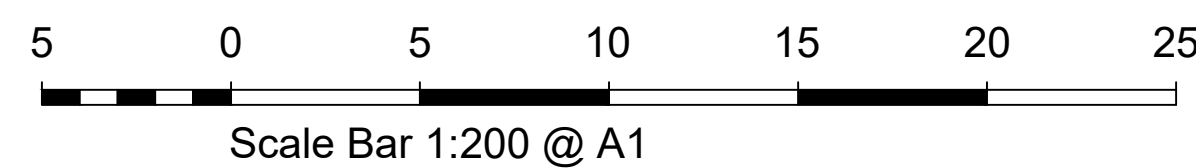

Rev A — 8/12/25 — GENERAL REVISIONS

LOCATION, BLOCK AND SITE PLAN

PROPOSED REAR EXTENSION INCLUDING
ALTERATIONS TO THE EXISTING GARAGE
TOGETHER WITH INTERNAL ALTERATIONS
at

9 LARCH END, WEST CHILTINGTON,
WEST SUSSEX RH20 2QE

for
Mr & Mrs ELLIOT

Scale — 1 to 50
Date — Oct 2025

DRAWING NUMBER 100 A