



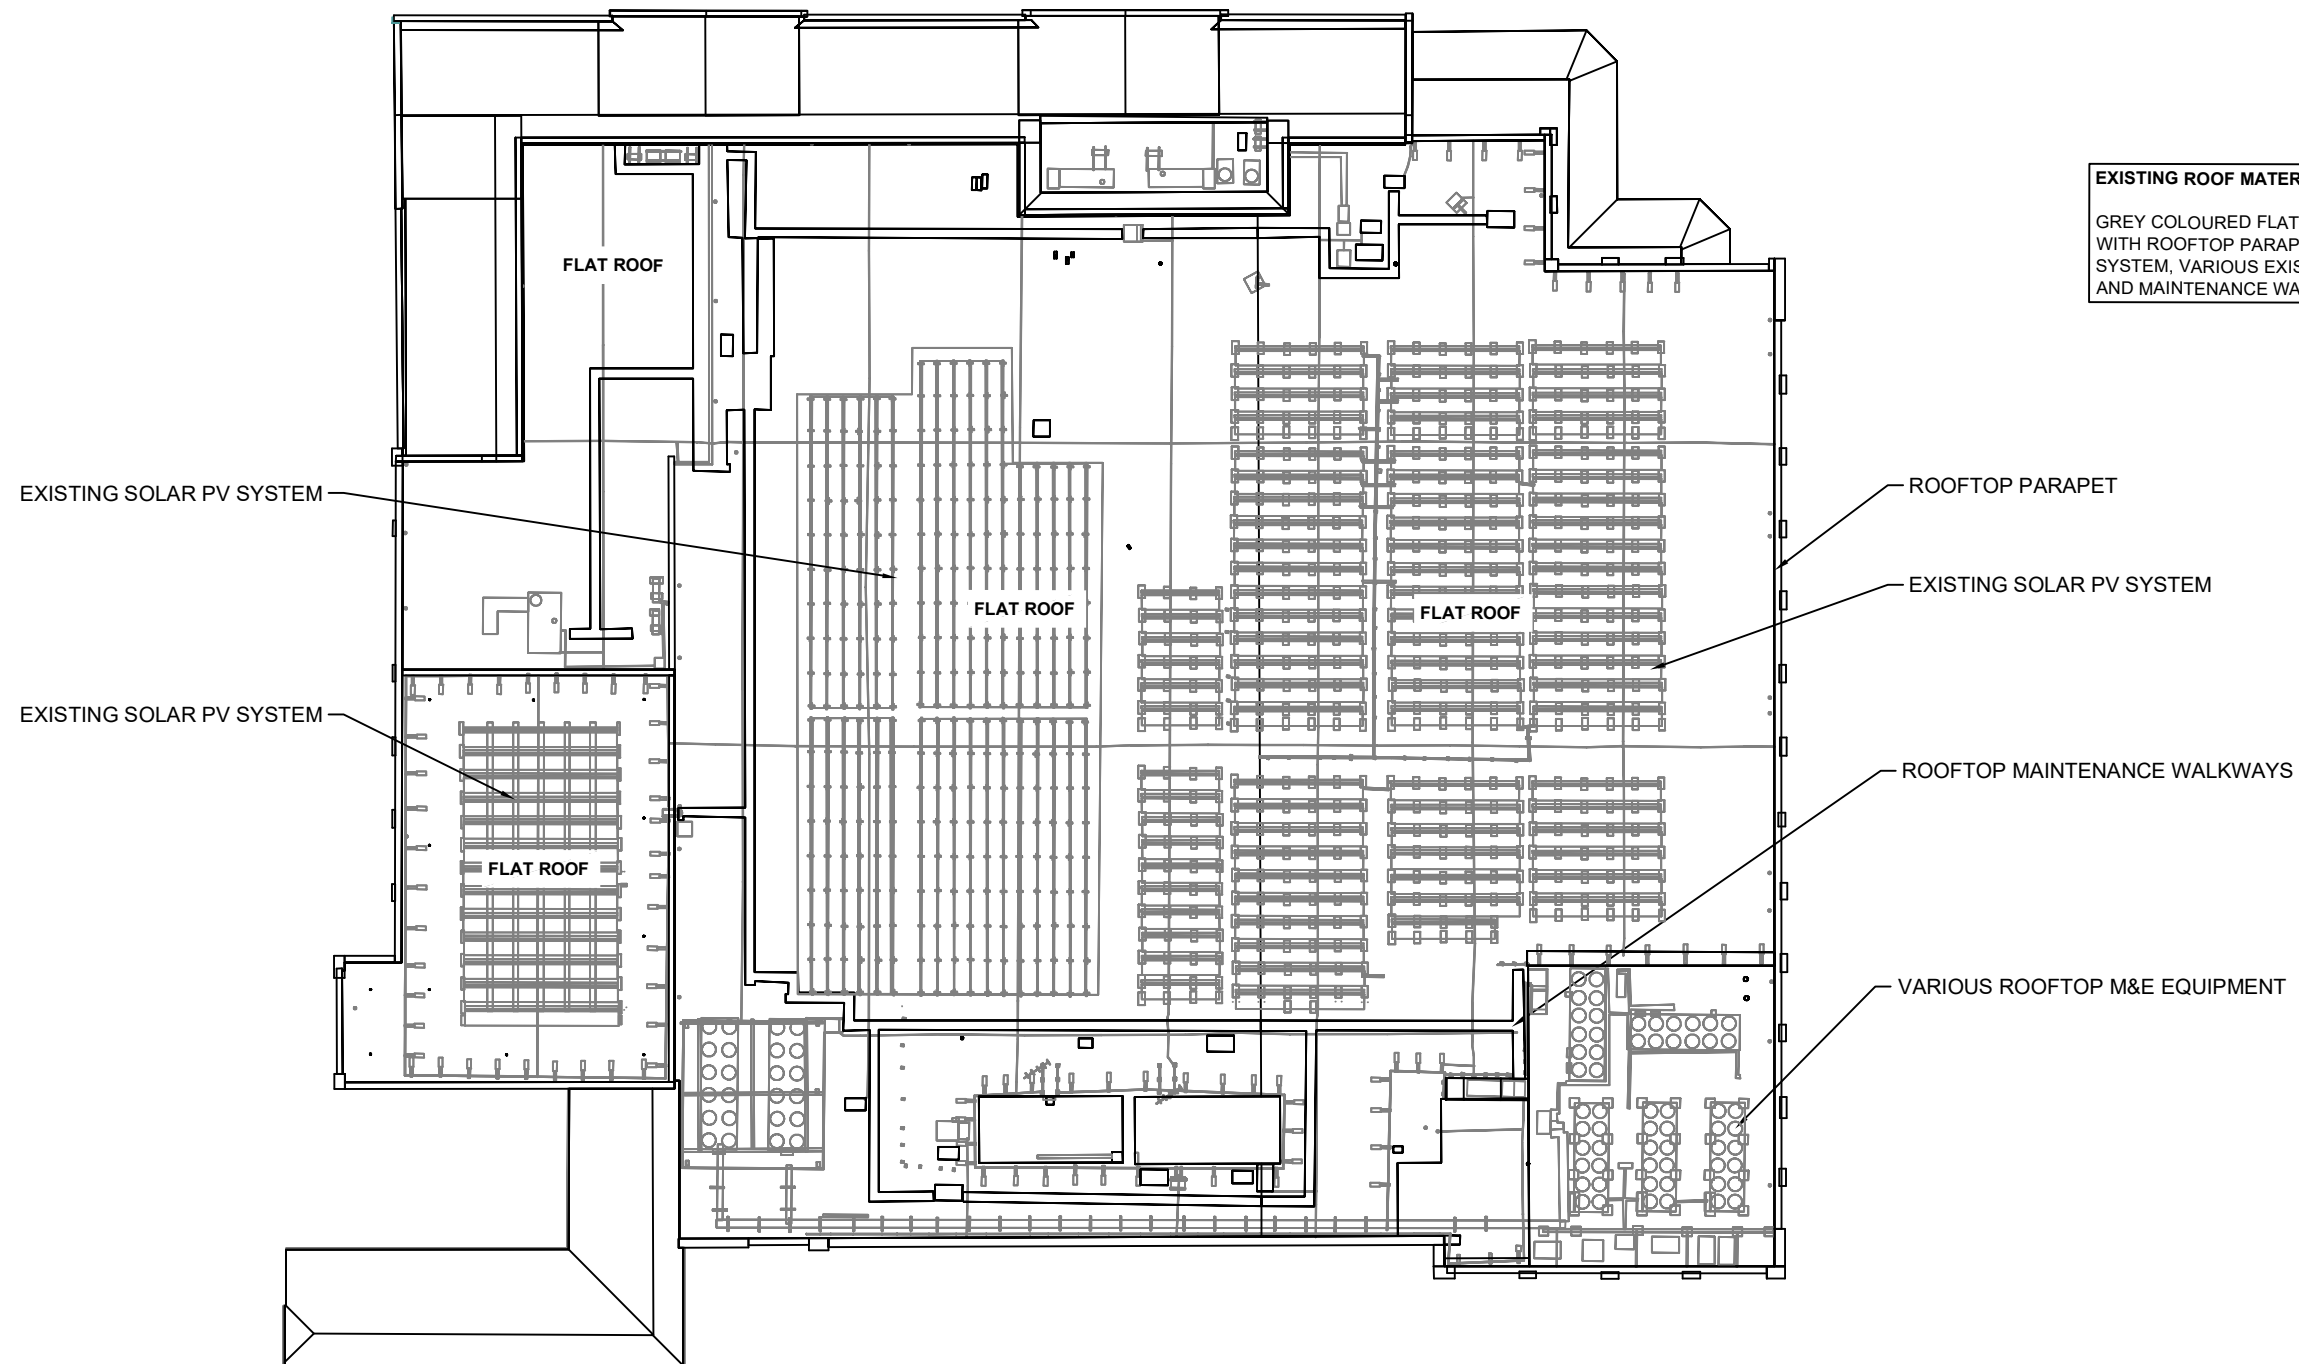

EXISTING ROOF MATERIALS:
GREY COLOURED FLAT ROOF
WITH ROOFTOP PARAPET, EXISTING SOLAR PV
SYSTEM, VARIOUS EXISTING M&E EQUIPMENT
AND MAINTENANCE WALKWAYS

SCALE - 1:500 @ A3

 

Notes:
1. All details are indicative only.
2. All equipment designed, and to be installed in accordance with BS 7671:2018.
3. Installation drawings must always be read in conjunction with the relevant manufacturer's installation manuals.

Ineco Energy Ltd is a limited company registered in England and Wales.
Company Registration No: 1047724
Registered Office: Office 21, Rural Innovation Centre, Stoneleigh Park, CV8 2LG

This drawing or any part of it may not be reproduced without prior consent. Do not scale.
Always cross check dimensions on site. Always check you are viewing the latest version.

CLIENT:	Sainsbury's Supermarkets Ltd
PROJECT:	Sainsbury's Horsham
ADDRESS:	Sainsbury's, 7 Worthing Road, Horsham RH12 1SQ
CONTRACTOR:	Ineco Energy Ltd www.inecoenergy.com 02920 021777 info@inecoenergy.com

DC CAPACITY (TIC):	655.0 kWp
AC CAPACITY (DNC):	
EXPORT LIMIT (ELS):	
MODULE:	1,424 x JA Solar JAM54D40 445Wp
OPTIMISER:	
INVERTER:	

DRAWN:	JN
DATE:	26/02/26
DRAWING NO:	IE-RH503-03
DRAWING TITLE:	Existing Roof Plan
REVISION:	D1
PLANNING	