

Copyright of this drawing is the property of Urban Edge Architecture Limited. It must not be reproduced or amended nor used in the execution of any works whether in conjunction with the proposed works for which it is prepared or otherwise without the express consent in writing of Urban Edge Architecture Limited.

Urban Edge Architecture Limited
One Scotgate Mews, Scotgate,
Stamford, Lincolnshire, PE9 2FX.

Tel. ++44 (0)1780 755665
Fax. ++44 (0)1780 755360

THIS DRAWING IS FOR PLANNING ONLY AND IS NOT TO BE USED FOR
TENDER OR CONSTRUCTION

DRAWING TO BE READ IN COLOUR

PROPOSED MATERIALITY

1. LIGHT ANTIQUE BRASS FINISH
2. DARK ANTIQUE BRASS FINISH
3. GUNMETAL FINISH
4. ILLUMINATED STRIP
5. ILLUMINATED CUT-OUT WITH
LIGHT ANTIQUE BRASS BORDER
- TEXT / LOGO
6. ILLUMINATED CUT-OUT
- WAYFINDING ARROW / TEXT
7. LIGHT ANTIQUE BRASS FINISH
- TEXT / LOGO

INDICATIVE SWAN WALK RETAILER
SIGNAGE ZONE

INDICATIVE SWAN INN / HORSHAM
HERITAGE INFORMATION ZONE

INTERNAL STRUCTURE TO BE STEEL,
SUBJECT TO DETAILED DESIGN BY
SPECIALIST MANUFACTURER

MAX HEIGHT OF LETTERS / SYMBOLS
TO BE 1.94m

NOTE: PROPOSED SIGNAGE TOTEM
SUBJECT TO DETAILED DESIGN BY
SPECIALIST MANUFACTURER

P01	REVISED TOTEM FOR PLANNING	AS	19/12/25
P00	FOR PLANNING	AS	20/08/25
Rev No	Description	Drawn By	Date

URBANEDGE
architecture / landscape / masterplanning



Client
**HATHAWAY OPPORTUNITY FUND
GENERAL PARTNER LTD
c/o CUBE ADVISERS LTD**

Project
**SWAN WALK SHOPPING CENTRE
HORSHAM**



Drawing
**WEST STREET ENTRANCE ENHANCEMENT
SIGNAGE TOTEM
PROPOSED ELEVATIONS**

PLANNING					
UE Proj No	Scale	Date	Drawn	Status	Revision
2878	1:20@A2	AUG 25	AS	-	P01
Project - Organisation - Volume/System - Level - Type - Role - Number					
2878-URB-WS-ZZ-DR-A-208251					


PROPOSED PLAN

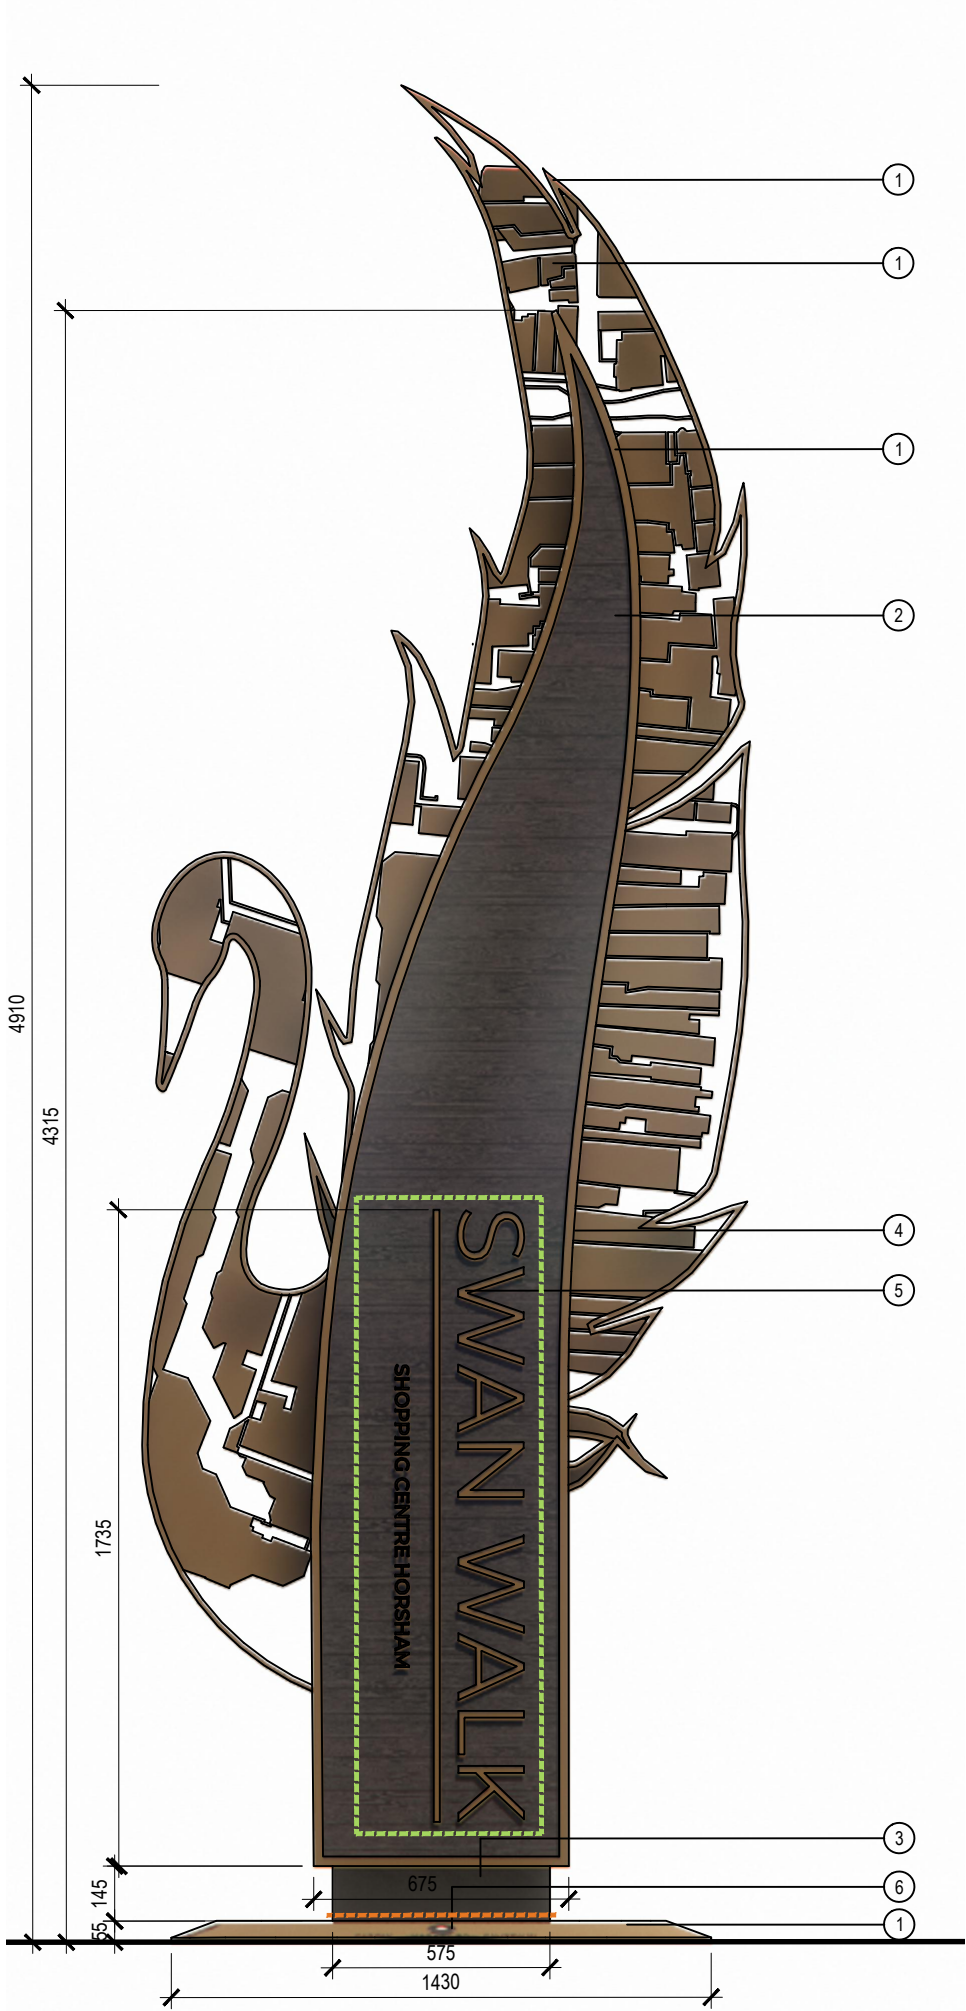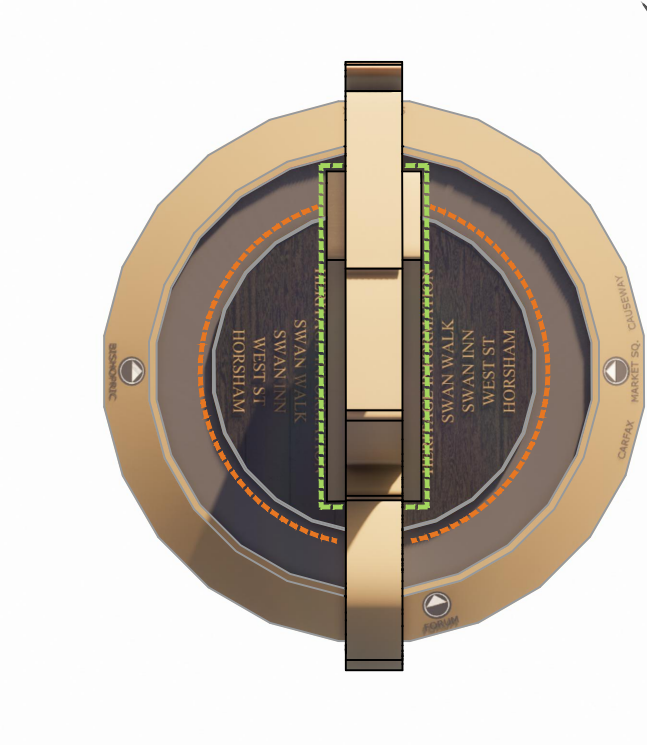

PROPOSED WEST ELEVATION

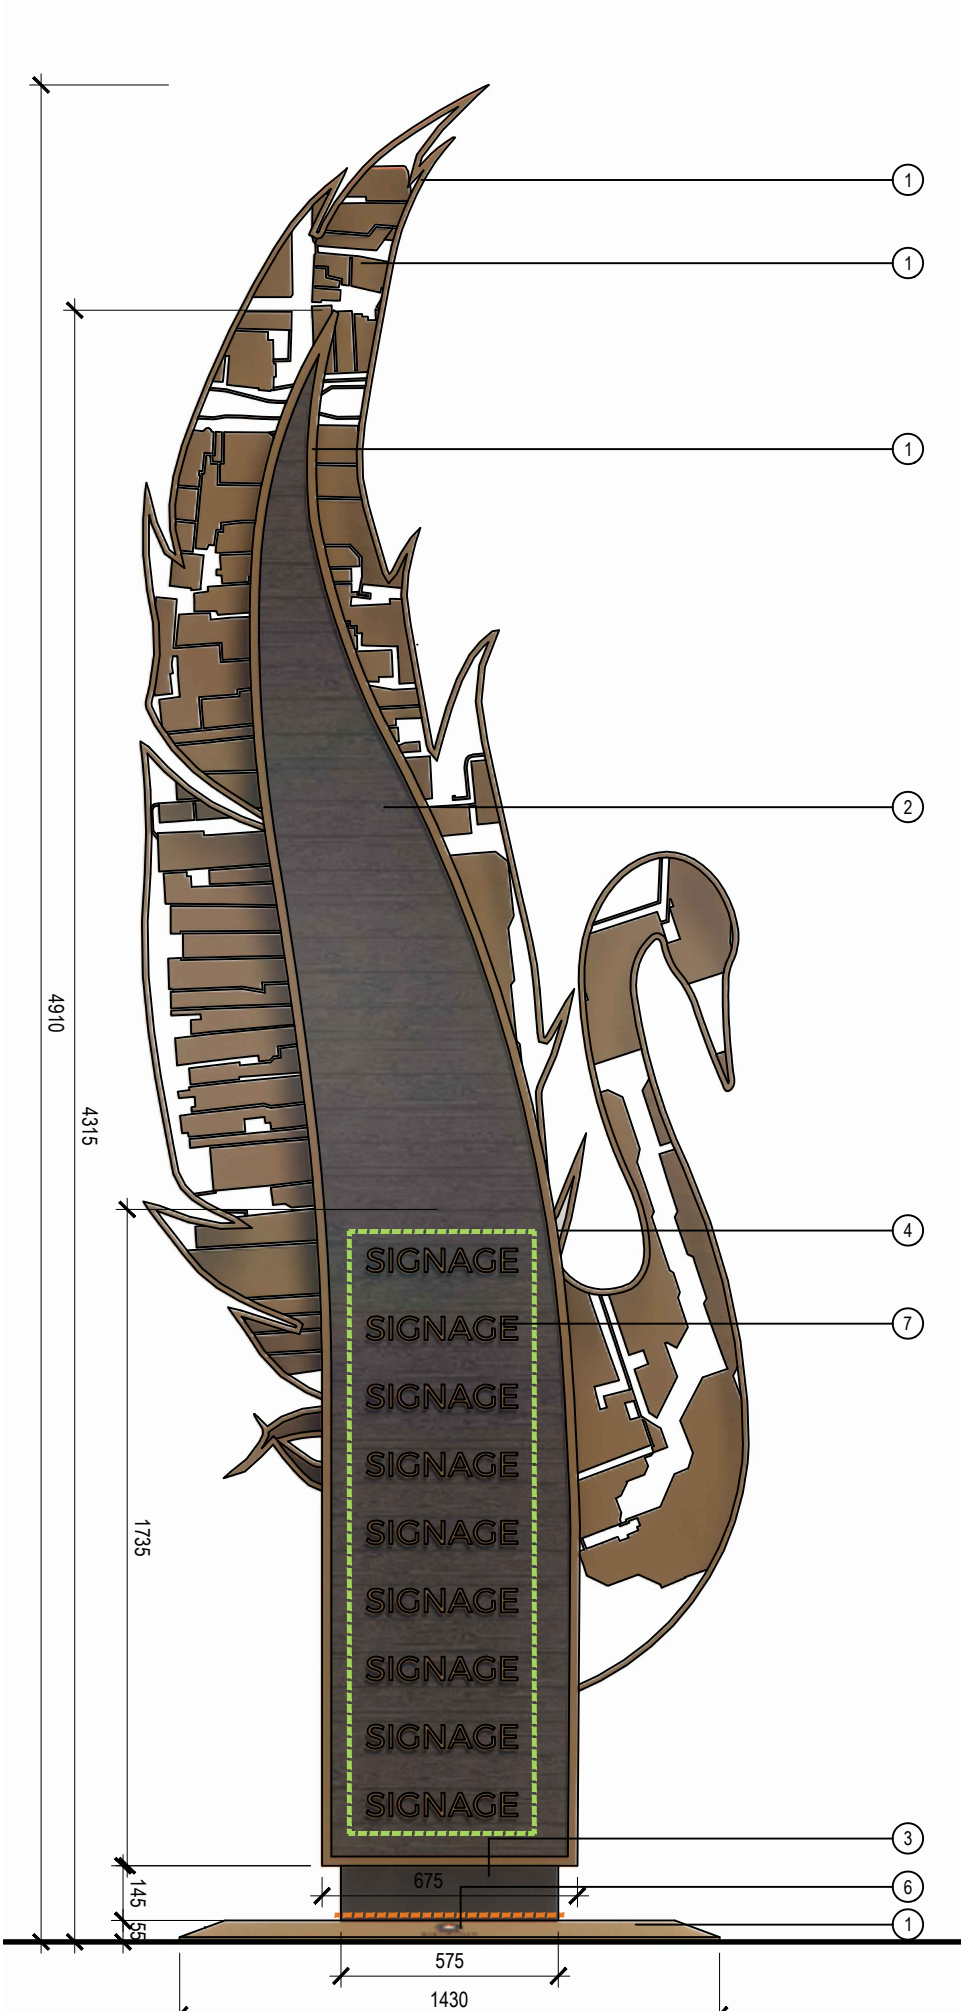 

PROPOSED EAST ELEVATION

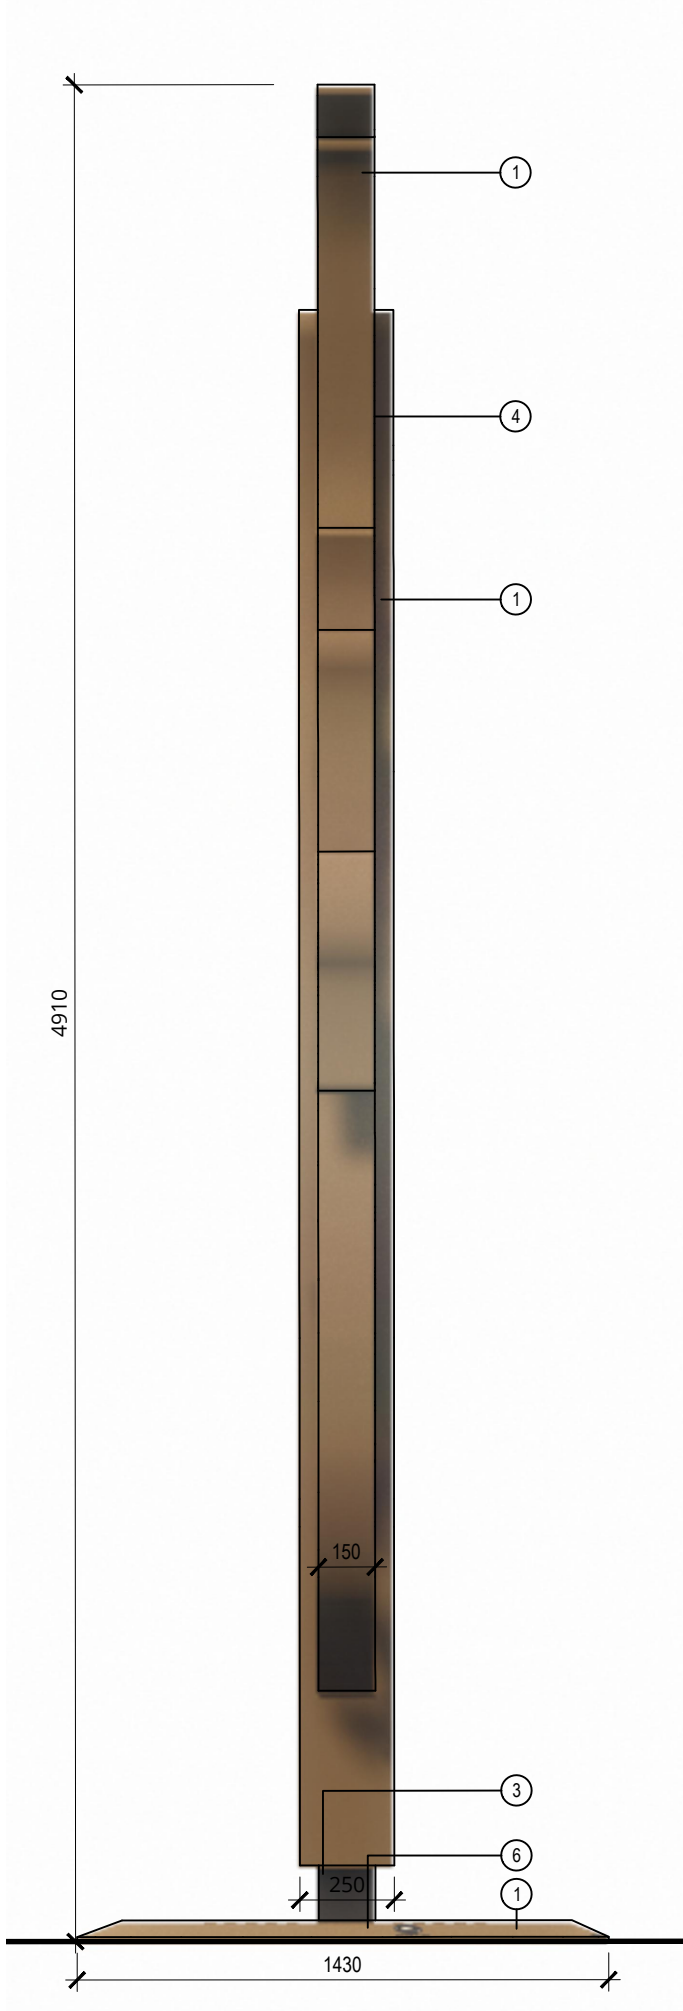

PROPOSED NORTH ELEVATION



PROPOSED SOUTH ELEVATION