




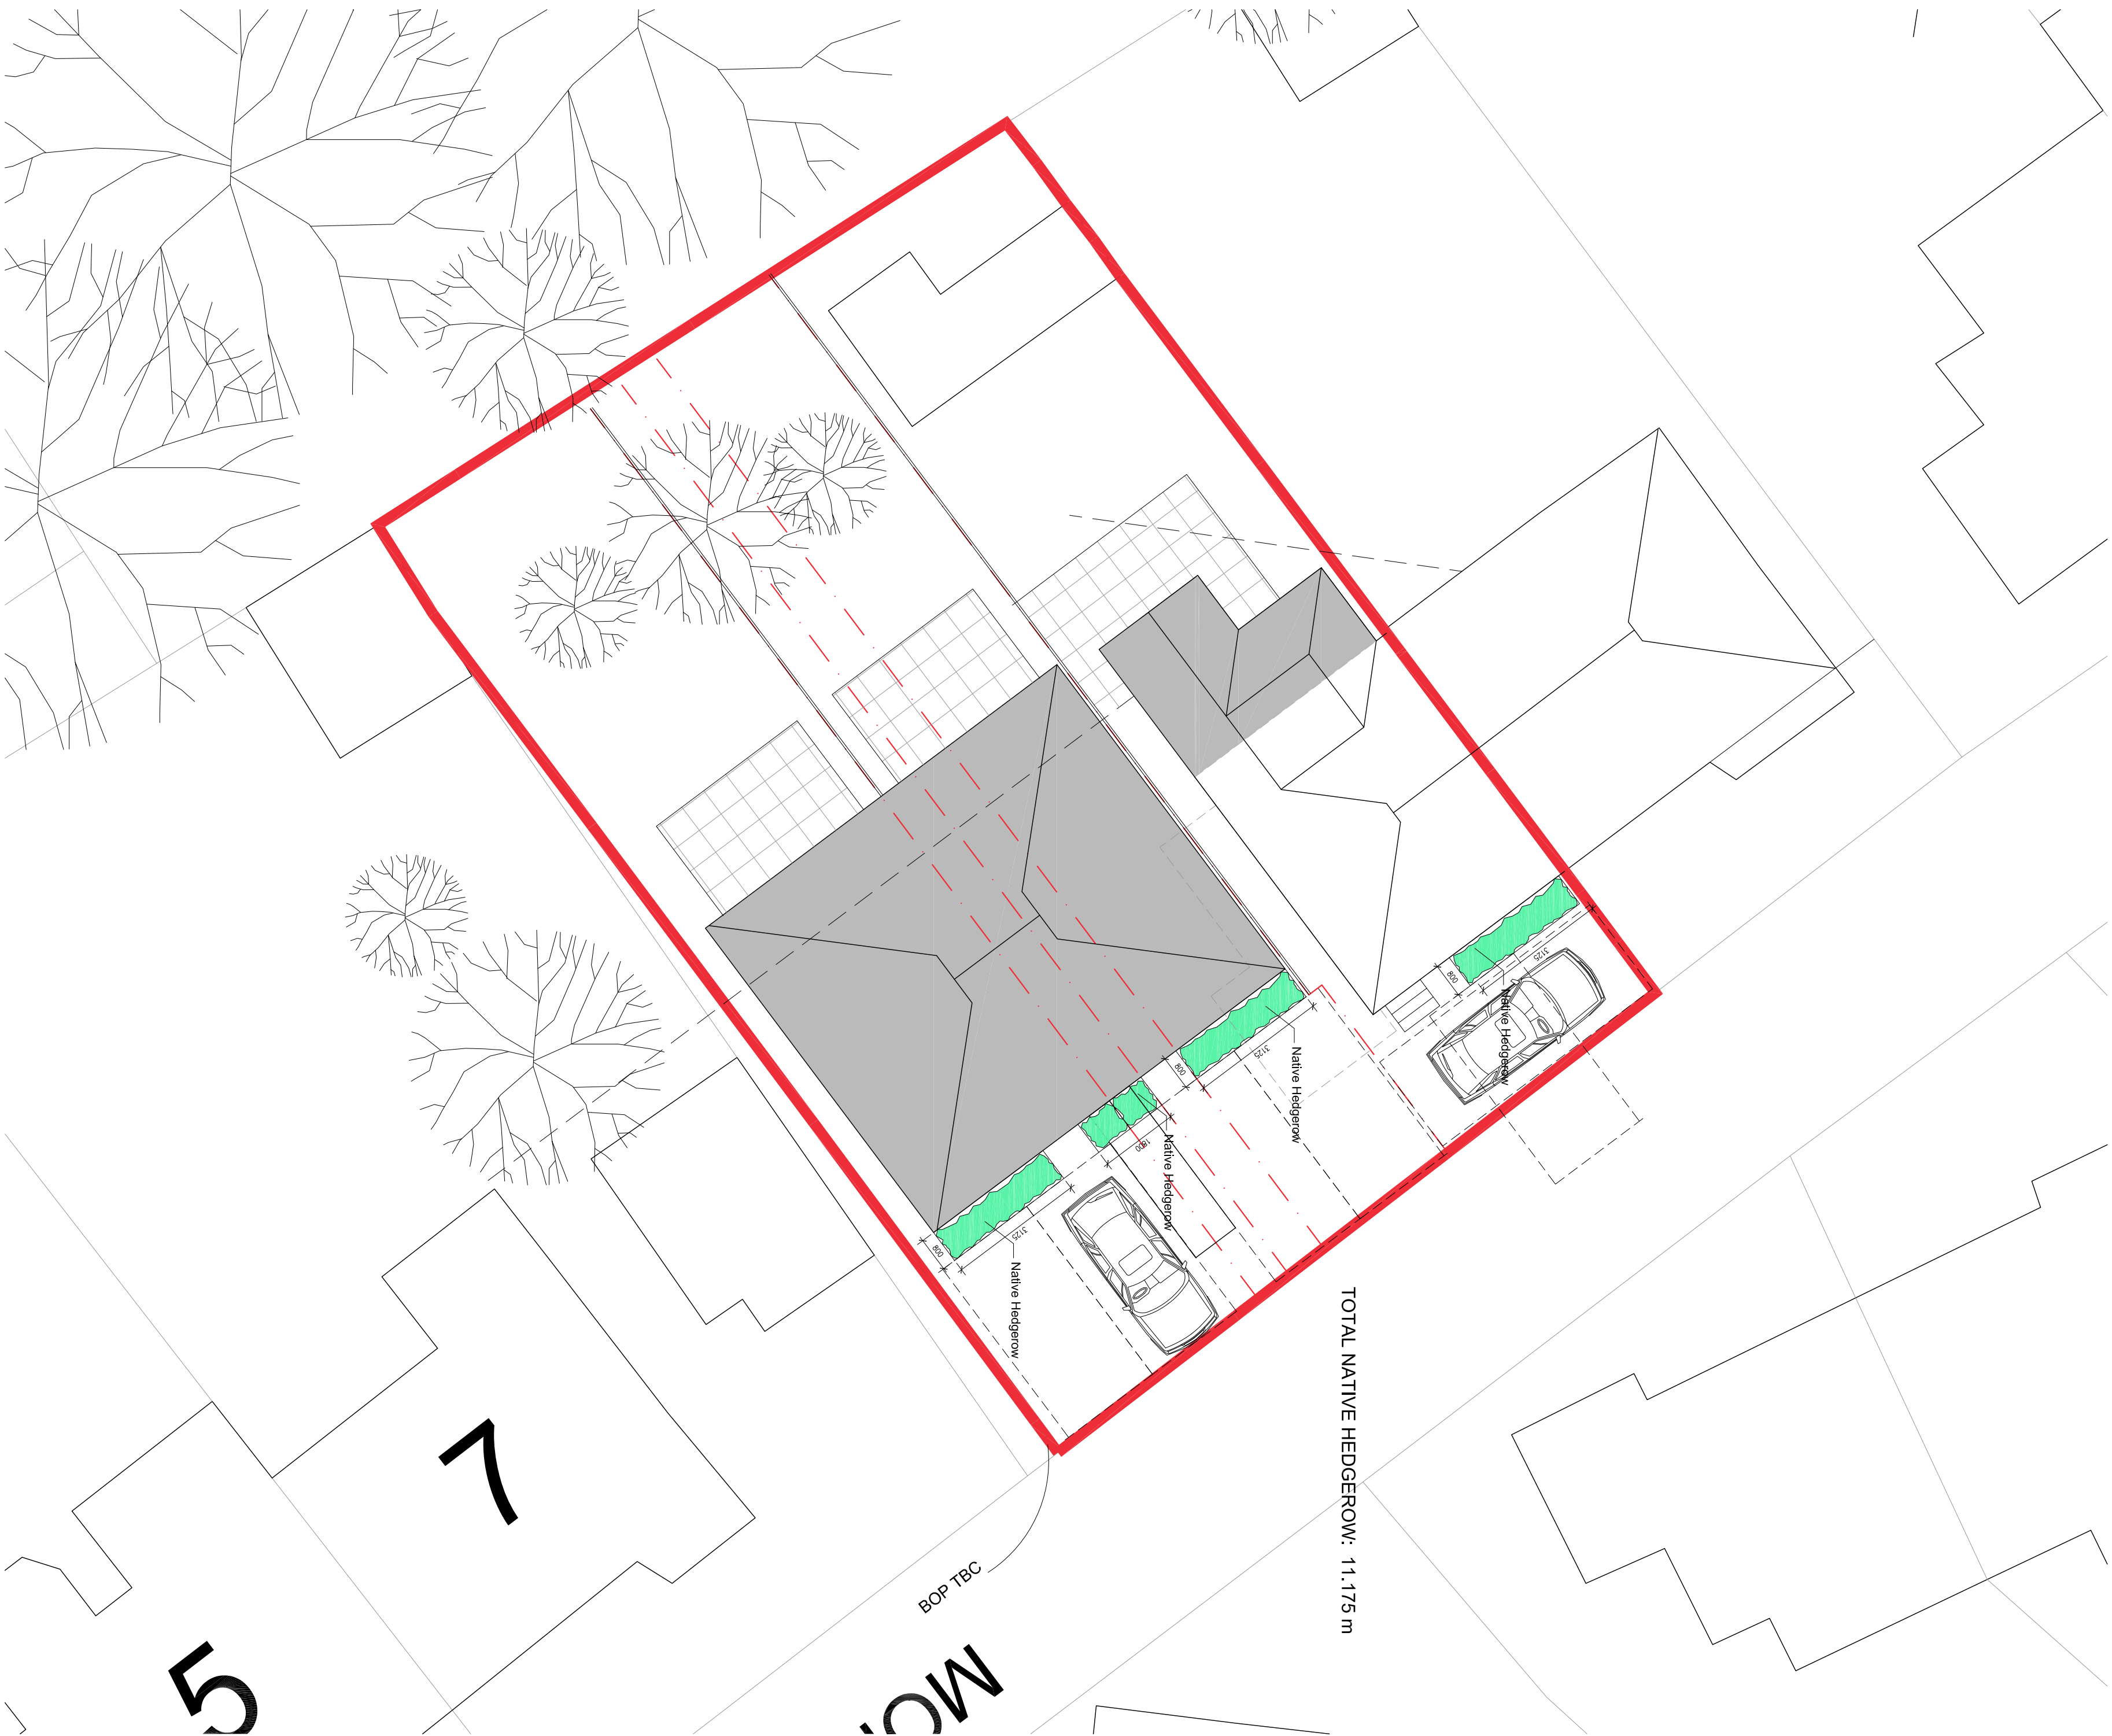

Site Plan 1:200

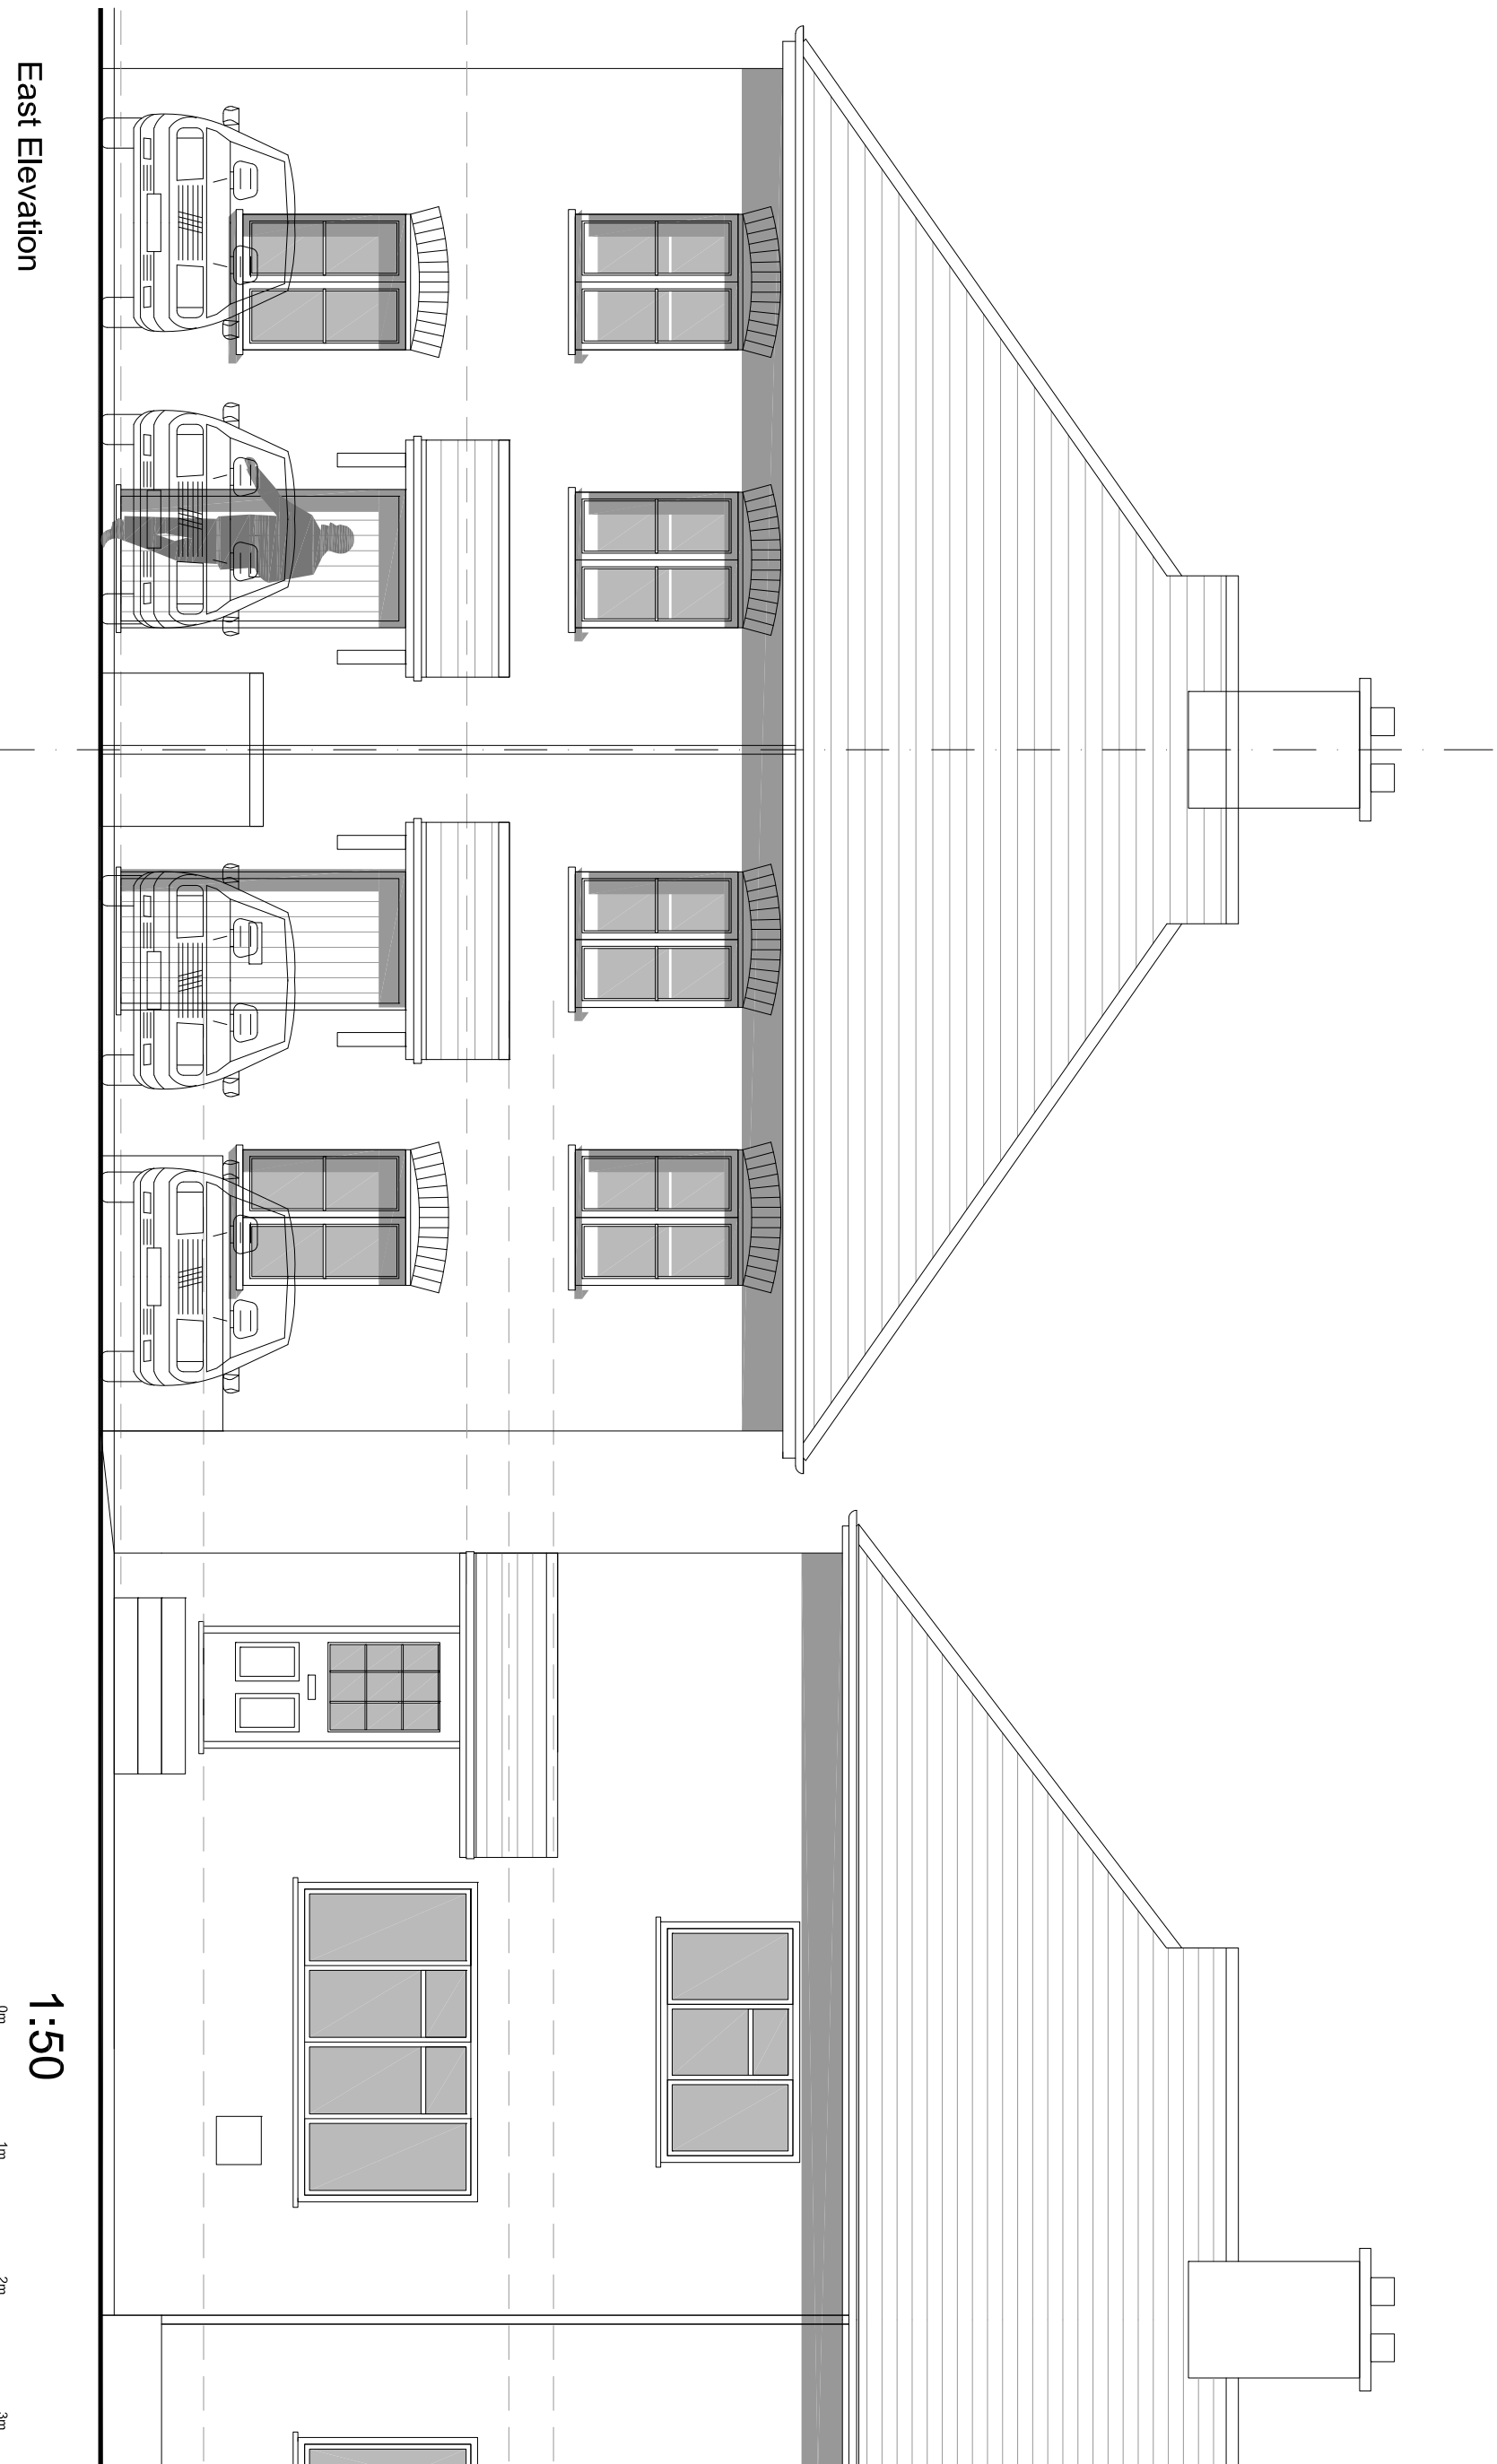

1:200

 

East Elevation

Scale Bar 1-10m @ 1:50

1:50

1:50



amendments

client: DRPJ LTD

job: 9 Montpeller Gardens
Washington
West Sussex
RH20 3BW

drawing number: 05C

drawing title: Proposed Site Plan
PLANNING

date: October 2025 scale: 1:50 @ A1

Do not scale off drawing
Check all dimensions on site before all work is commenced
All good material workmanship to conform with current building regulations BS5 and CDM