




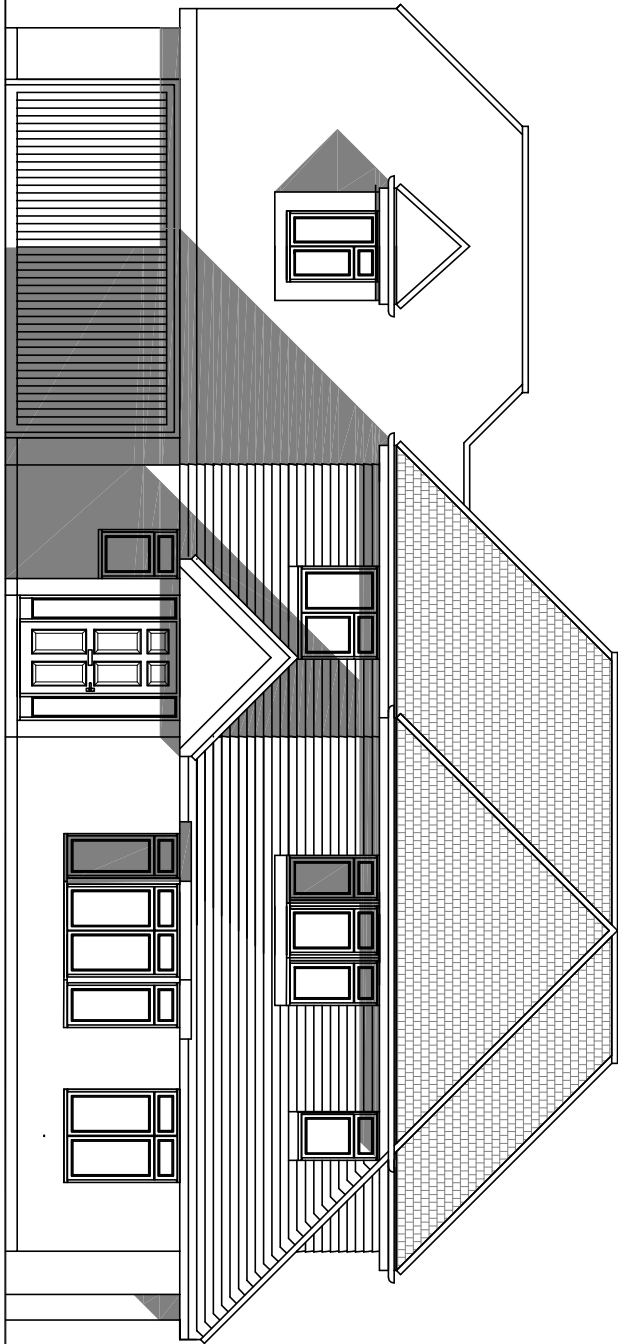


Front Elevation

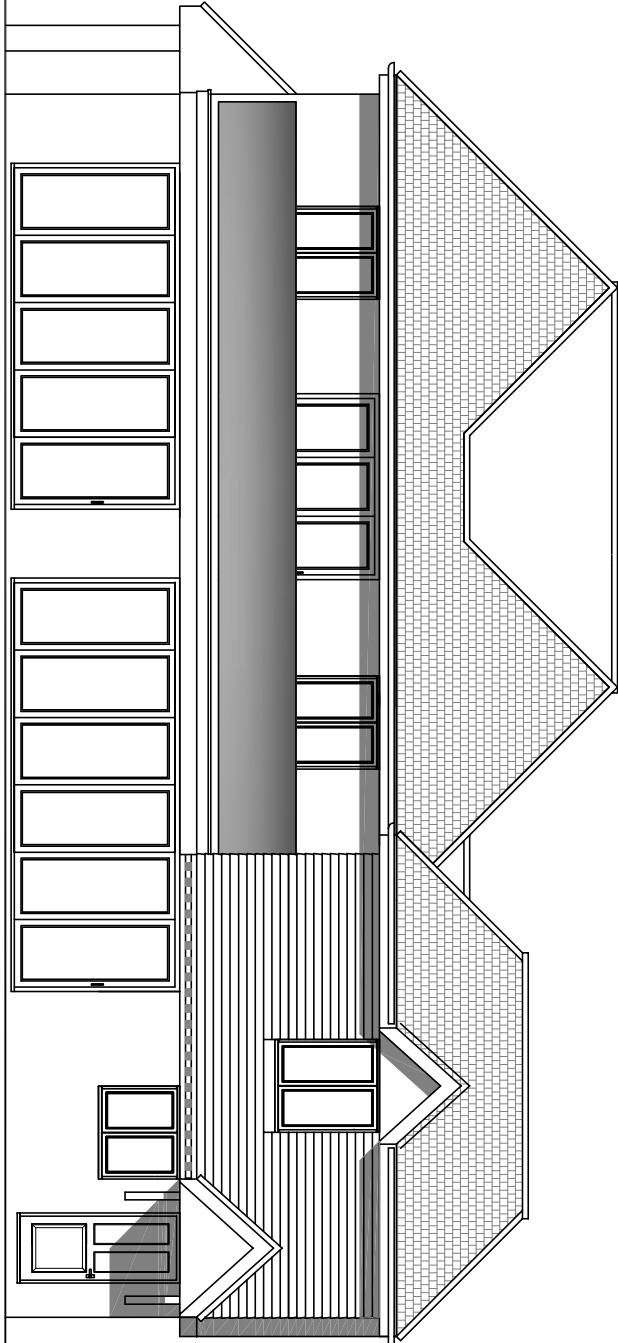


Rear Elevation

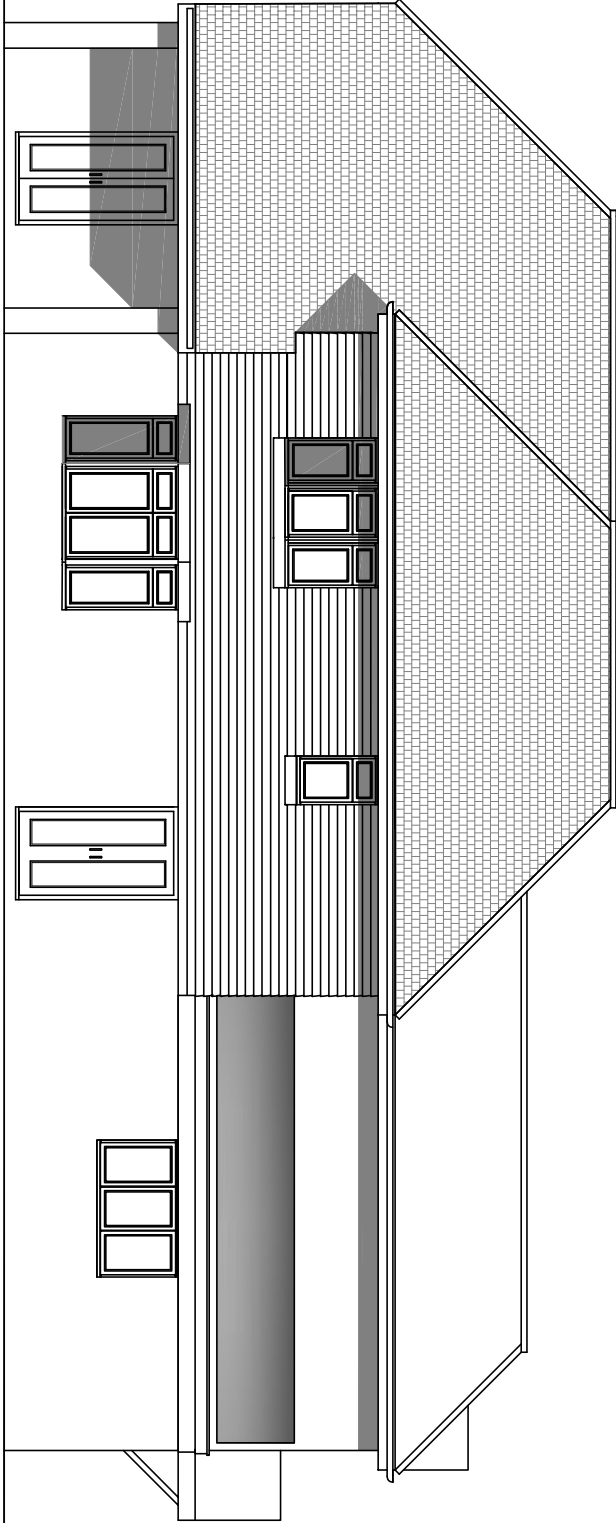

Side Elevation

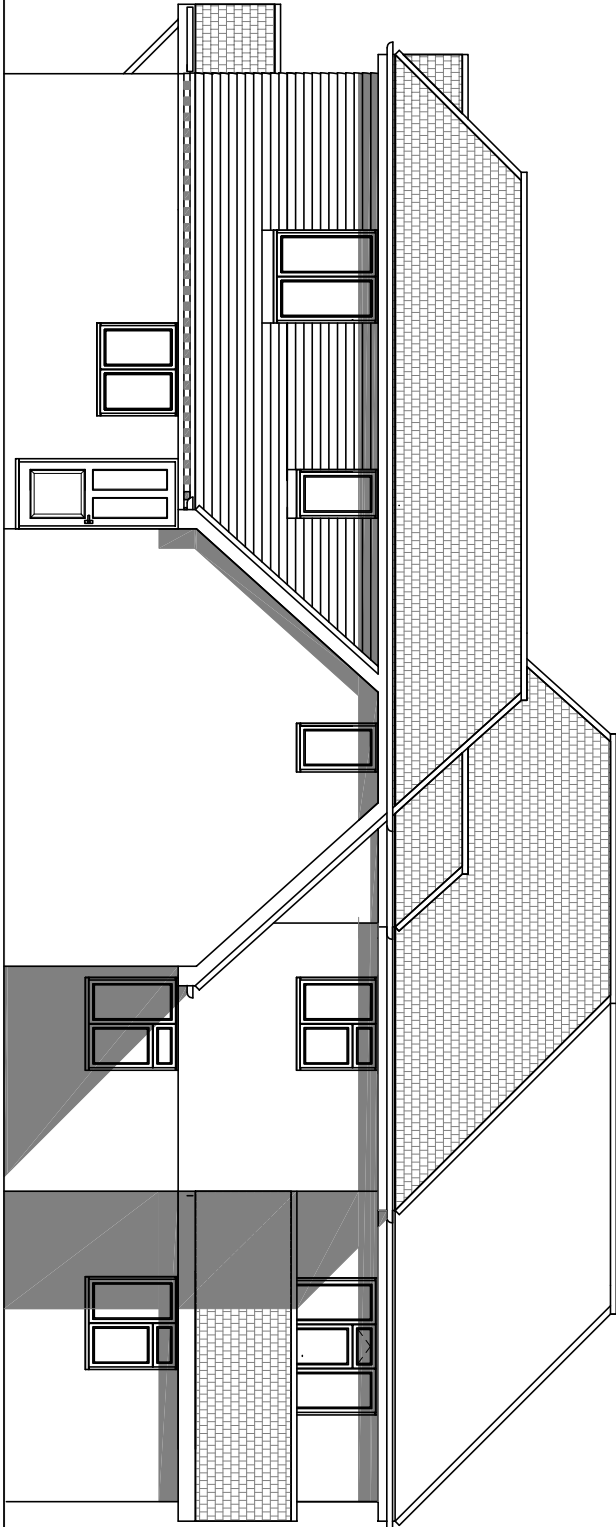

Side Elevation

 

1:100 Scale Bar

fulcrum **design**

Address
Suite 7 Taxiholme
Guildford Road, Bookham
Surrey KT23 4HB
Tel
01372 451425
Fax
01372 459620
Web
www.fulcrumarchitects.co.uk
Email
info@fulcrumarchitects.co.uk

Proposed Elevations

Mr. Shingadia
Wedgewood, Horsham, RH12 1TS.
Site Area
Paper Size
A2
Drawn by
GS
Date
05-03-26
Scale
1:100
Drawing No.
26-05-04A