




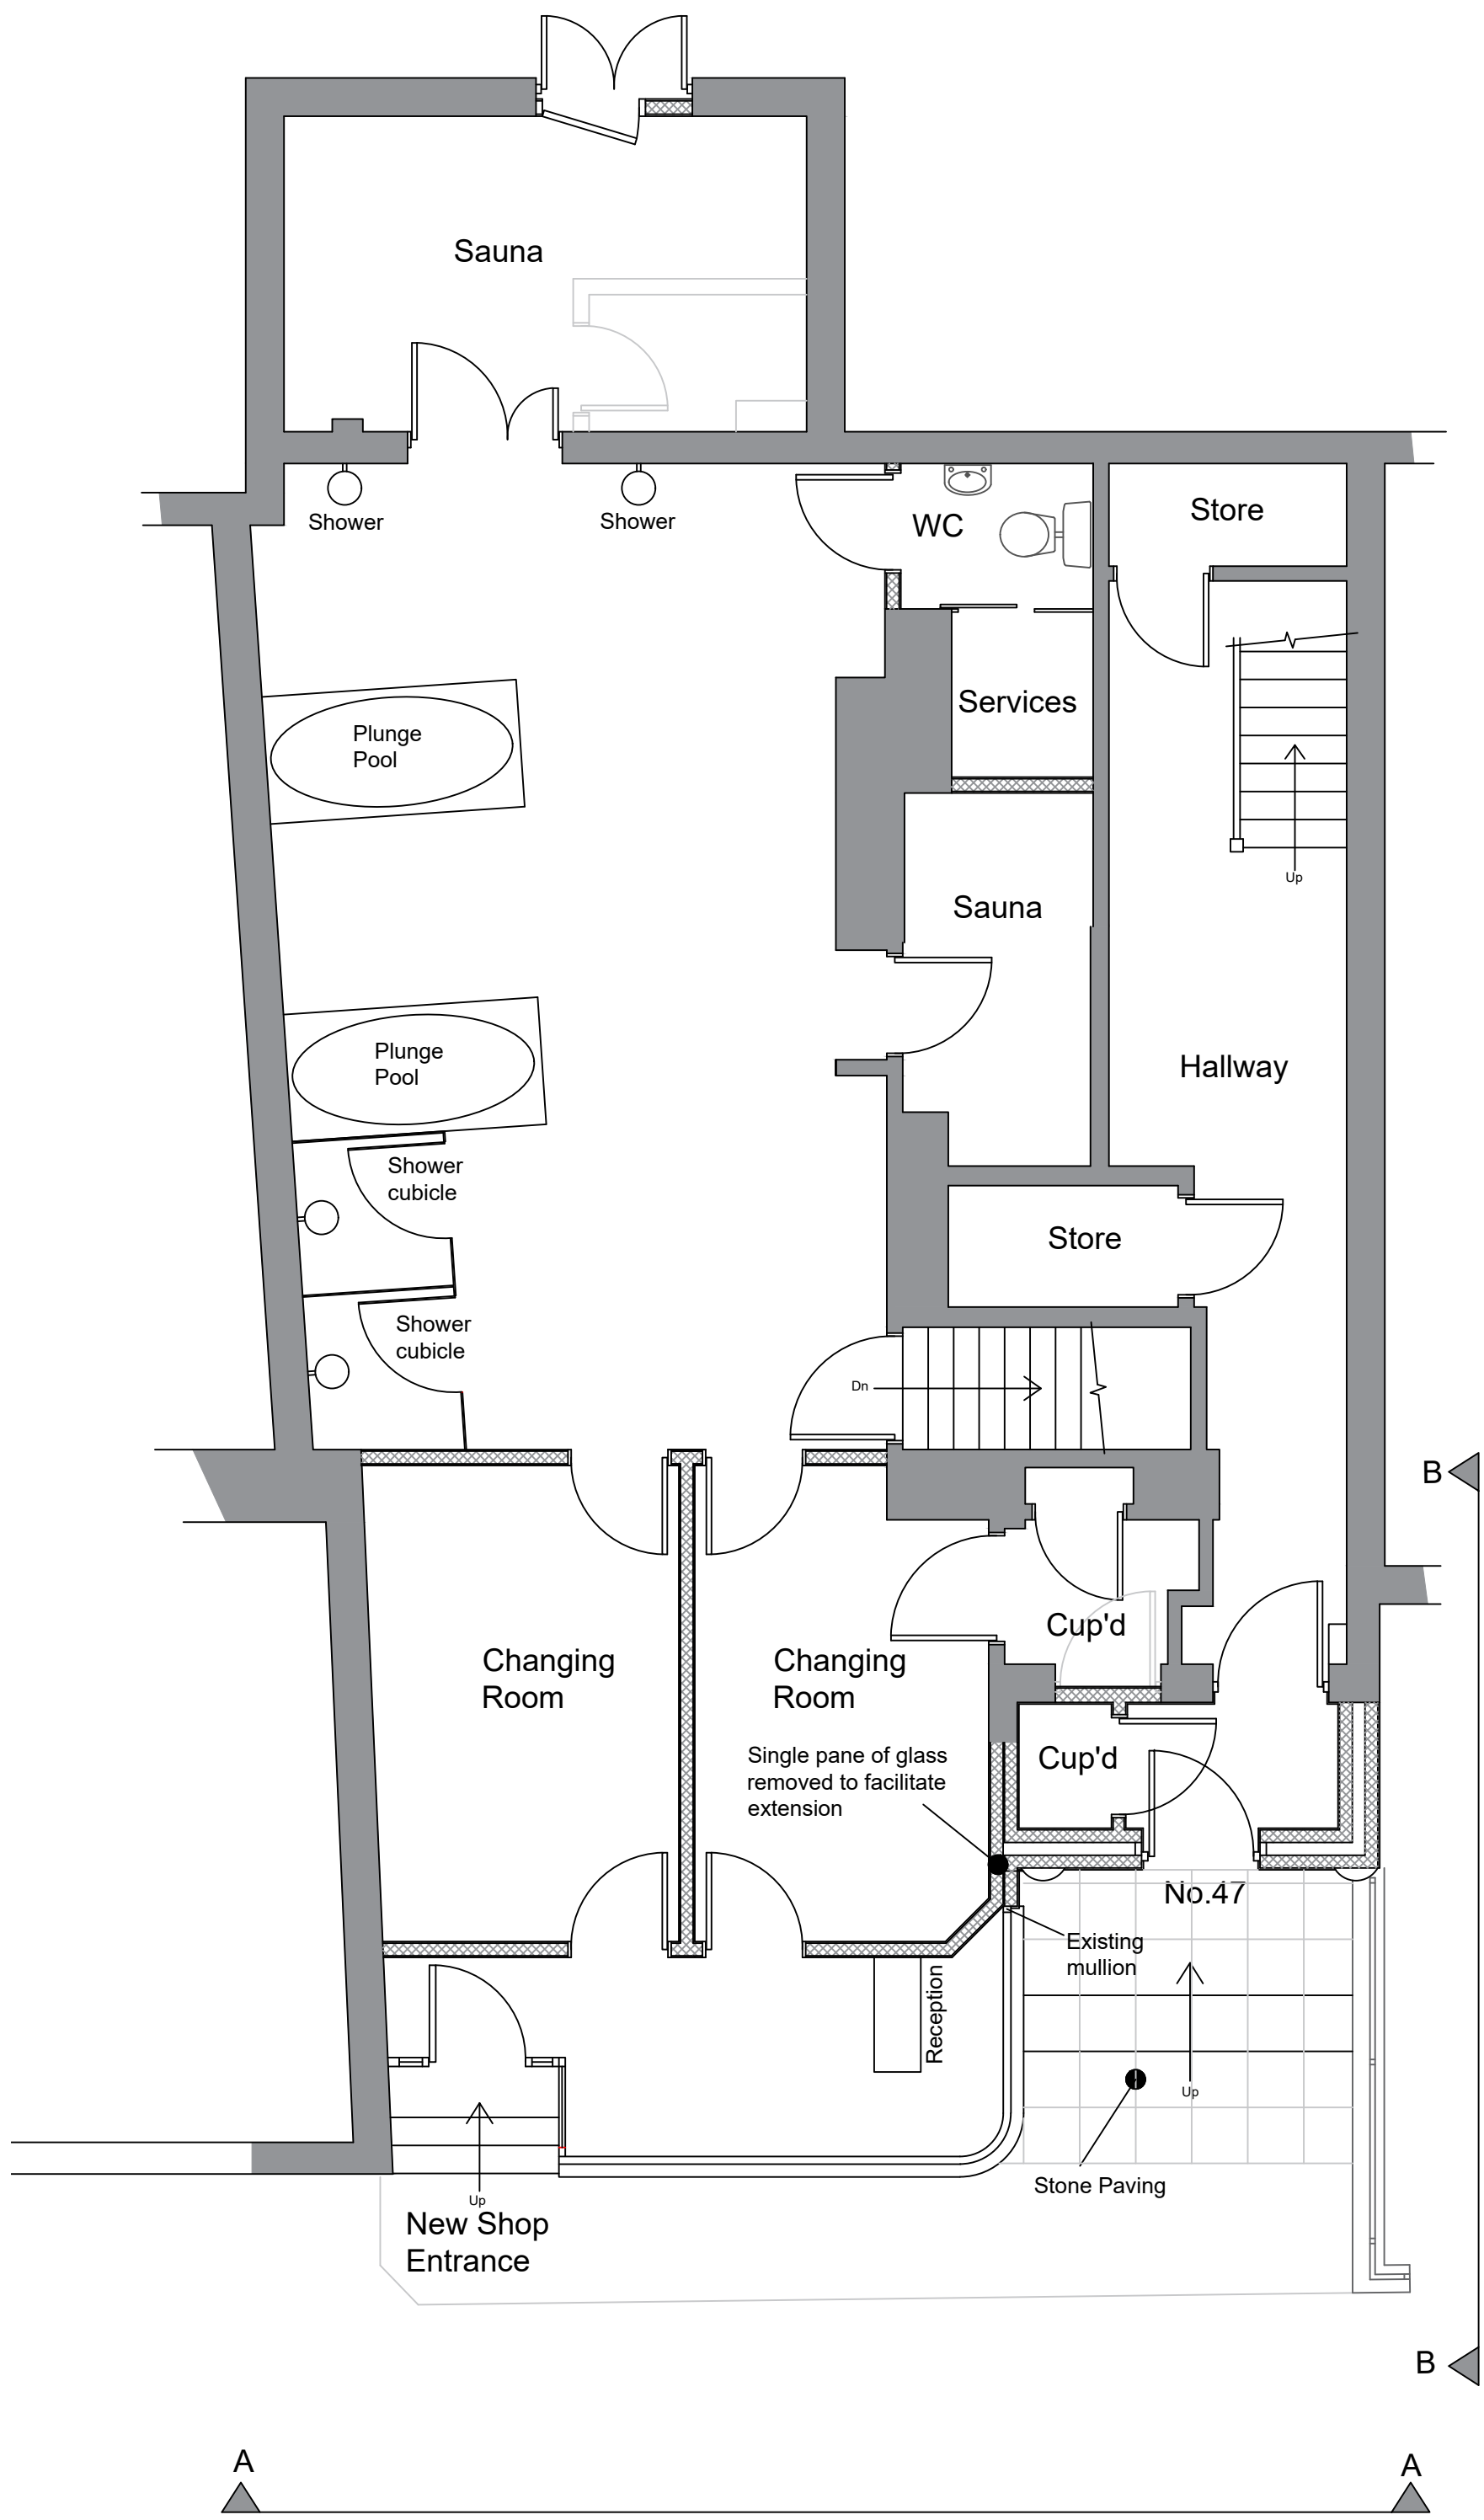


Proposed Ground Floor Layout (Scale 1:50)

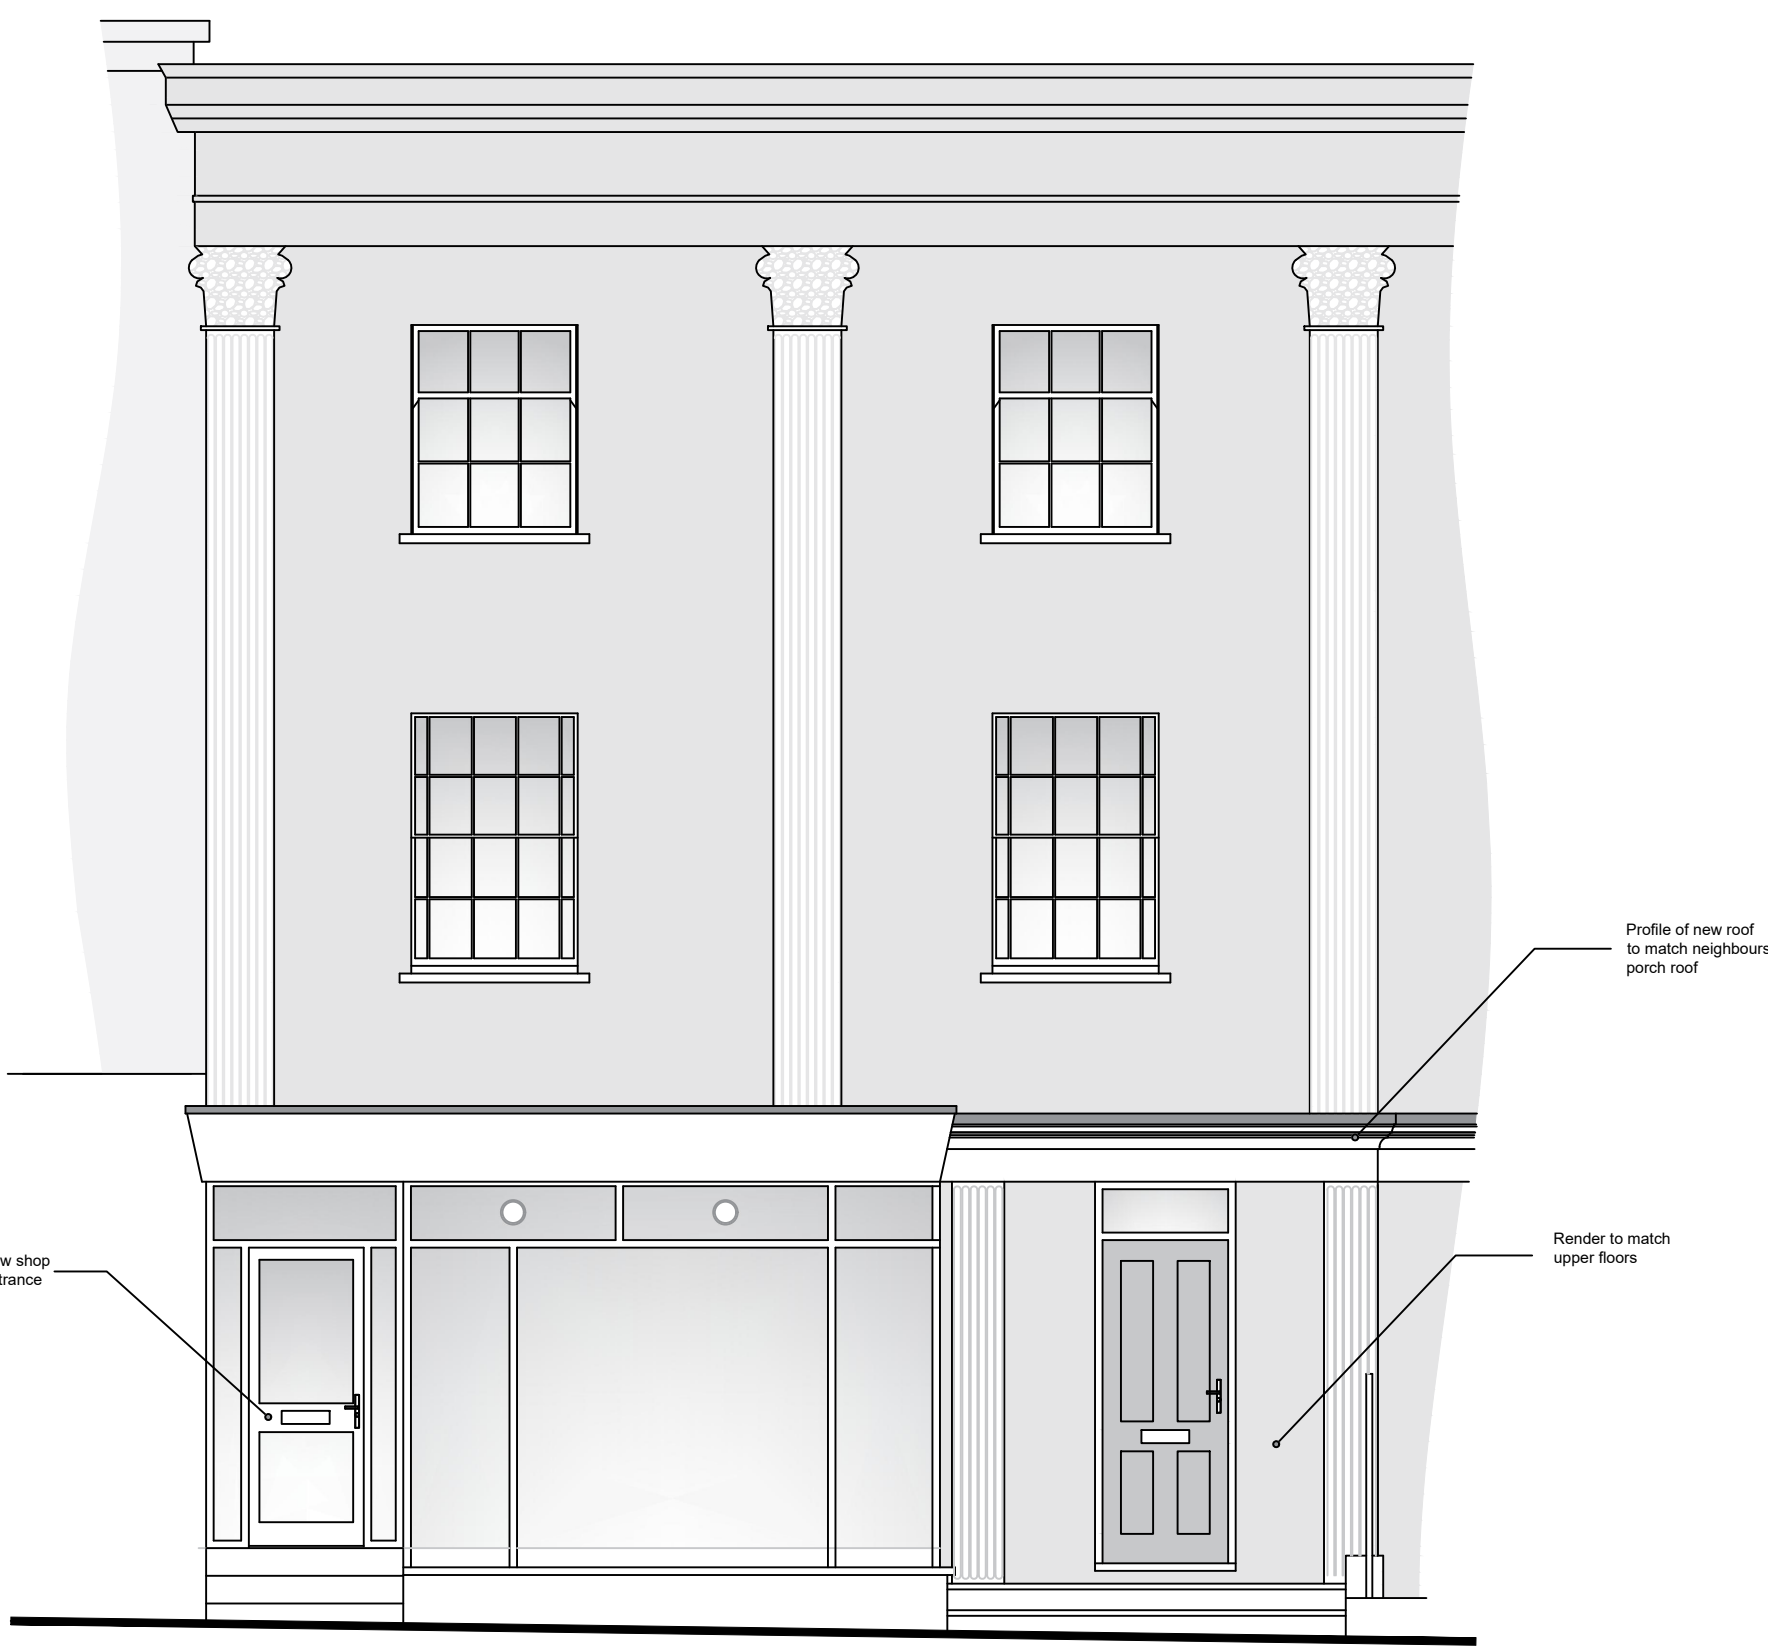


Proposed Front Elevation A - A (Scale 1:50)

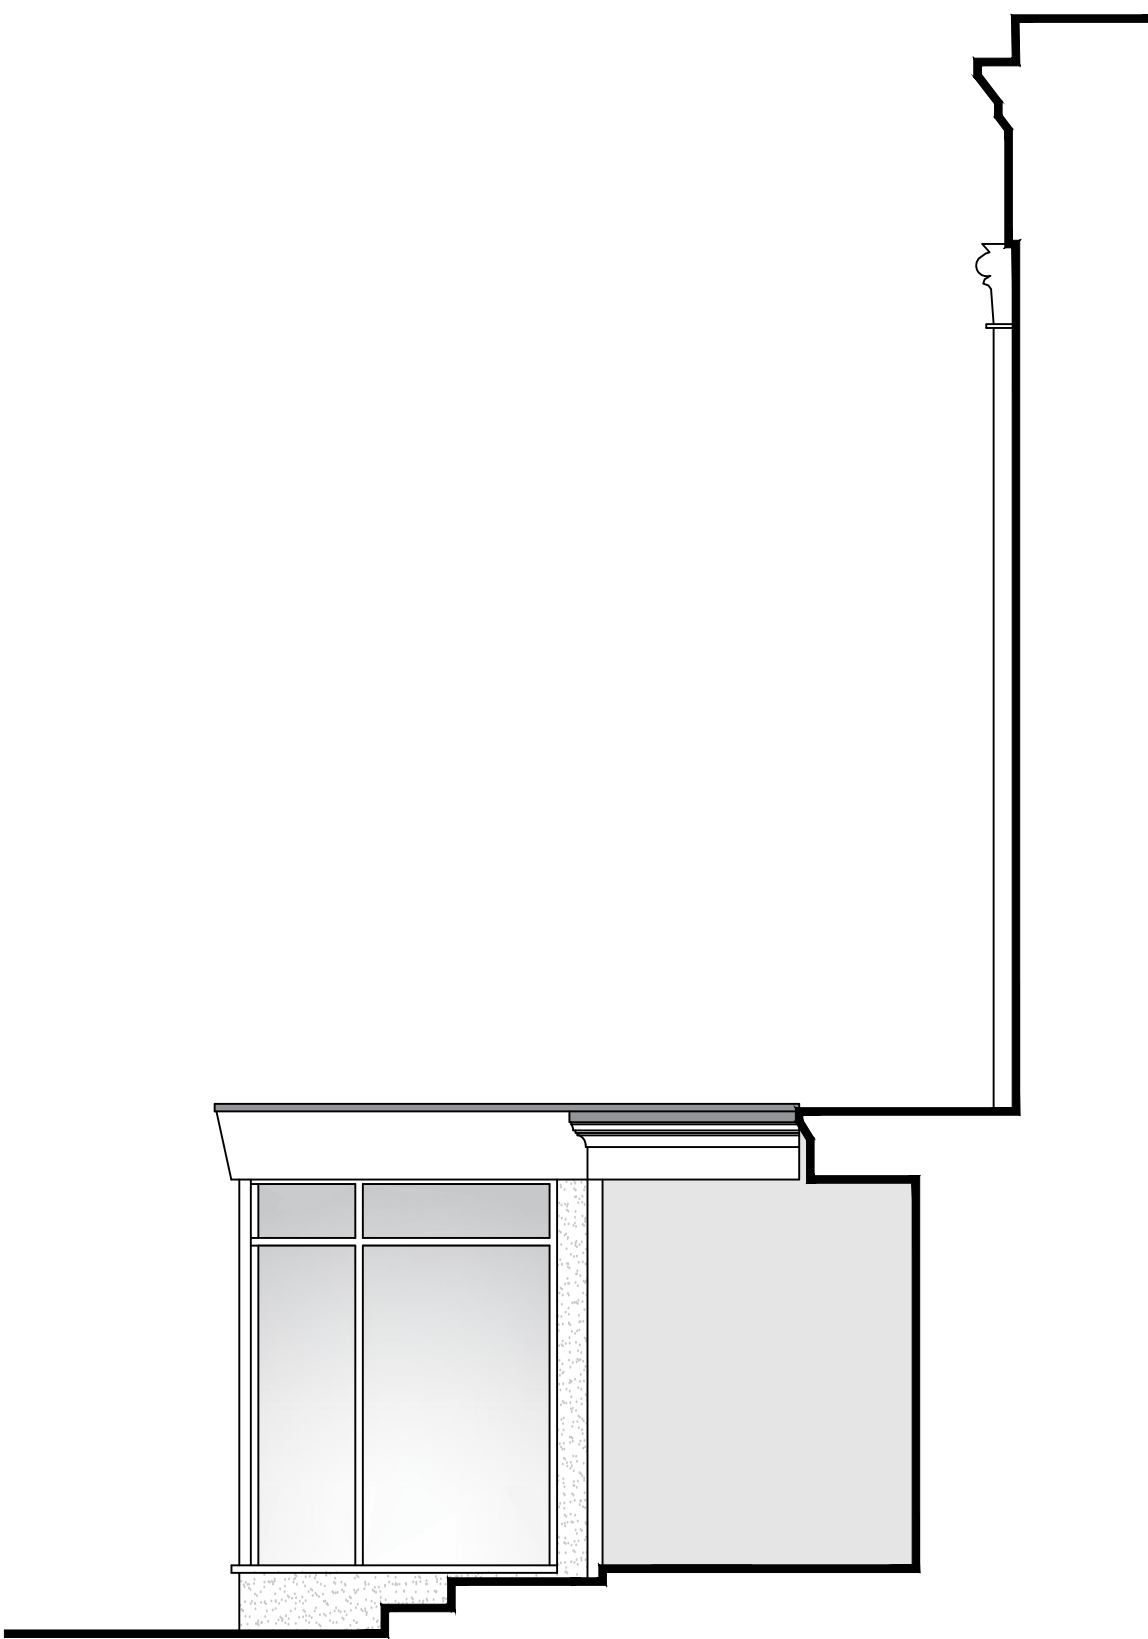

Proposed Side Elevation B - B (Scale 1:50)

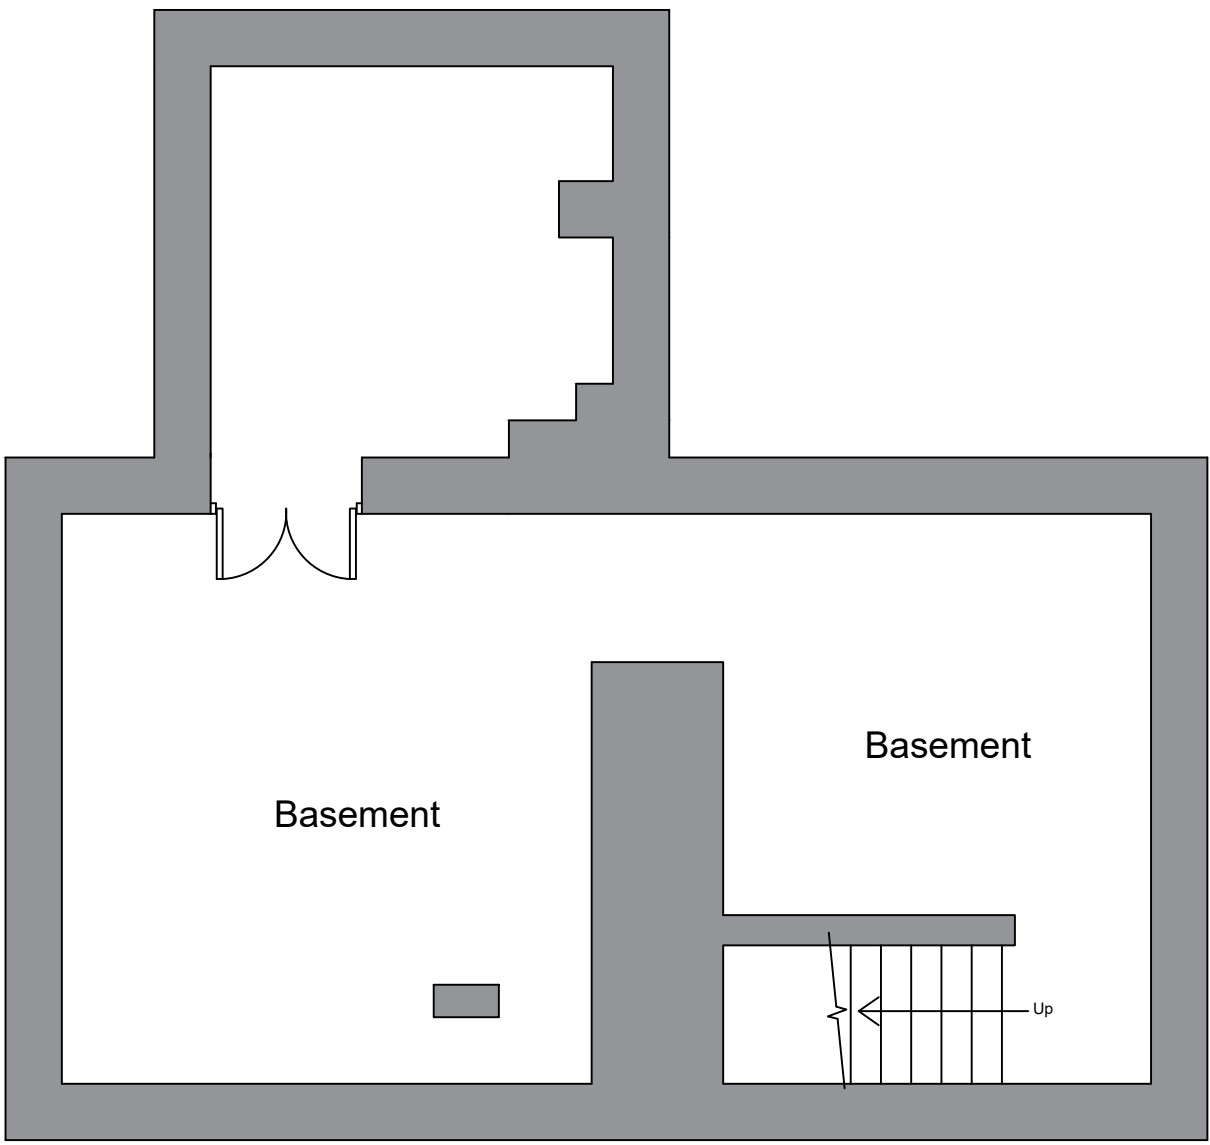

Proposed Basement (Scale 1:50)

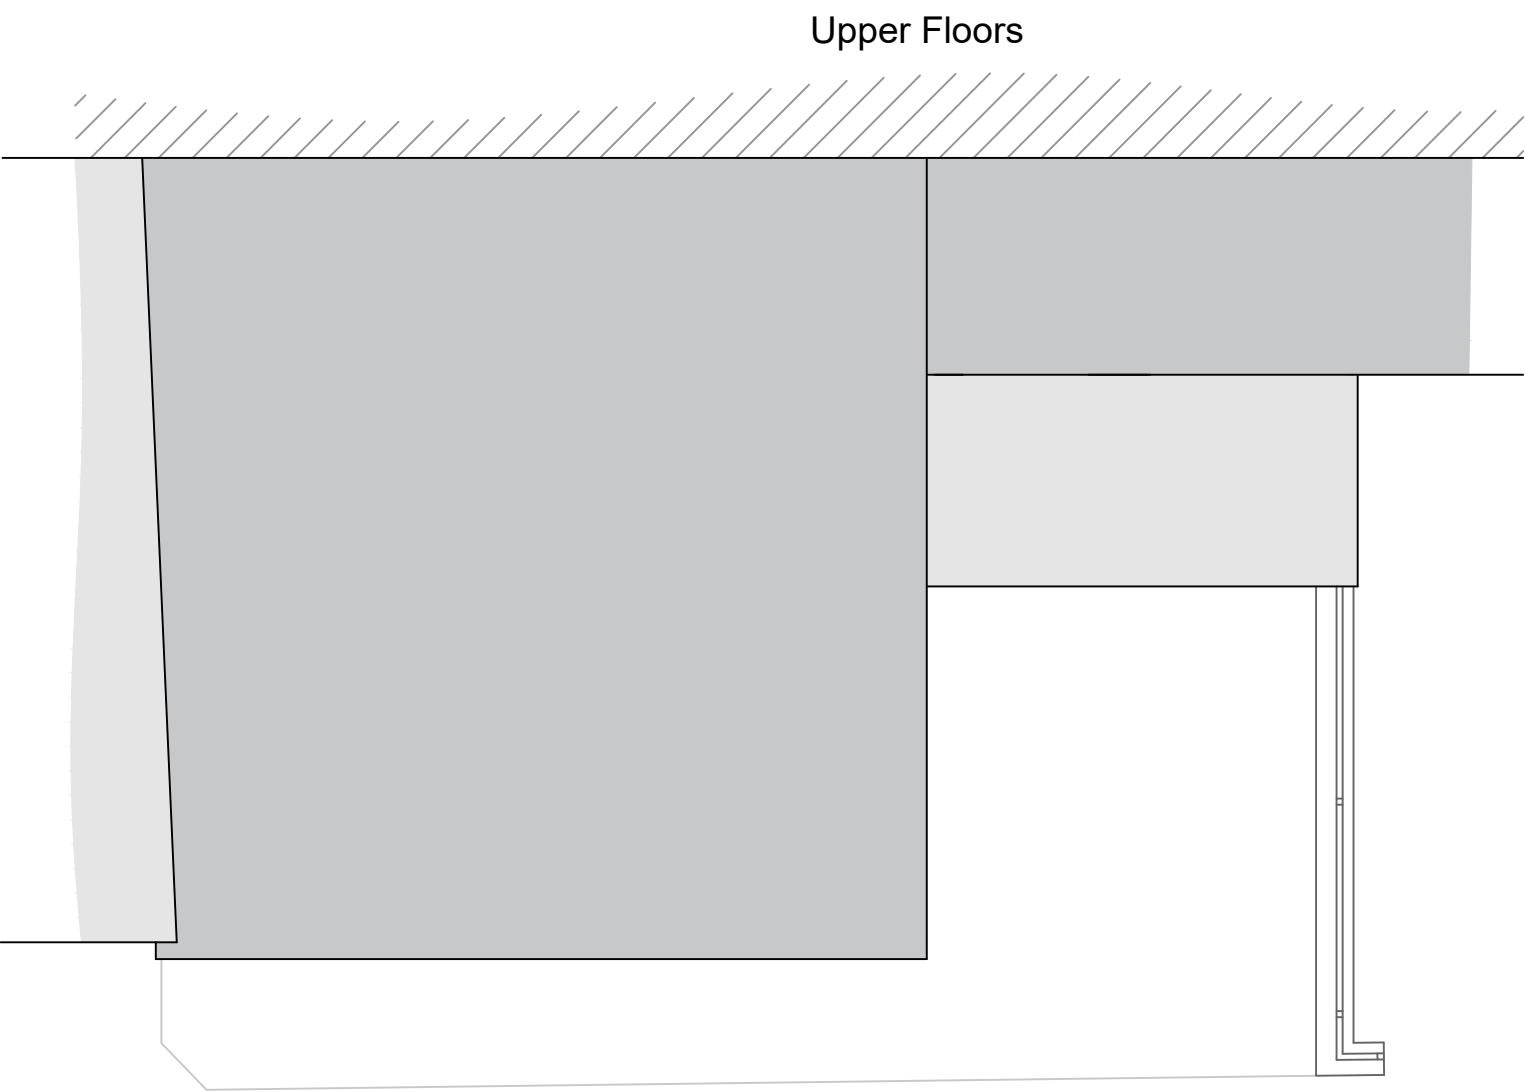

Proposed Roof Plan (Scale 1:50)

Scale Bar (1:50)

0m 5m