


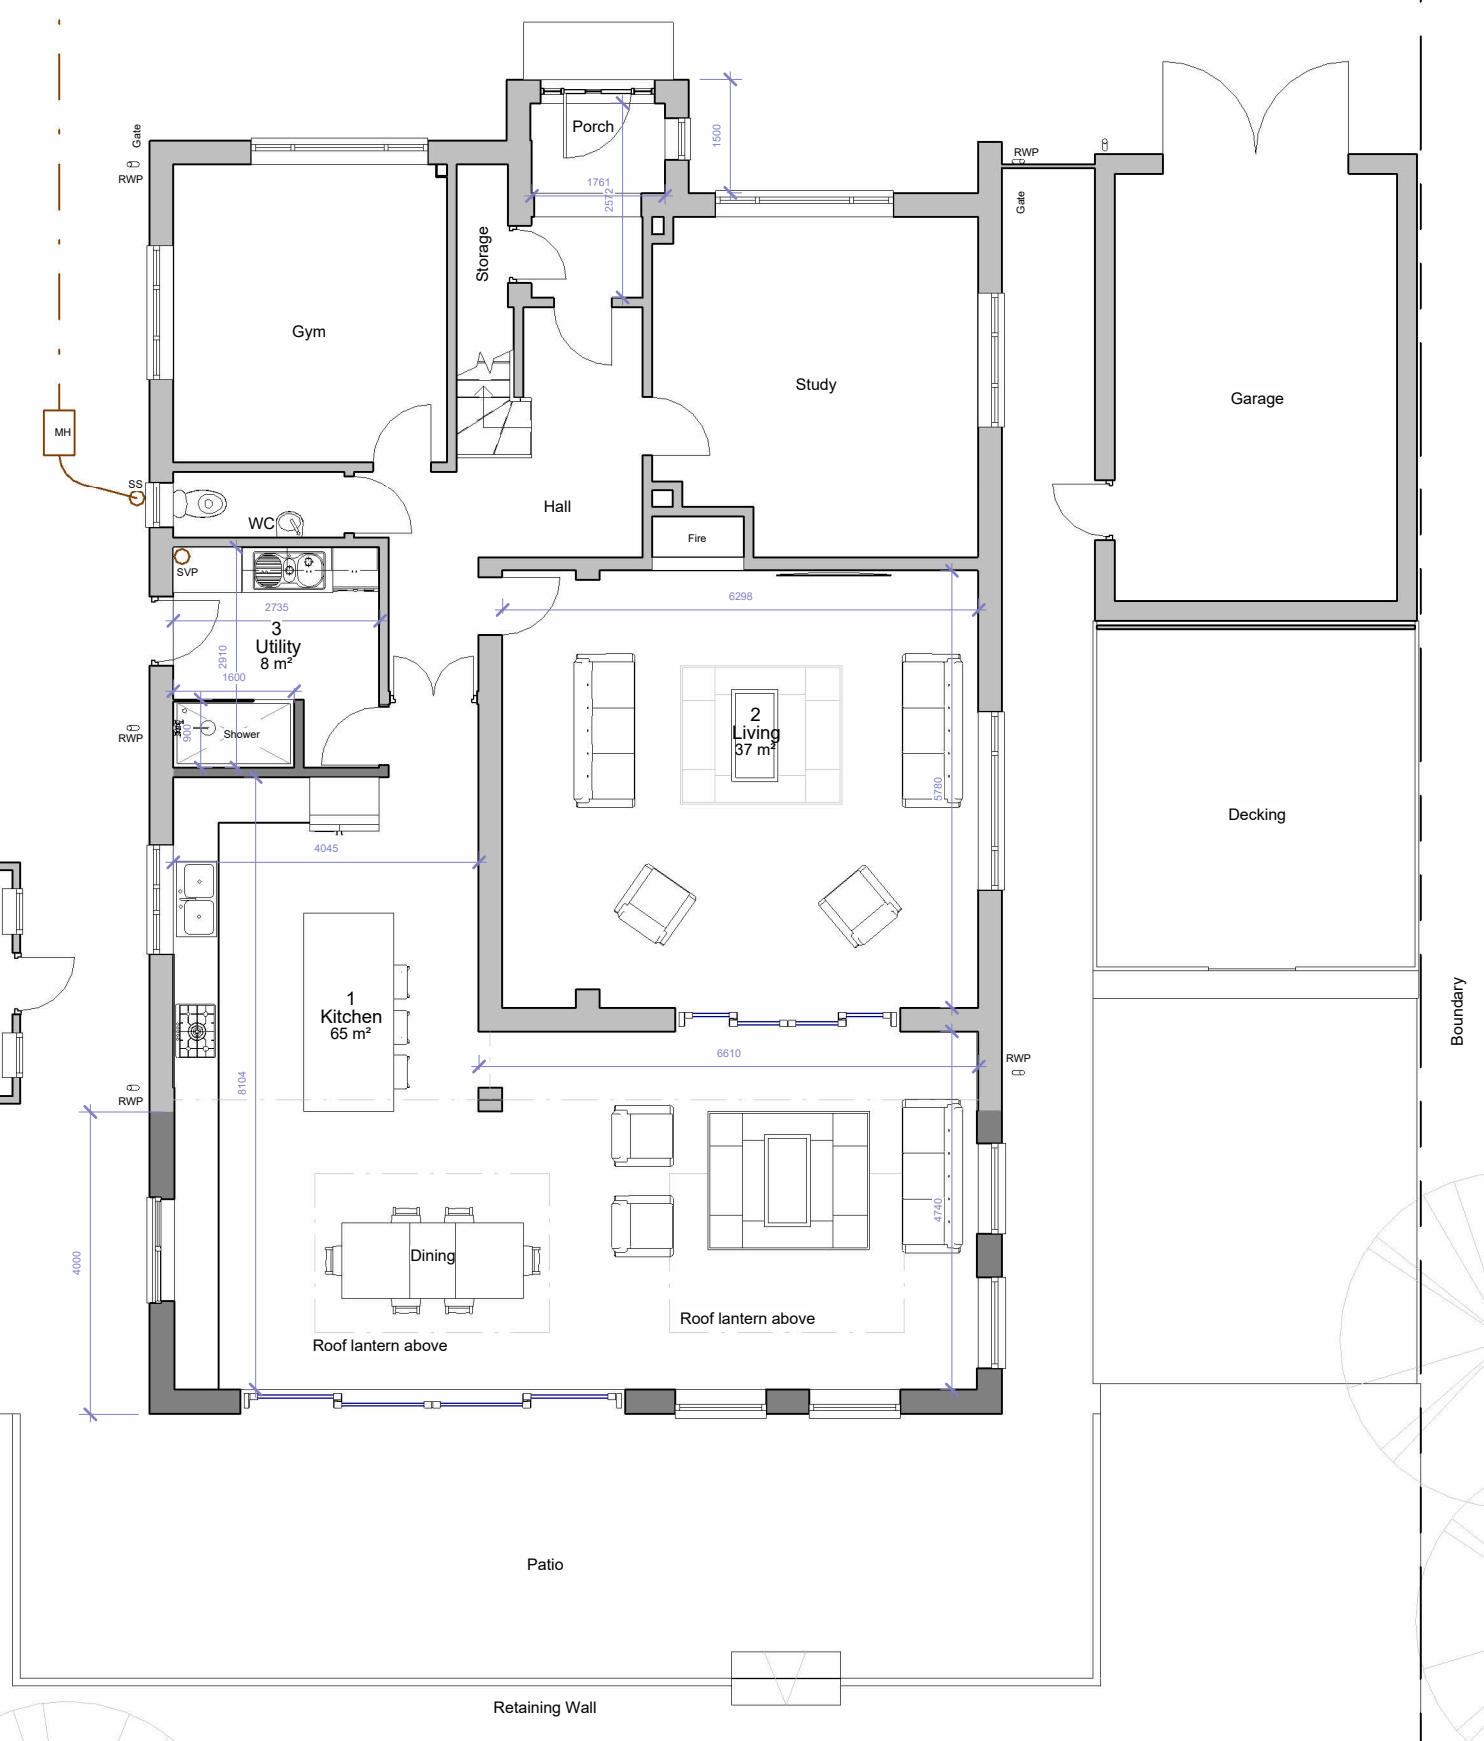


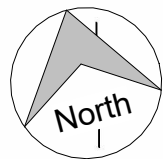

1 Proposed Ground floor
1 : 100

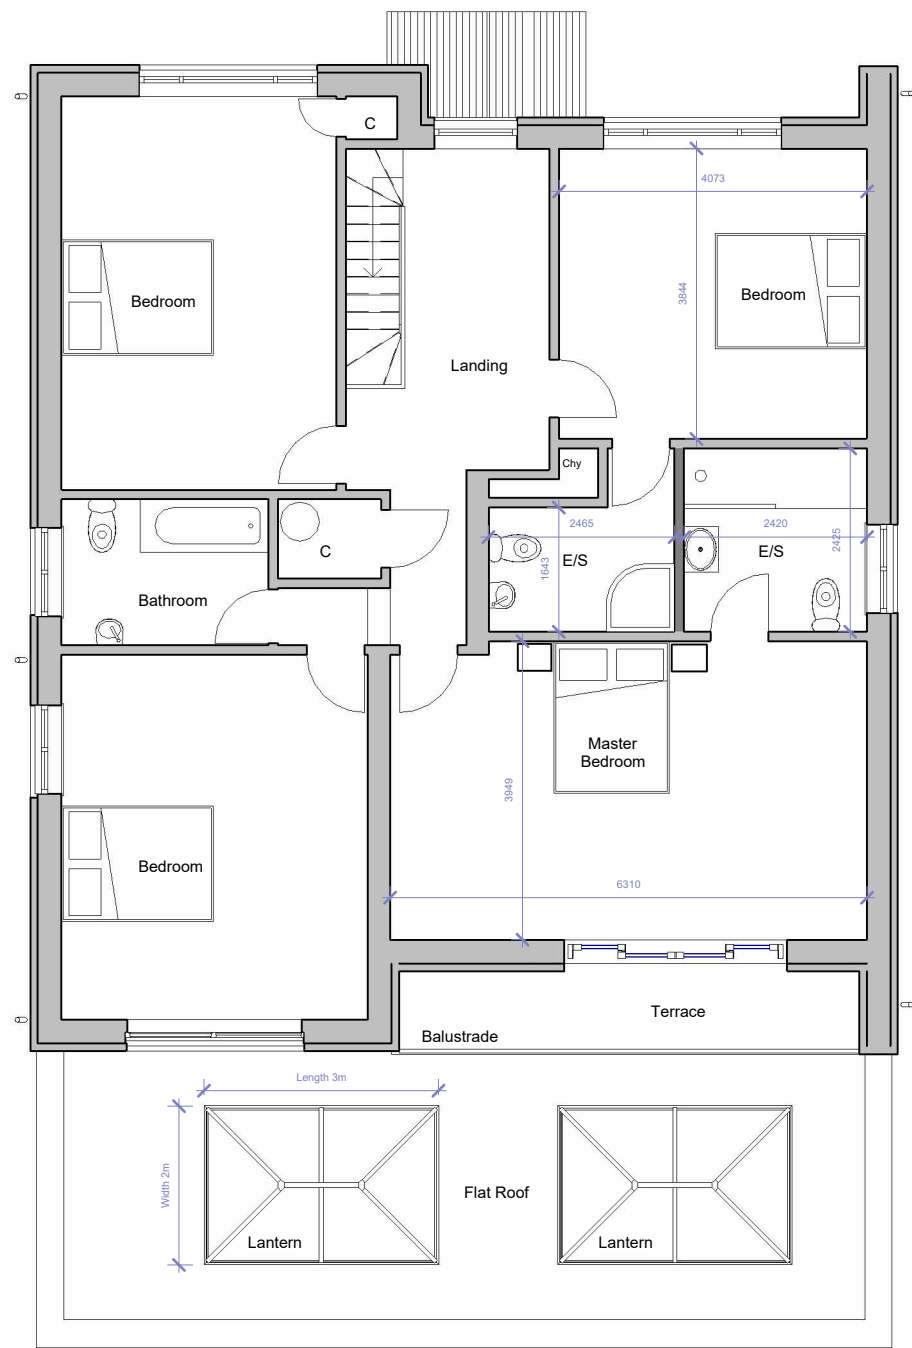

2 Proposed First floor
1 : 100

 

Tempus Fugit Proposed Floor Plans		Scale @ A3 1 : 100	Drawing number 002_06 Rev F	No.	Description	Date
		Date 13.02.22		E	Changes for re-submission to planning	29.05.26
		Drawn by GMC		F	Client amendments	18.6.26