
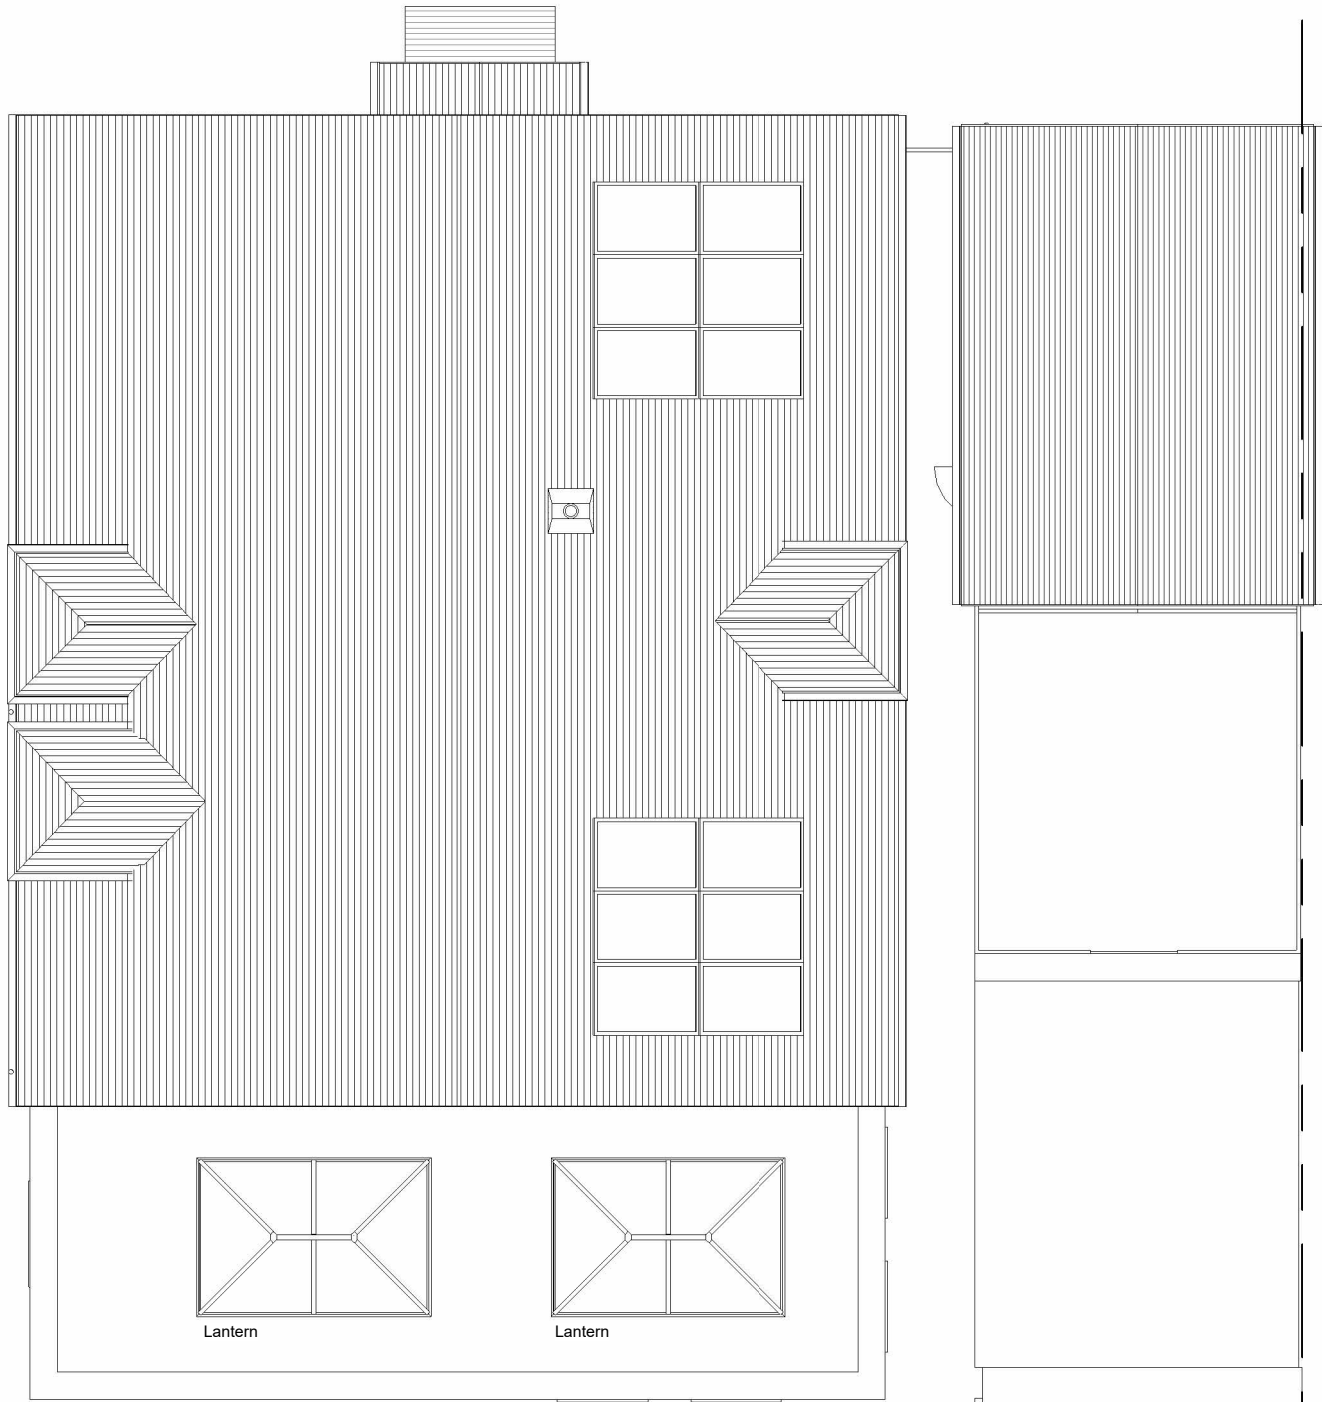


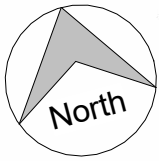

1 Proposed Roof
1 : 100

Tempus Fugit

Proposed Roof Plan

Scale @ A3
1 : 100

Date
13.02.22

Drawn by
GMc

Drawing number
002_07

Rev
F

No.	Description	Date
E	Changes for re-submission to planning	29.05.26
F	Client amendments	18.6.26