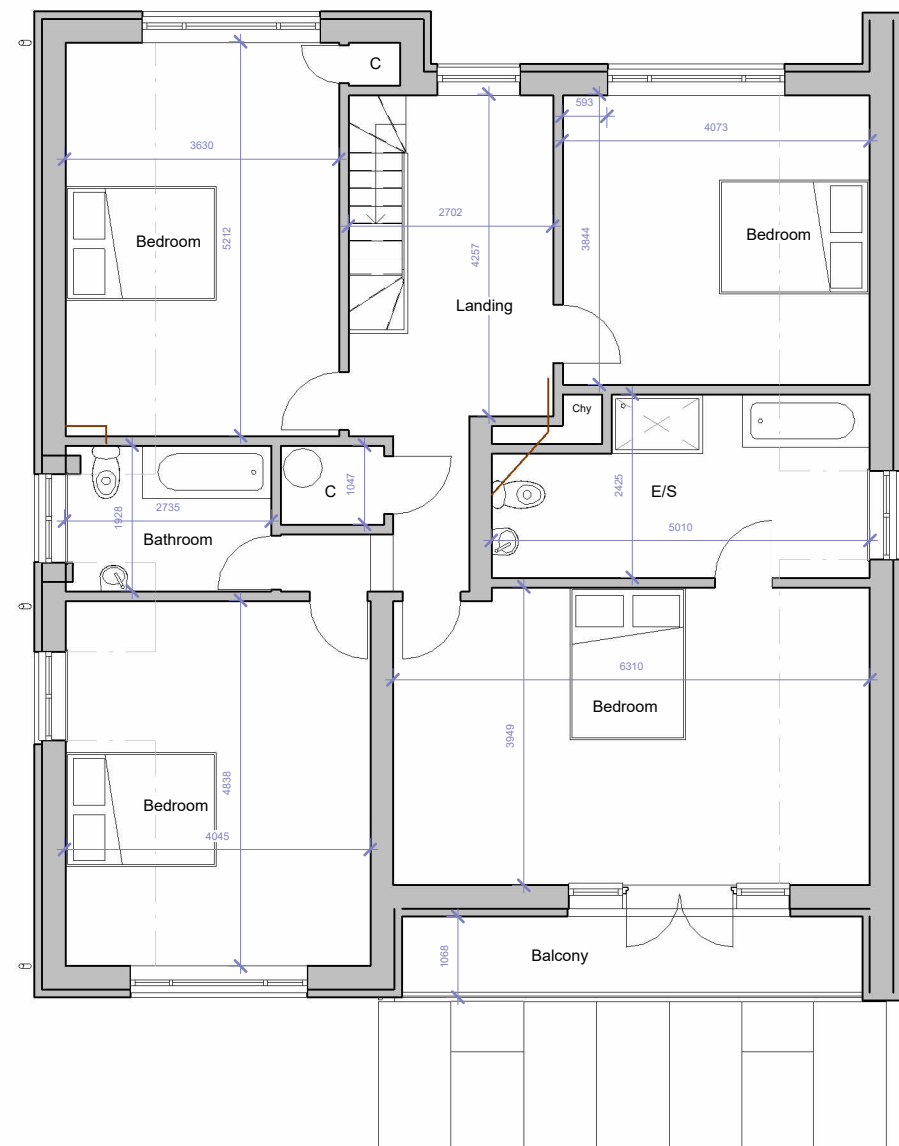
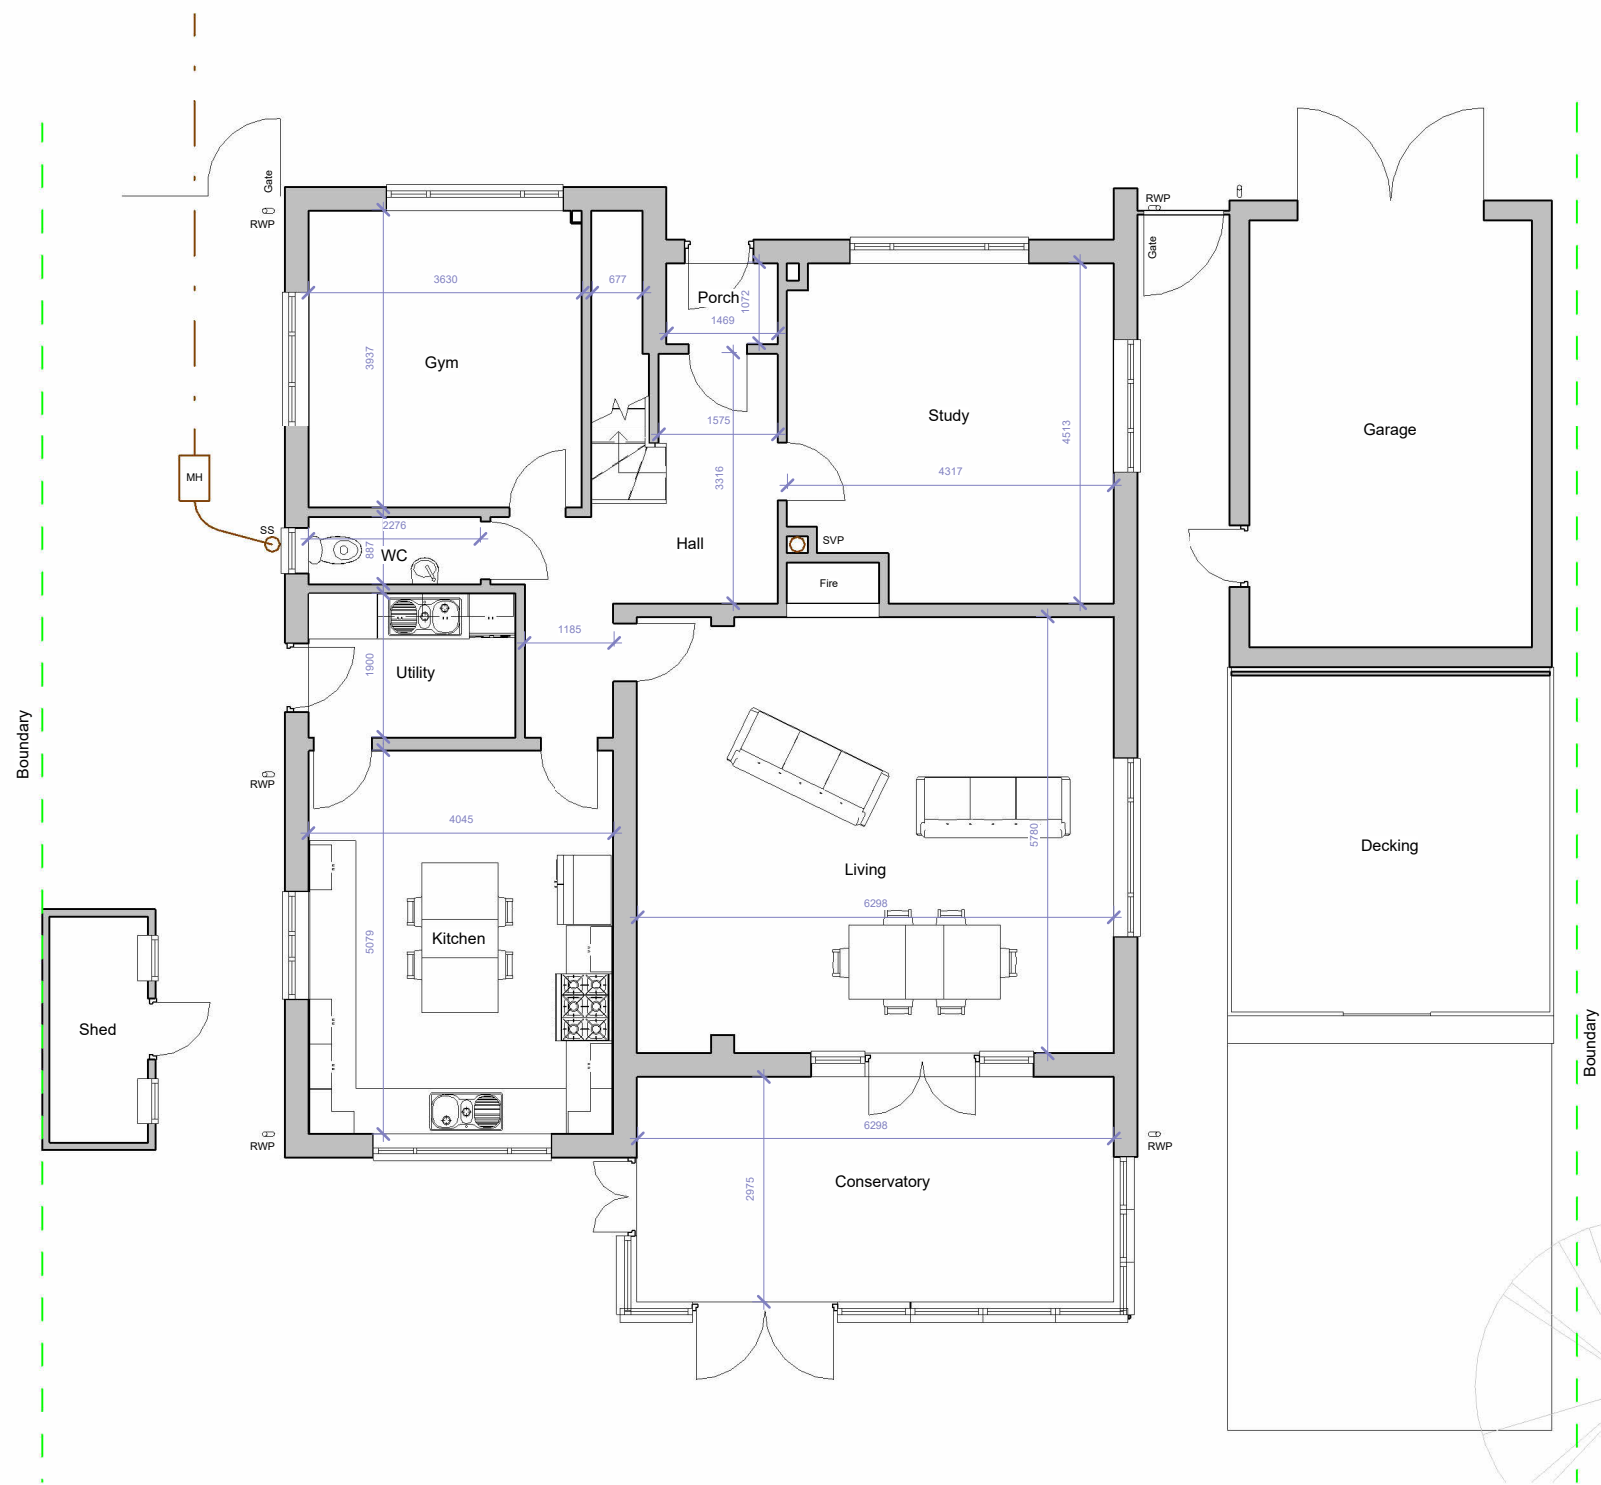


Tempus Fugit Existing Floor Plans

Scale @ A3	1 : 100
Date	06.02.22
Drawn by	GMc

Drawing number	002_02
Rev	

No.	Description	Date