


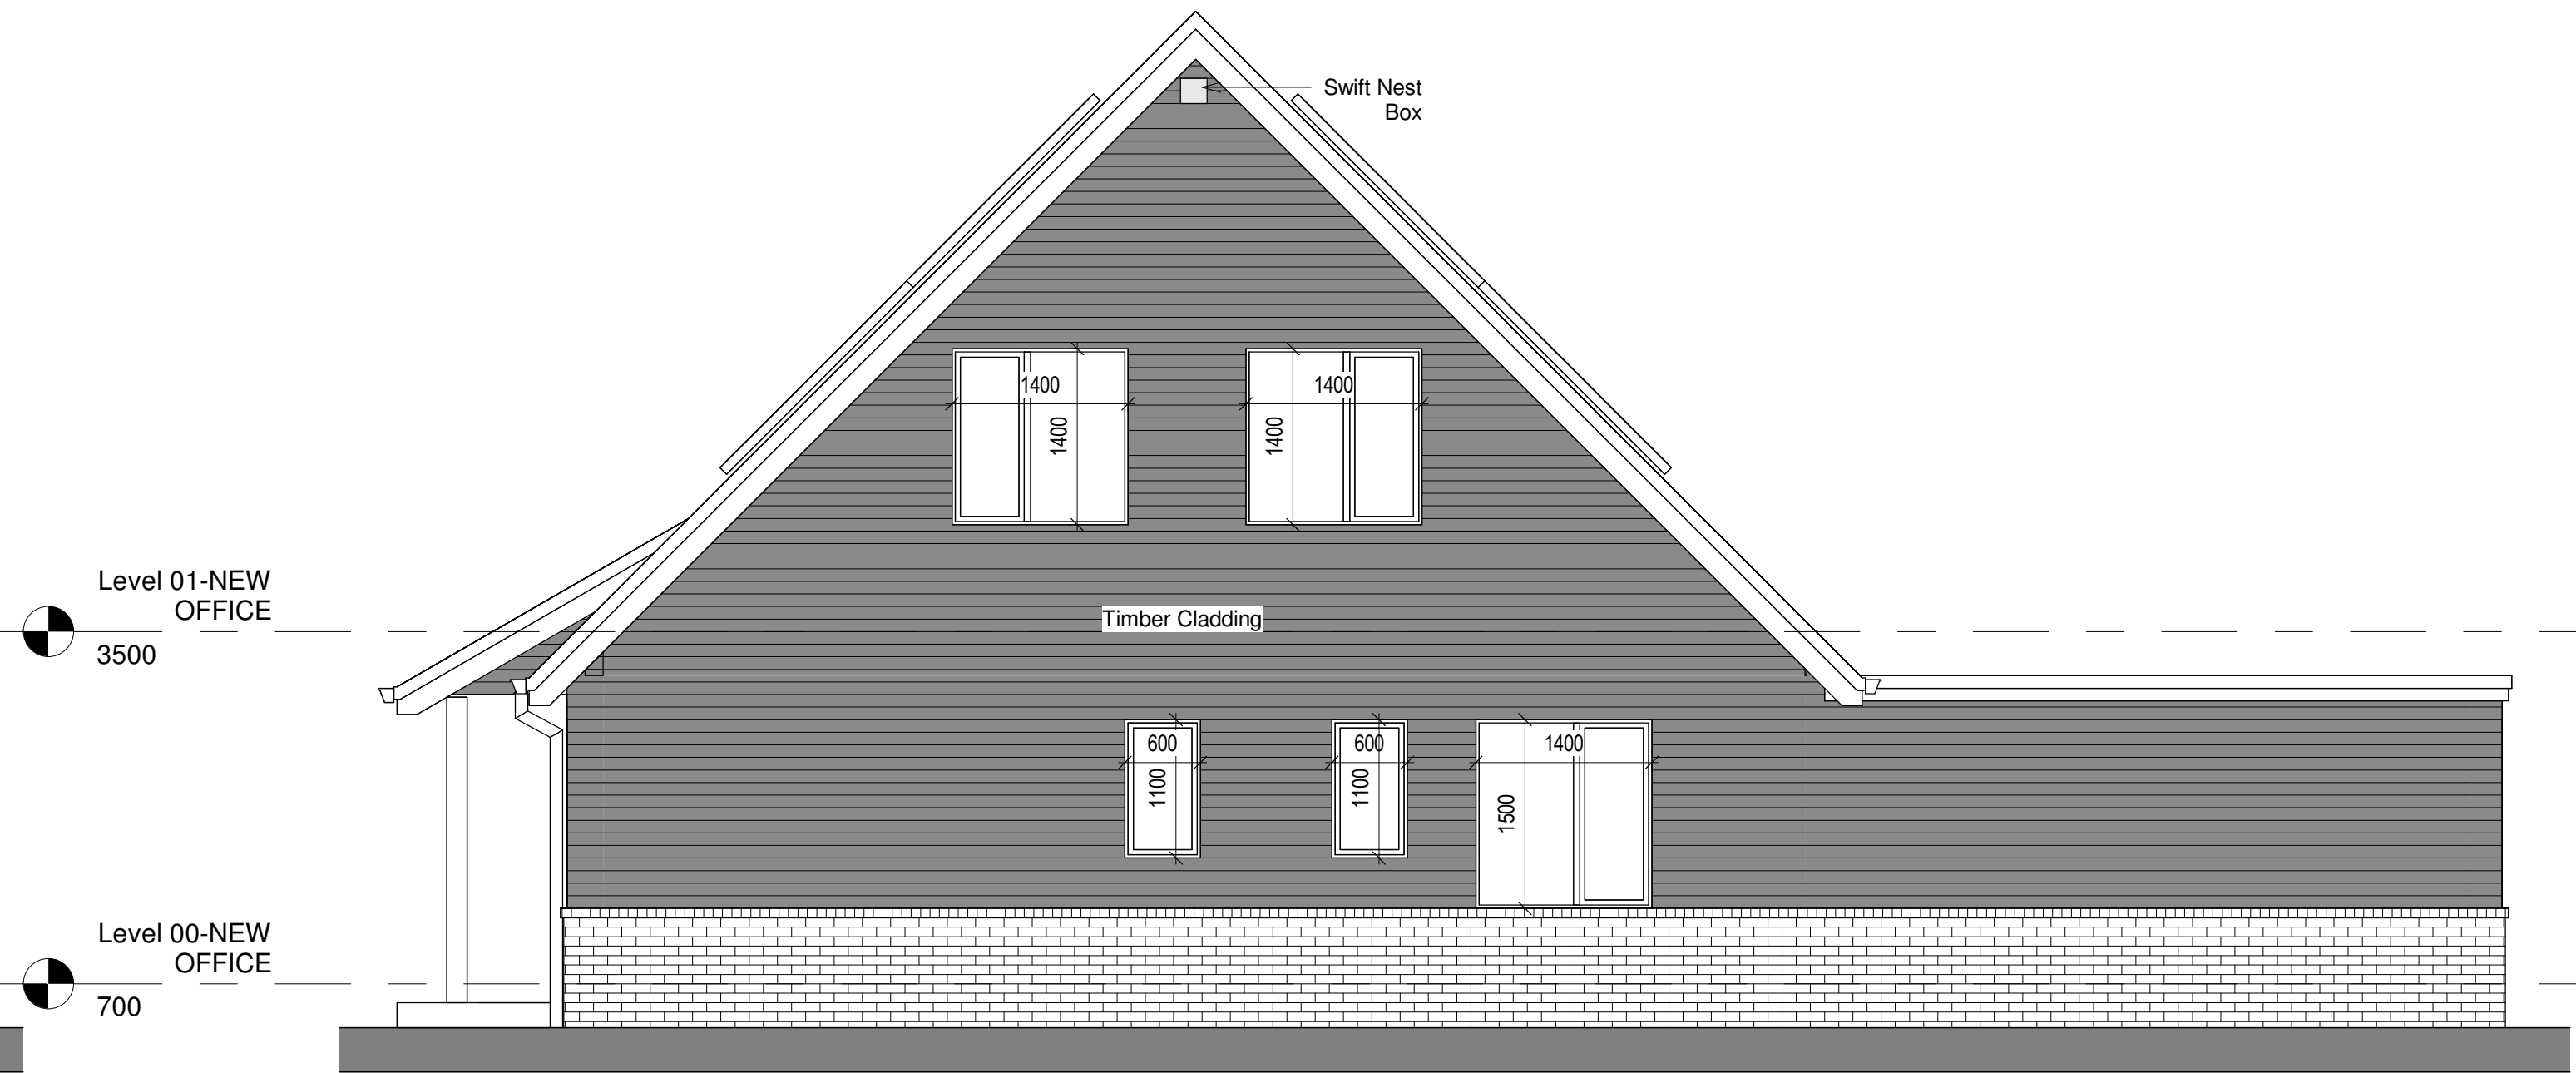


3 South Elevation - Proposed
1 : 50



1 North Elevation - Proposed
1 : 50



4 East Elevation - Proposed
1 : 50

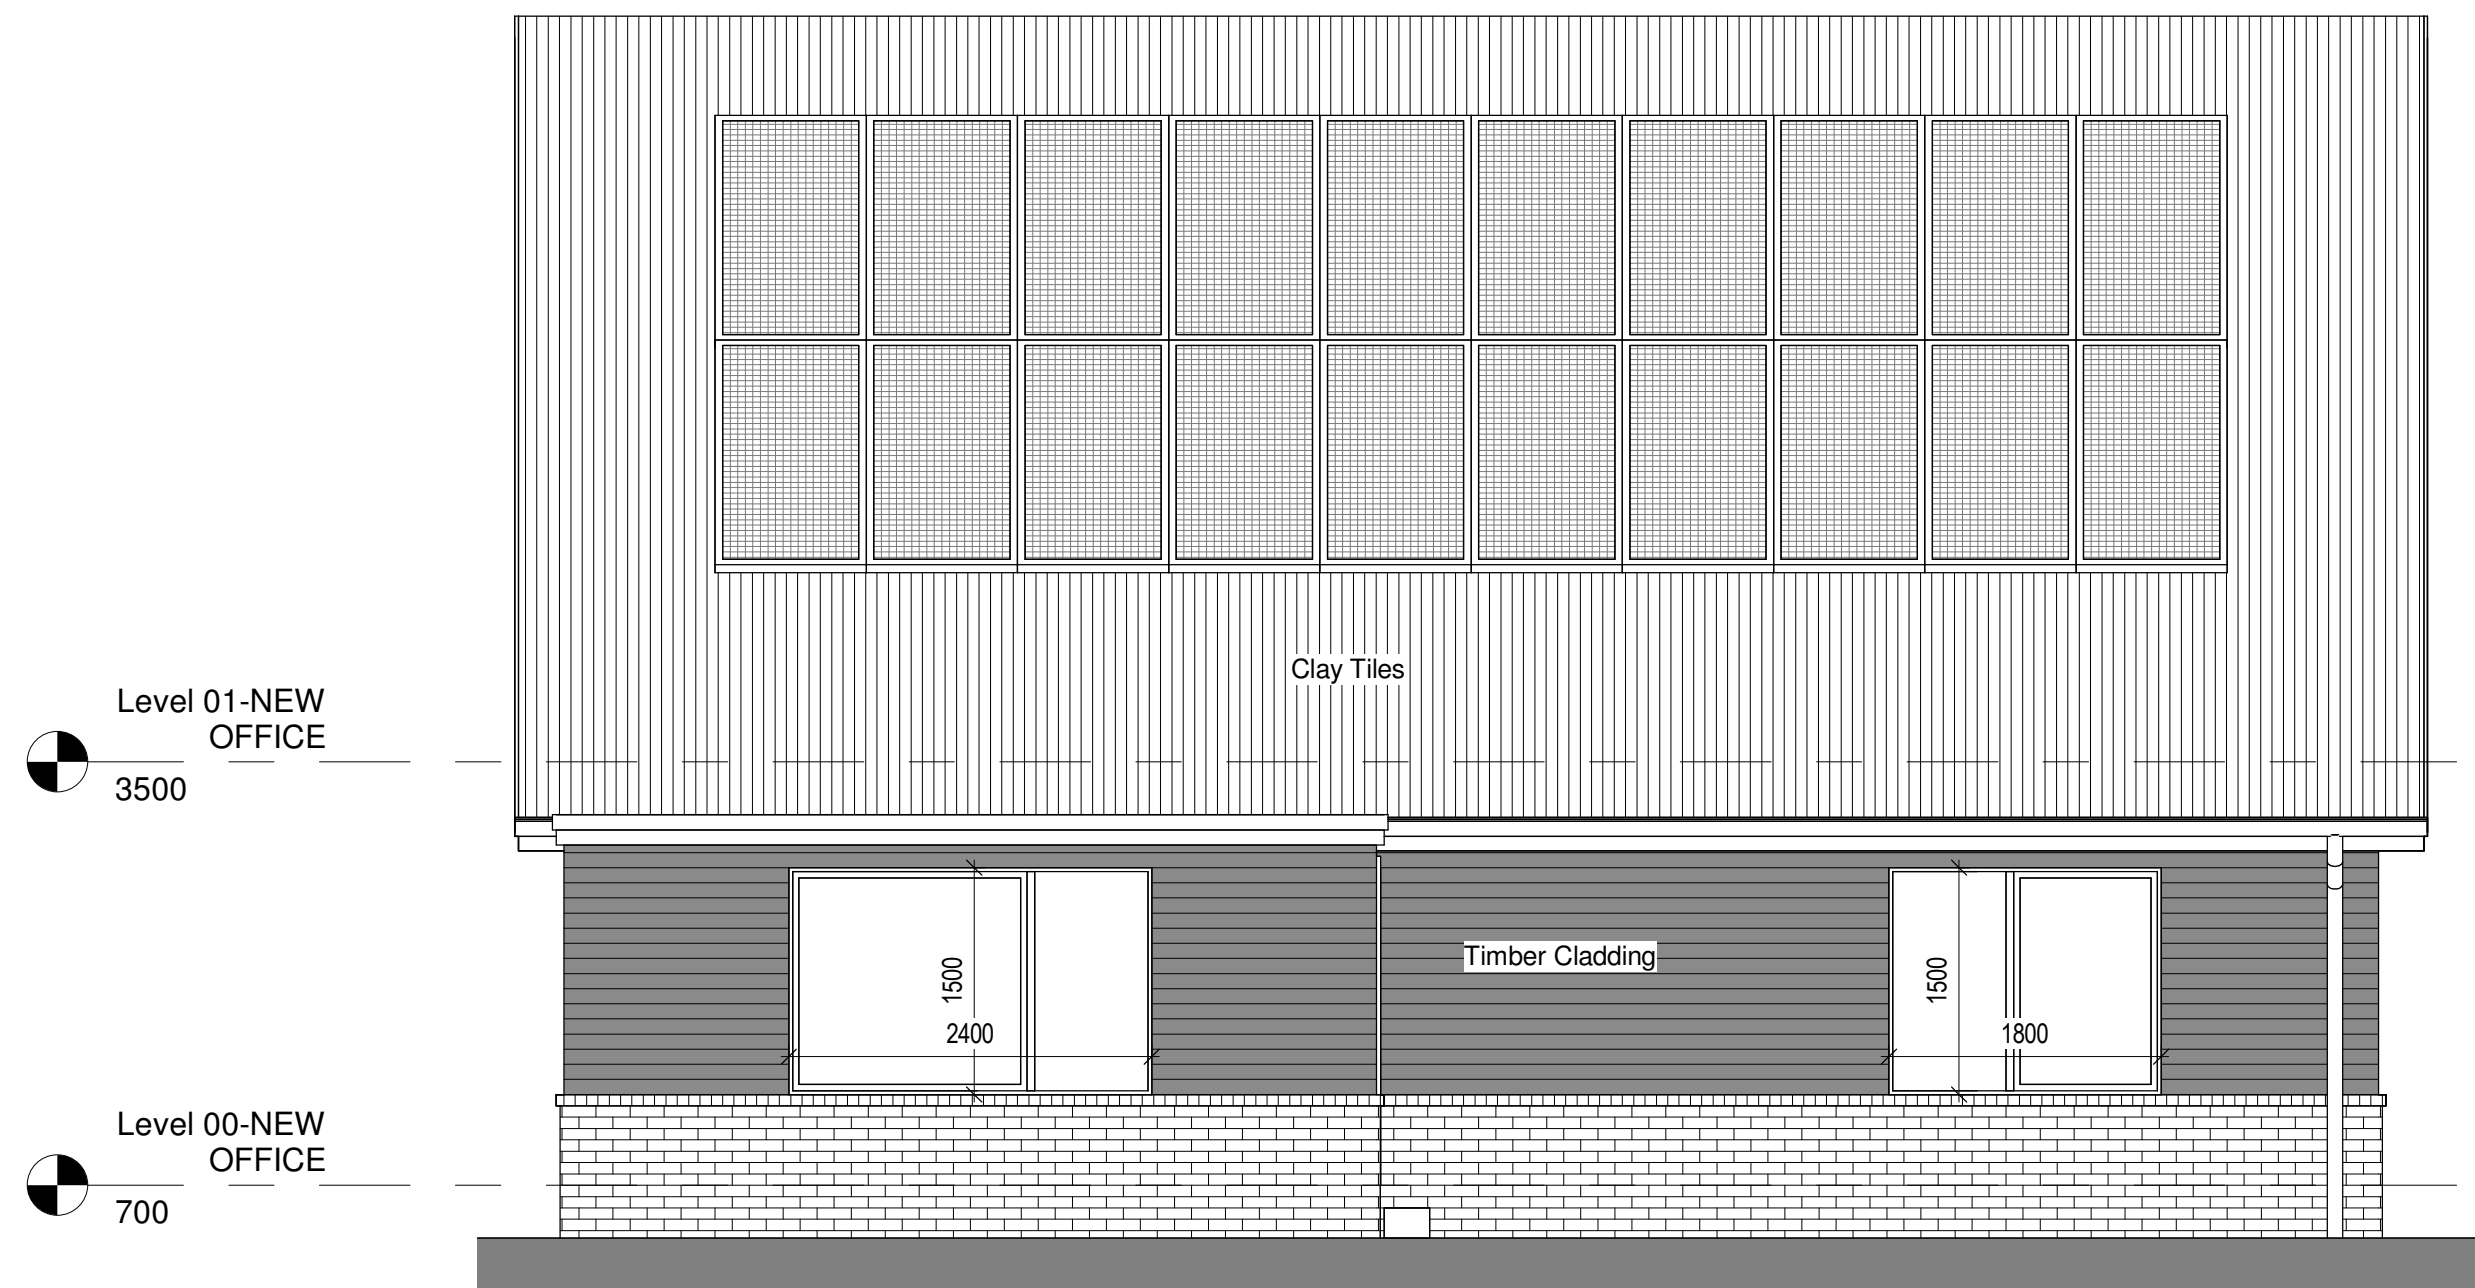

2 West Elevation - Proposed
1 : 50

D	Revision 7	LDV	LDV	22/05/26
C	Revision 6	LDV	LDV	19/05/26
B	Revision 2	LDV	LDV	24/04/26
A	Revision 1	LDV	LDV	17/04/26
rev	description	drawn	checked	date
revisions				

status: PRELIMINARY
This drawing is protected under The Copyright, Designs and Patents Act 1988.
This drawing is produced for PLANNING PURPOSES ONLY and is not to be used for construction.

LDV Architecture
39 PLOVERS ROAD
HORSHAM, WEST SUSSEX
RH13 5PD
TELEPHONE + 44 (0)1403 541 586
EMAIL INFO@LDVARCHITECTURE.CO.UK

client: Mr LAMB

project: AES OFFICE

title: PROPOSED ELEVATIONS

scale: 1 : 50 @ A1

date: 10/05/24

drawn: LDV

checked: LDV

job no: P2521 drawing no: (08)-001 revision: D

