


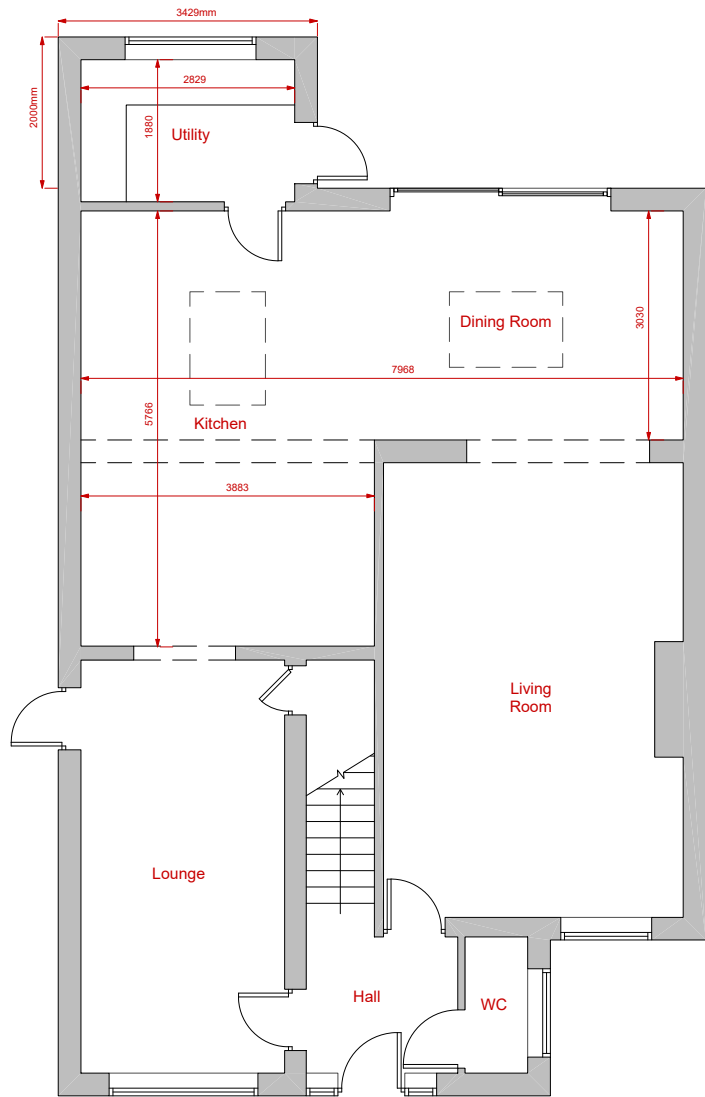


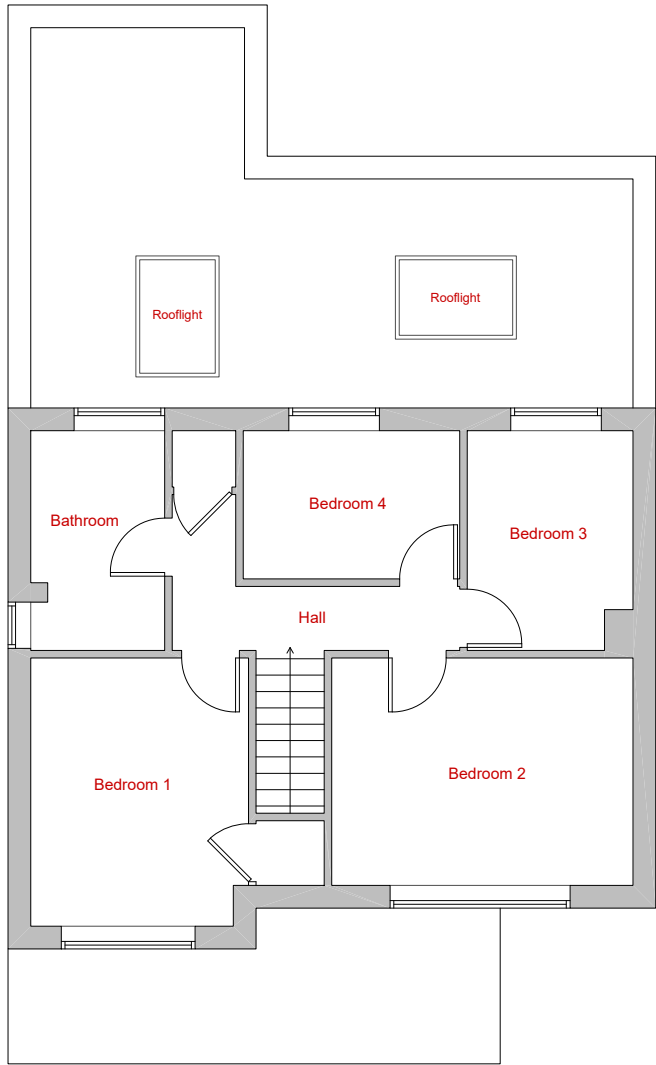

01 Proposed Ground Floor Plan
SCALE 1:100

 

02 Proposed First Floor Plan
SCALE 1:100

 

Project
65 Lambs Farm Road

Location
65 Lambs Farm Road
Horsham
RH12 4JJ

Client
Mr A Shamim

JARCHITECTURE
59 Pinewood Park
Farnborough
GU14 9LB
+44 (0)7948 150262
jaahidahmad@gmail.com

Status	Scale
Planning	1:100 @ A3
Drawn	Date
JA	NOV 2025

Drawing Name
Proposed Floor Plans

Project Number	Drawing Number	Revision
2530	PR 02	-