


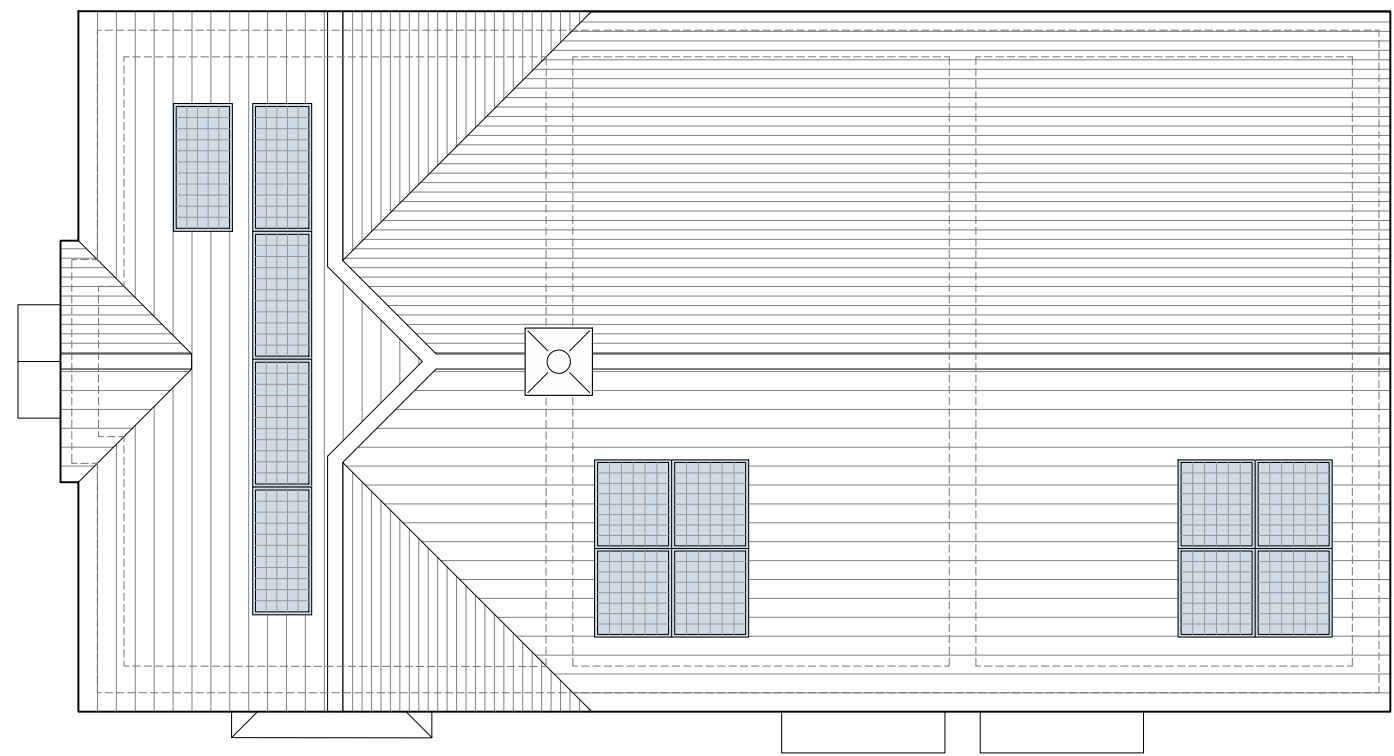


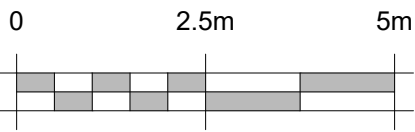

Second Floor Plan

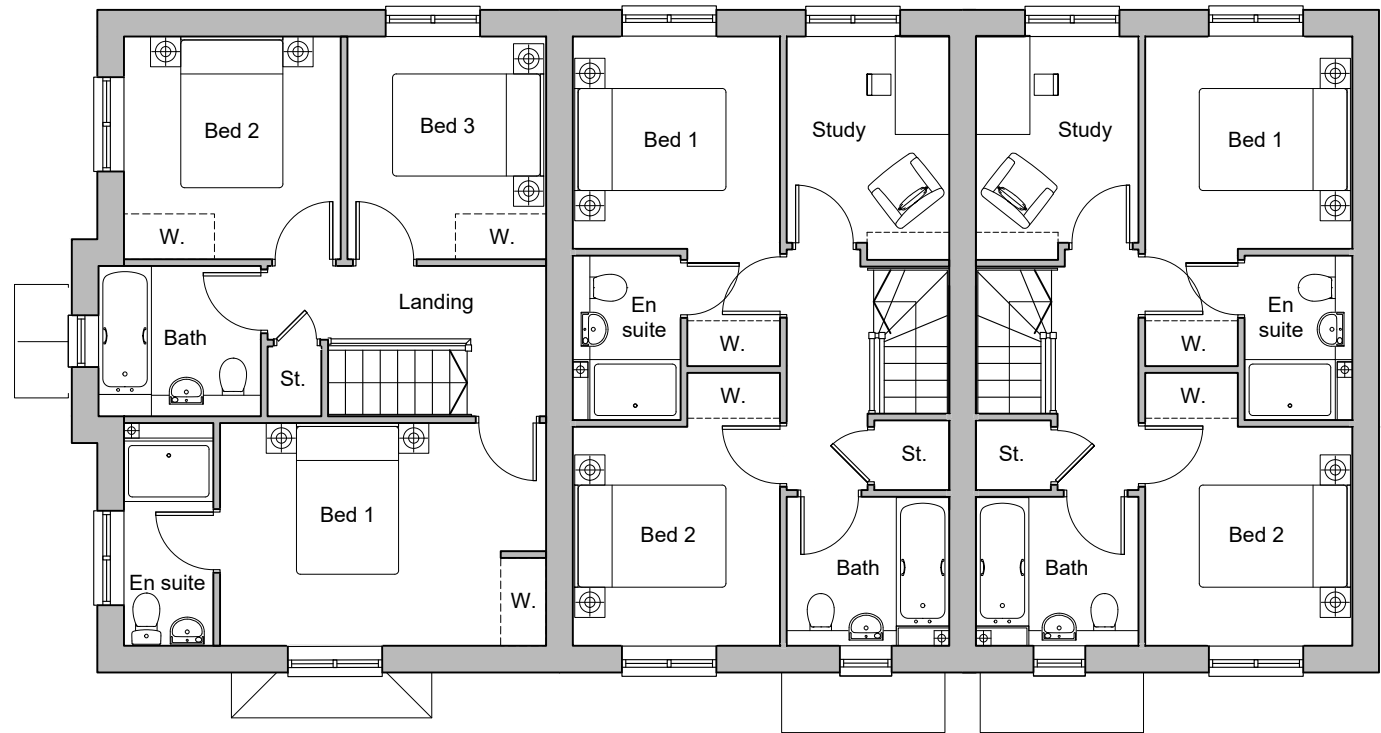

First Floor Plan

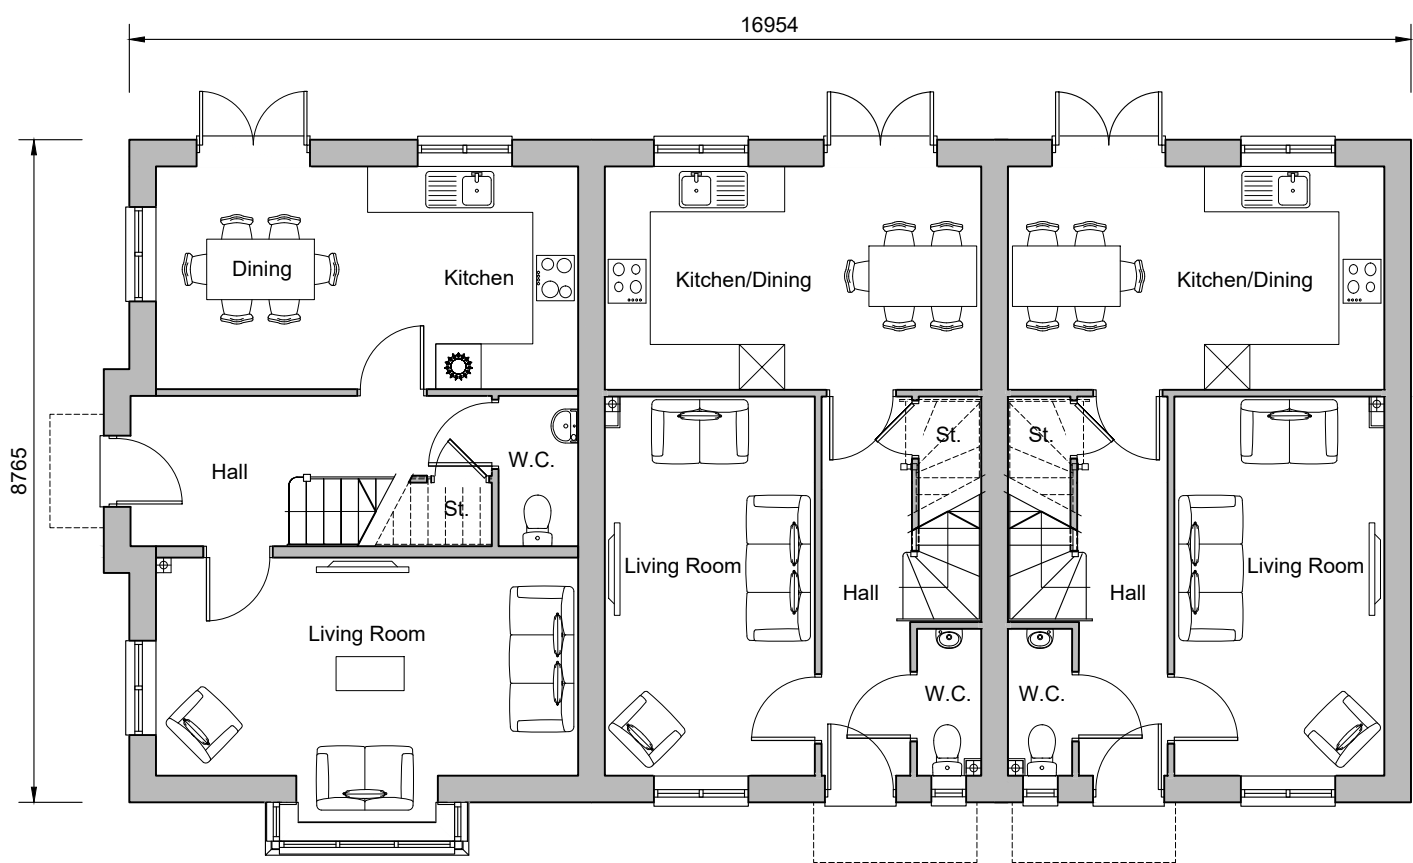


Ground Floor Plan
Plots 253-255



Front Elevation



Rear Elevation

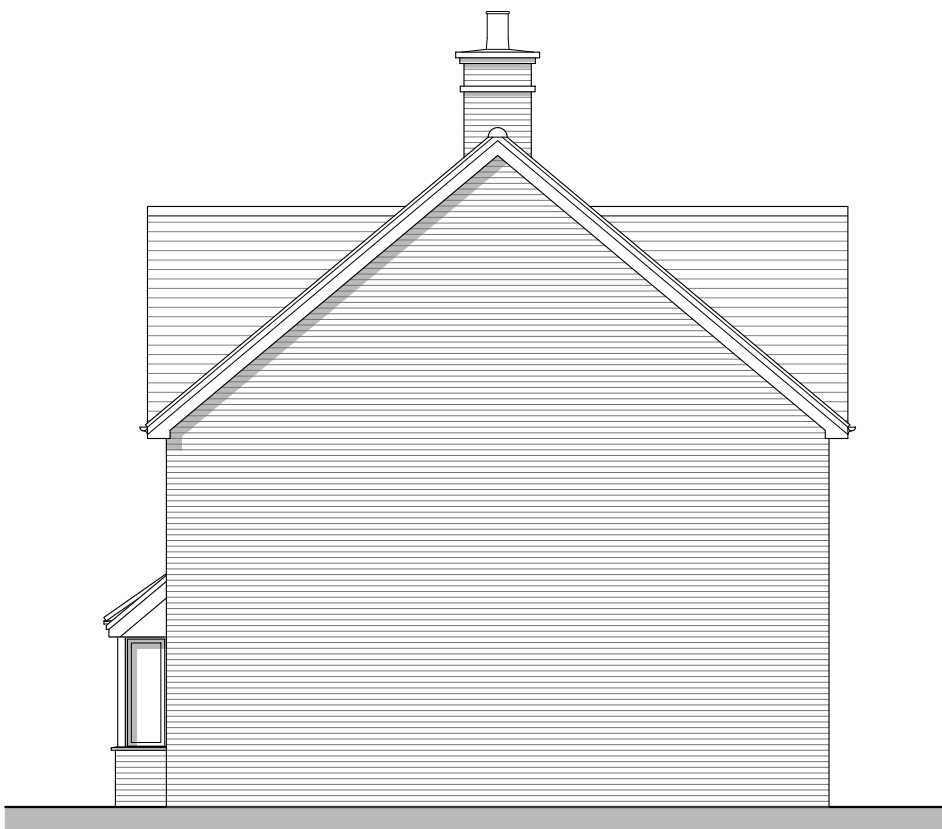

Side Elevation



Side Elevation

REV.	DATE	REVISIONS:	BY	REV.	DATE	REVISIONS:	BY	REV.	DATE	REVISIONS:	BY	STATUS:	CLIENT:	PROJECT:	DRAWING:	DRAWN:	DATE:	21173	P164	C	 architecture planning masterplanning Broadmeade House, Farnham Business Park, Weydon Lane, Farnham, Surrey GU9 8QT. info@osparchitecture.com www.osparchitecture.com Tel: 01252 267878
A	01/06/23	Revised to latest Client's Housetypes.	alg										Crest Nicholson	Kilnwood Vale Phases 3D, 3E, 3F and 3G	2E-3C - Hadleigh-Chesham Plots 253-255 Proposed Plans and Elevations	jg	Apr23				
B	26/07/23	Minor house type amendment, PV panels added	BH										1:100	(A1 ORIGINAL)							
C	12/01/24	House type layout amended																			

© COPYRIGHT EXISTS ON THE DESIGNS AND INFORMATION SHOWN ON THIS DRAWING. This drawing may be scaled or cross referenced to the scale bar for planning application purposes only. Do not scale for any other purpose, use figured dimensions only. Subject to site survey and all necessary consents. All dimensions to be checked by user and any discrepancies, errors or omissions to be reported to the Architect before work commences. This drawing is to be read in conjunction with all other relevant materials.

OS Licence No. 100007327

Planning