


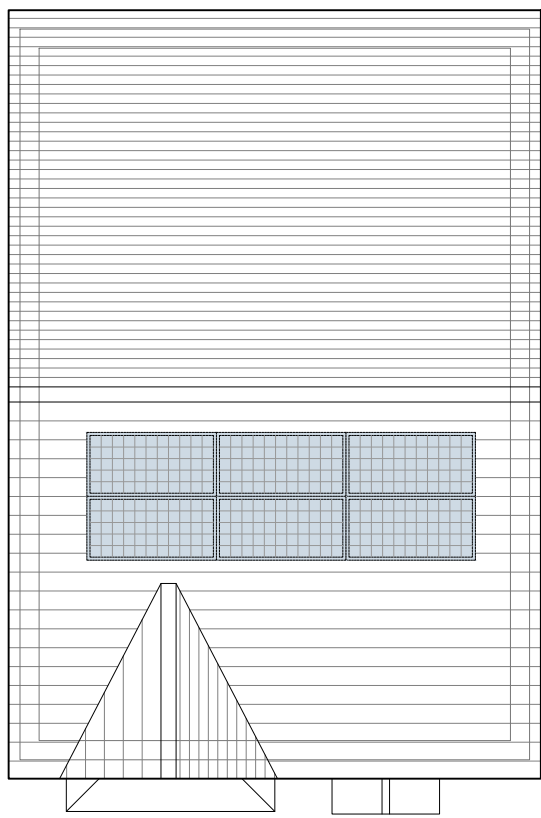


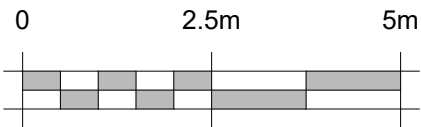


Roof Plan

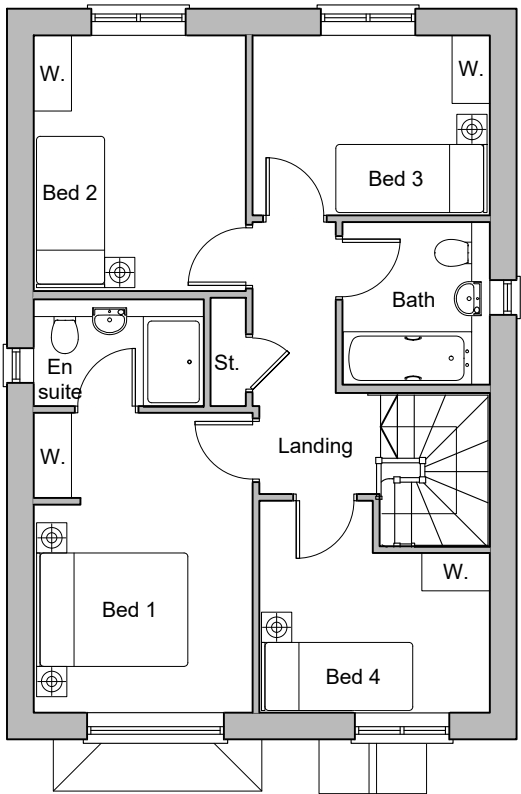


First Floor Plan

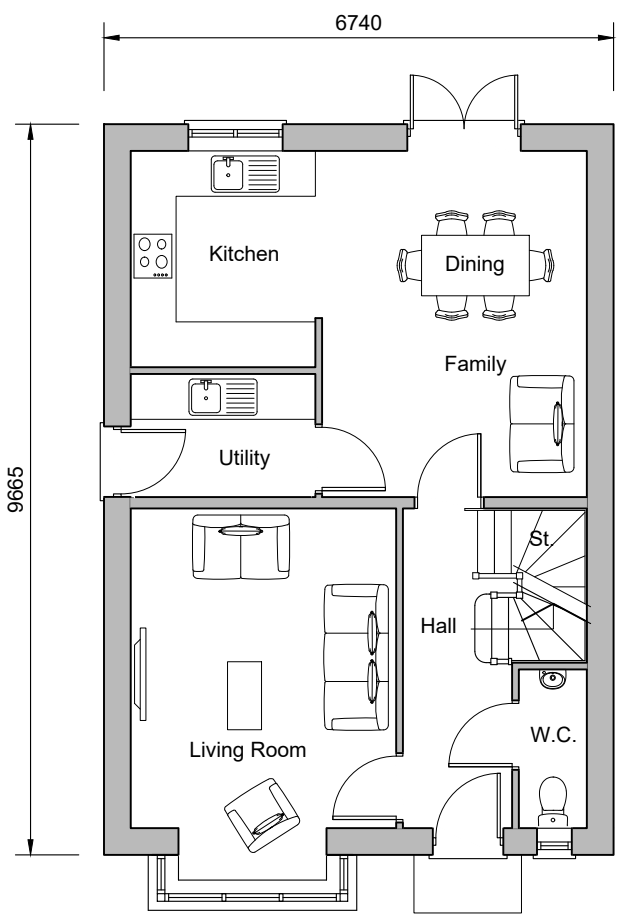

Ground Floor Plan
Plot 248
Plot 197 (handed)

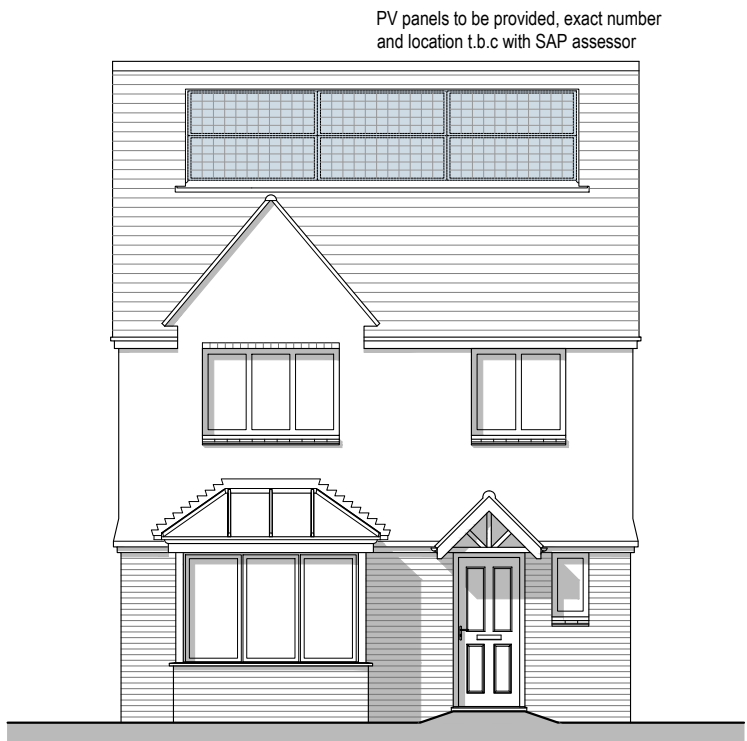

Front Elevation

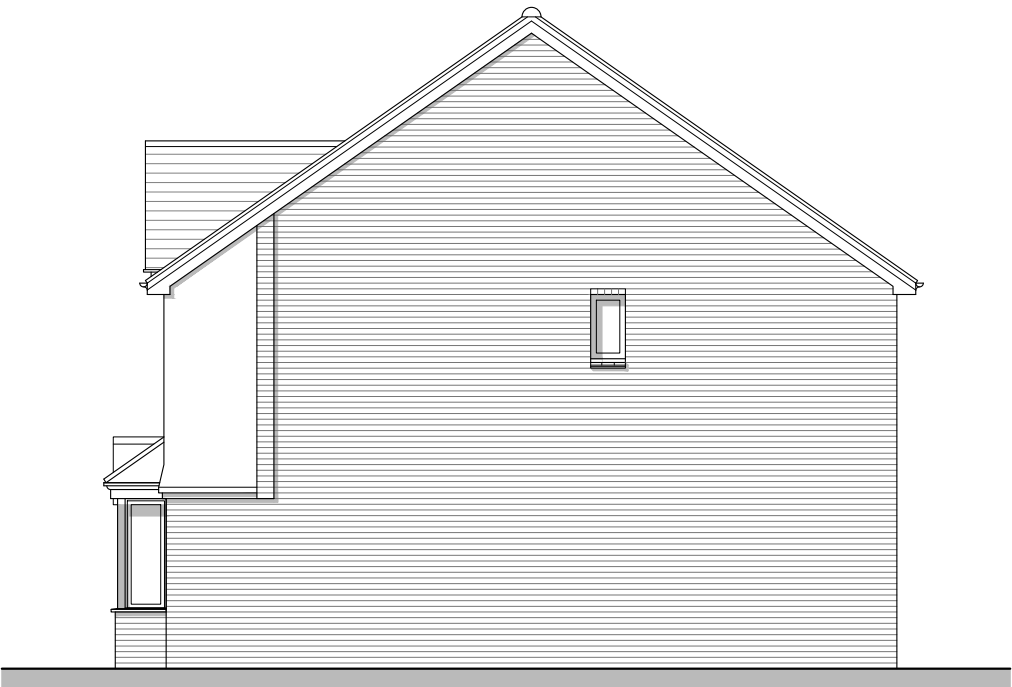

Side Elevation



Rear Elevation



Side Elevation

REV.	DATE	REVISIONS:	BY	REV.	DATE	REVISIONS:	BY	STATUS:	CLIENT:	PROJECT:	DRAWING:	
A	01/06/23	Revised to latest Client's Housetypes.	ig						Crest Nicholson	Kilnwood Vale Phases 3D, 3E, 3F and 3G	4B - Romsey Plots 197 and 248 Proposed Plans and Elevations	
B	27/07/23	PV panels added.	BH						SCALE: 1:100 (A1 ORIGINAL)			
C	12/01/25	Roof to bay window amended.	BH						DRAWN: jg DATE: Apr23	21173	P152	C

© COPYRIGHT EXISTS ON THE DESIGNS AND INFORMATION SHOWN ON THIS DRAWING. This drawing may be scaled or cross referenced to the scale bar for planning application purposes only. Do not scale for any other purpose, use figured dimensions only. Subject to site survey and all necessary consents. All dimensions to be checked by user and any discrepancies, errors or omissions to be reported to the Architect before work commences. This drawing is to be read in conjunction with all other relevant materials.

OS Licence No. 100007327

Planning

OSP
architecture planning masterplanning
Broadmeade House, Farnham Business Park,
Weydon Lane, Farnham, Surrey GU9 8QT.
info@osparchitecture.com www.osparchitecture.com
Tel: 01252 267878