



NOTES

All dimensions are in millimetres unless stated otherwise.

Drawings are not to be scaled for Construction purposes.

This drawing is to be read in conjunction with all other relevant drawings and specifications.

The copyright of this drawing is vested in Harris Irwin Associates Ltd. and must not be copied or reproduced without the written consent of a Director.

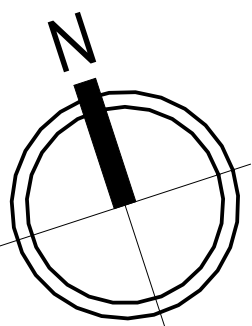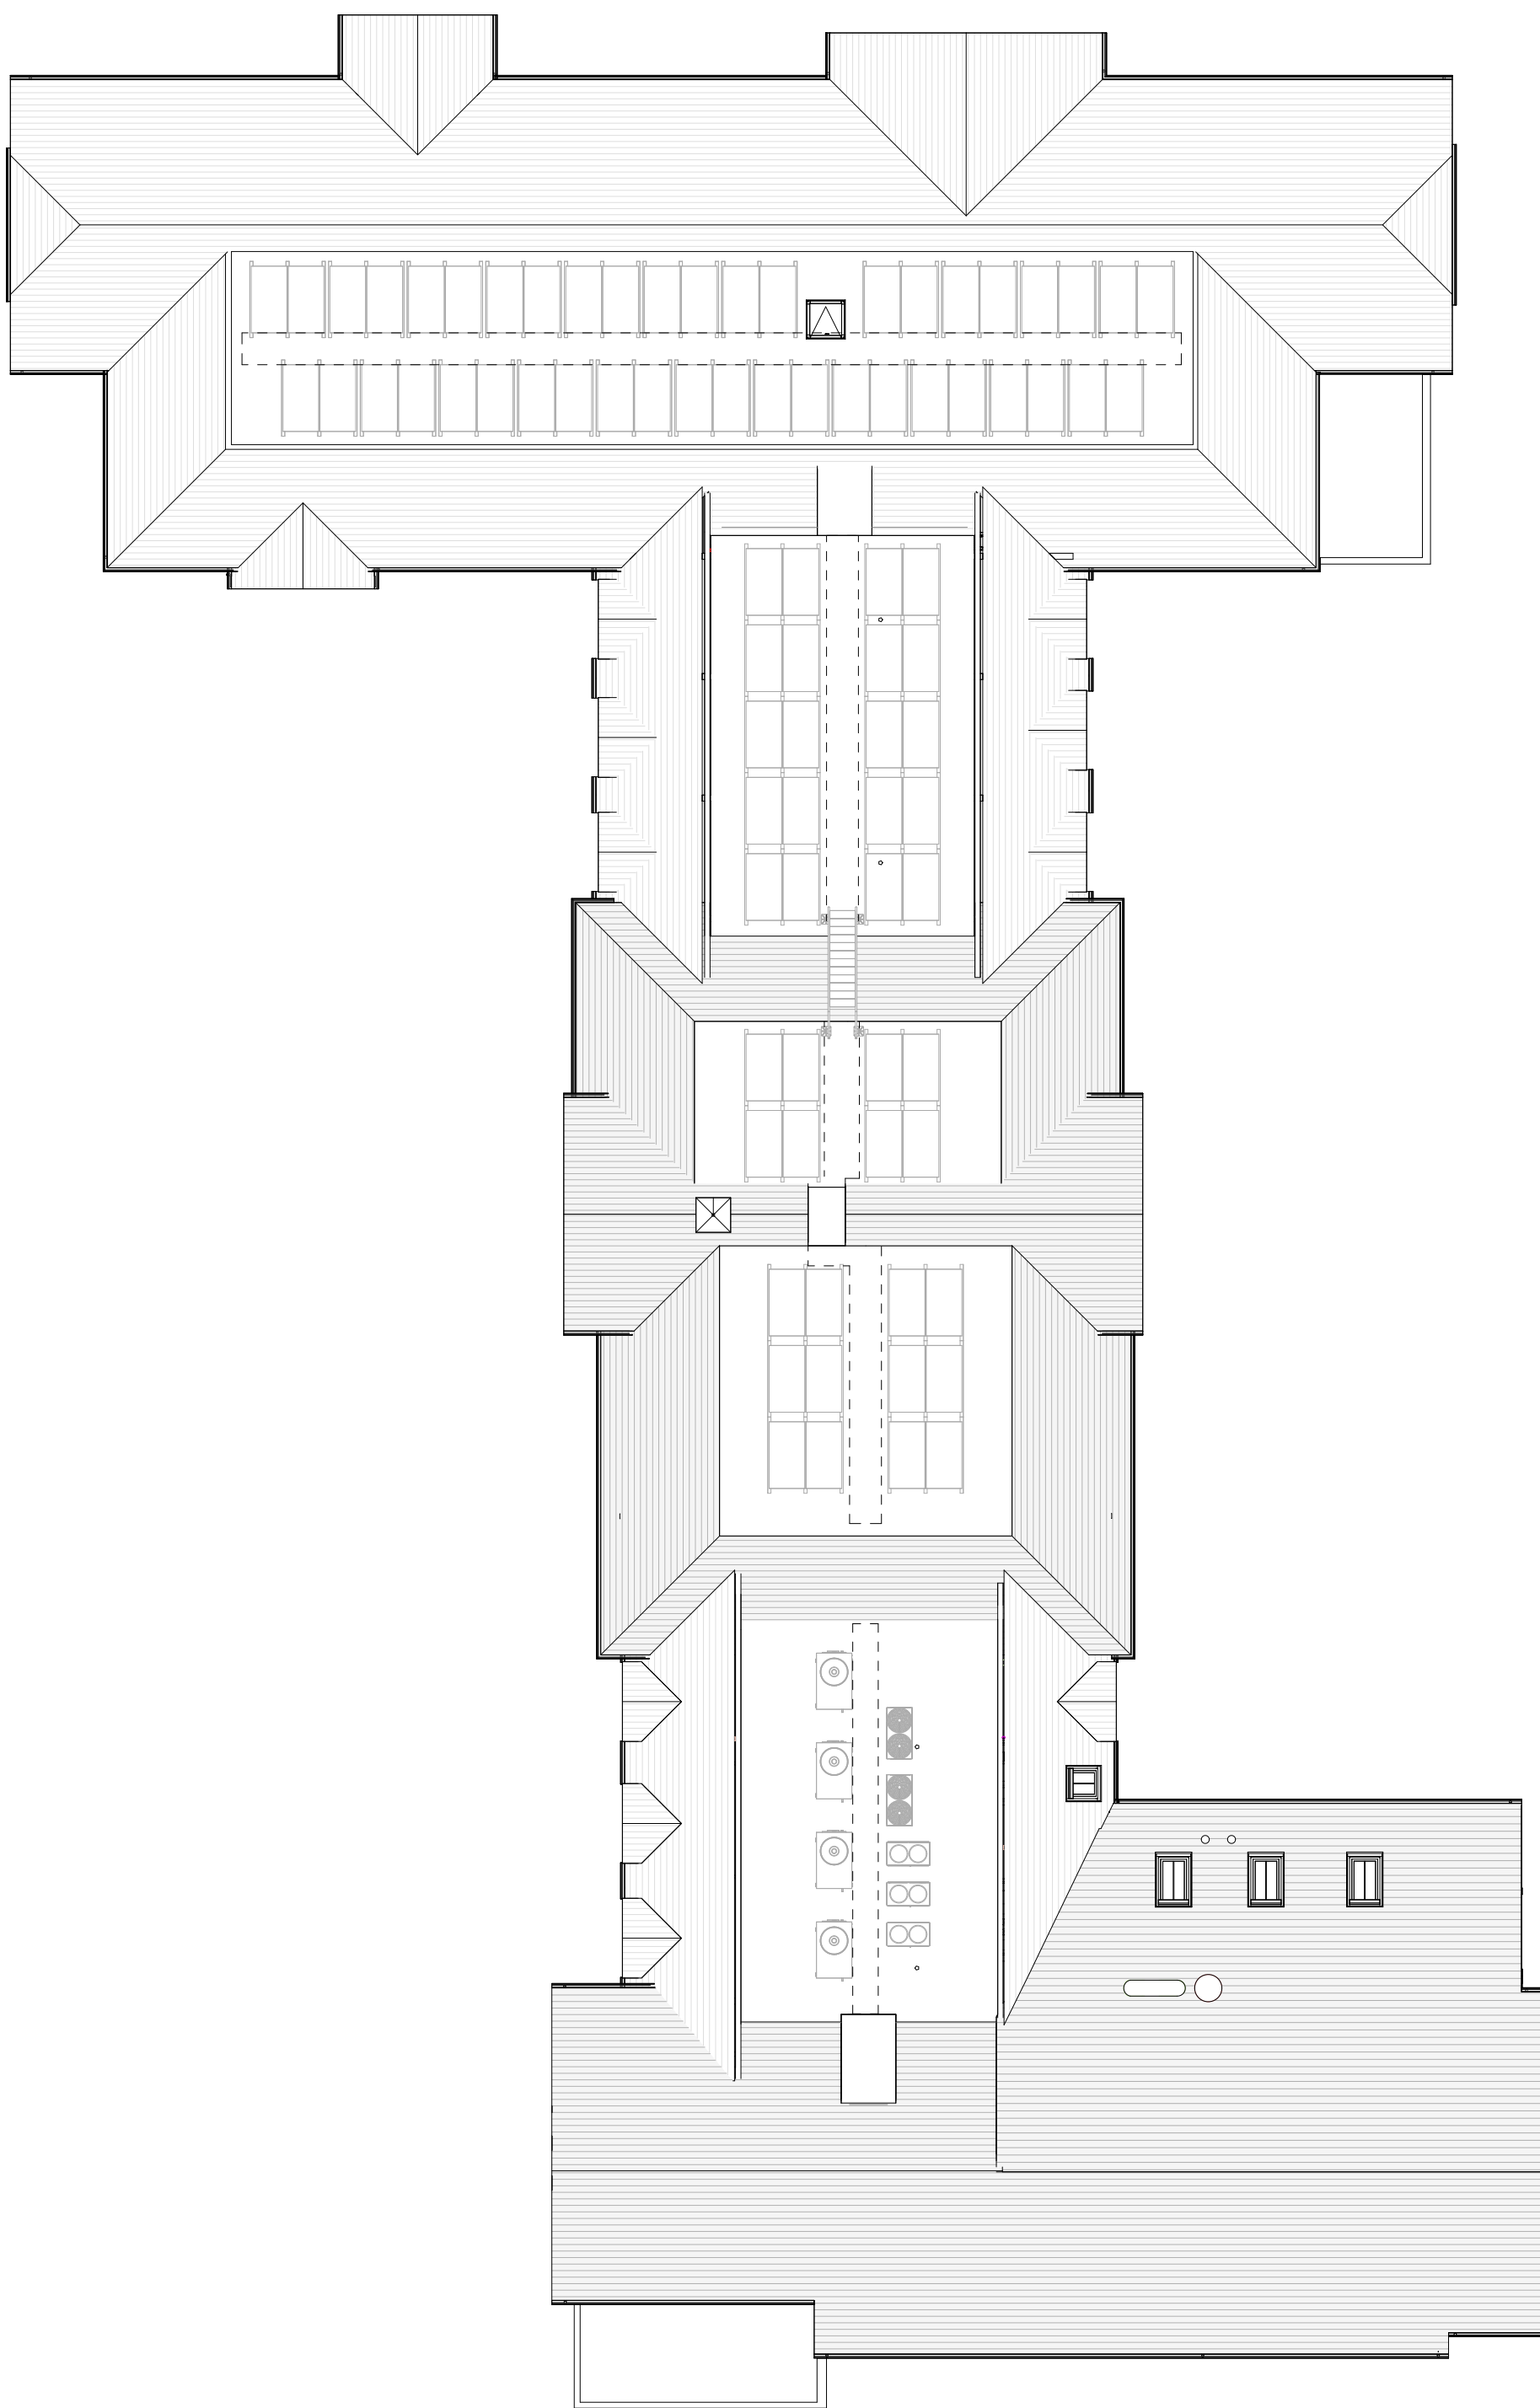

1 Roof Plan
1 : 200



VISUAL SCALE 1:200 @ A1

P4	08.04.20	Roof steps updated	RO	MB
P3	11.02.20	Roof plant & access shown	RO	MB
P2	08.01.20	Removed Plant Wells	RO	BG
P1	11/12/25	NMA Submission	RO	MB

Rev	Date	Description	Drawn By	Checked By

**HARRIS IRWIN**
ARCHITECTS

9 Aske Stables, Aske, Richmond,
North Yorkshire. DL10 5HG
t: 01748 825675
e: enquiries@harrisirwin.com
w: www.harrisirwin.com

Project:
Old Clayton Kennels
Storrington Road
Washington, West Sussex
RH20 4AG

Client: **Barchester Supported by
Highwood Group**

Drawing Title:
General Arrangement Roof Plan

For Planning Submission

HIA Project Number	Scale @ A1	Suitability
3076	1 : 200	D0

Project	Originator	Volume	Level	Type	Role	Number
3076 - HIA - 01 - RP - DR - A - 2750						