



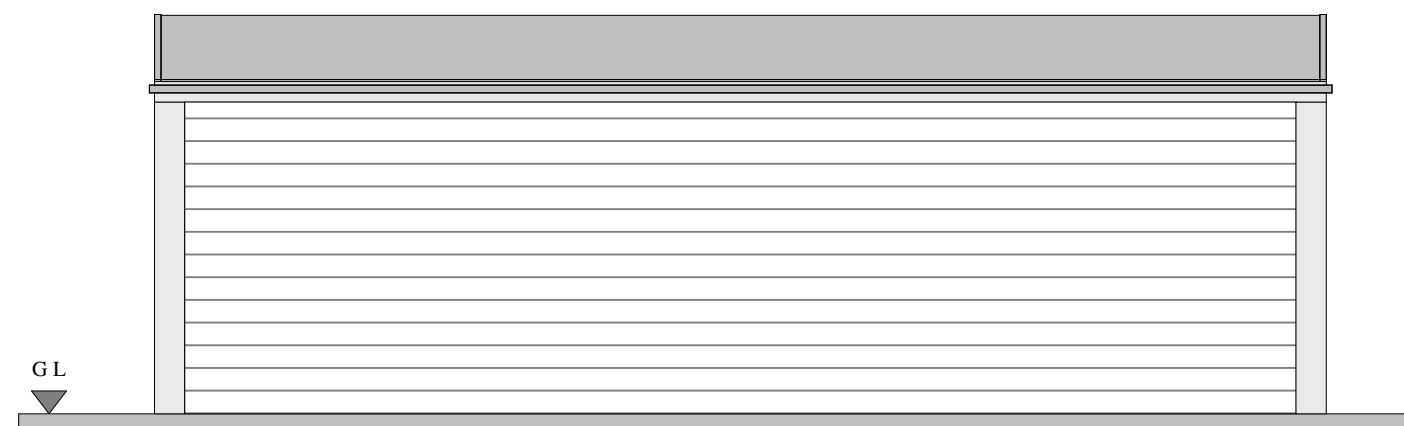


Rear elevation - As Existing

scale 1:50

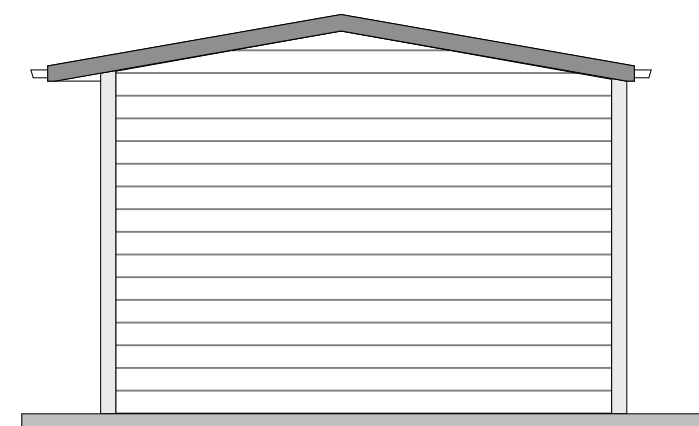


Side elevation - As Existing

scale 1:50

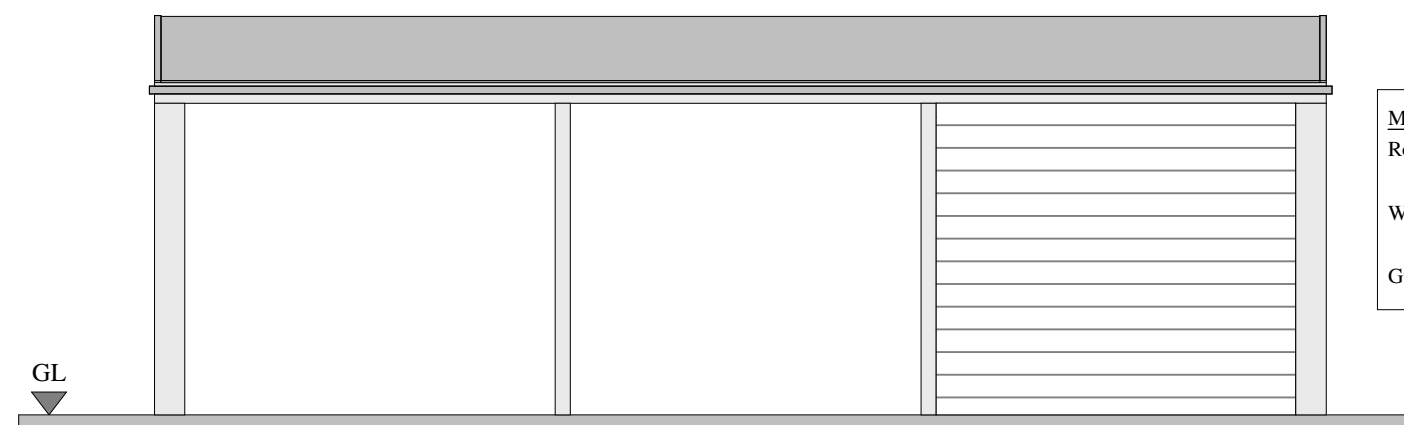


Front elevation - As Existing

scale 1:50

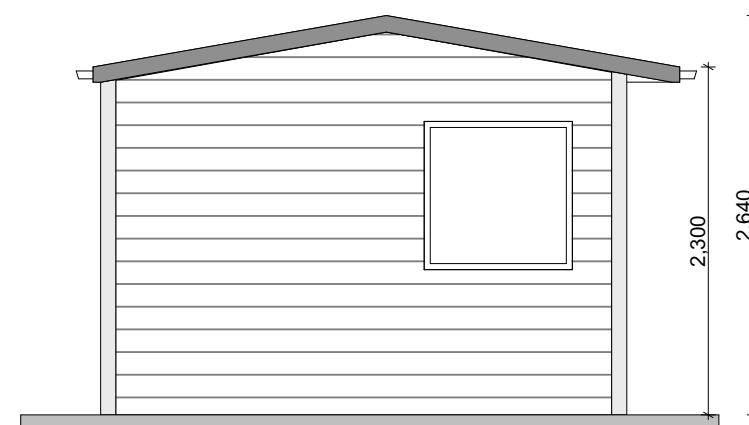


Side elevation - As Existing

scale 1:50

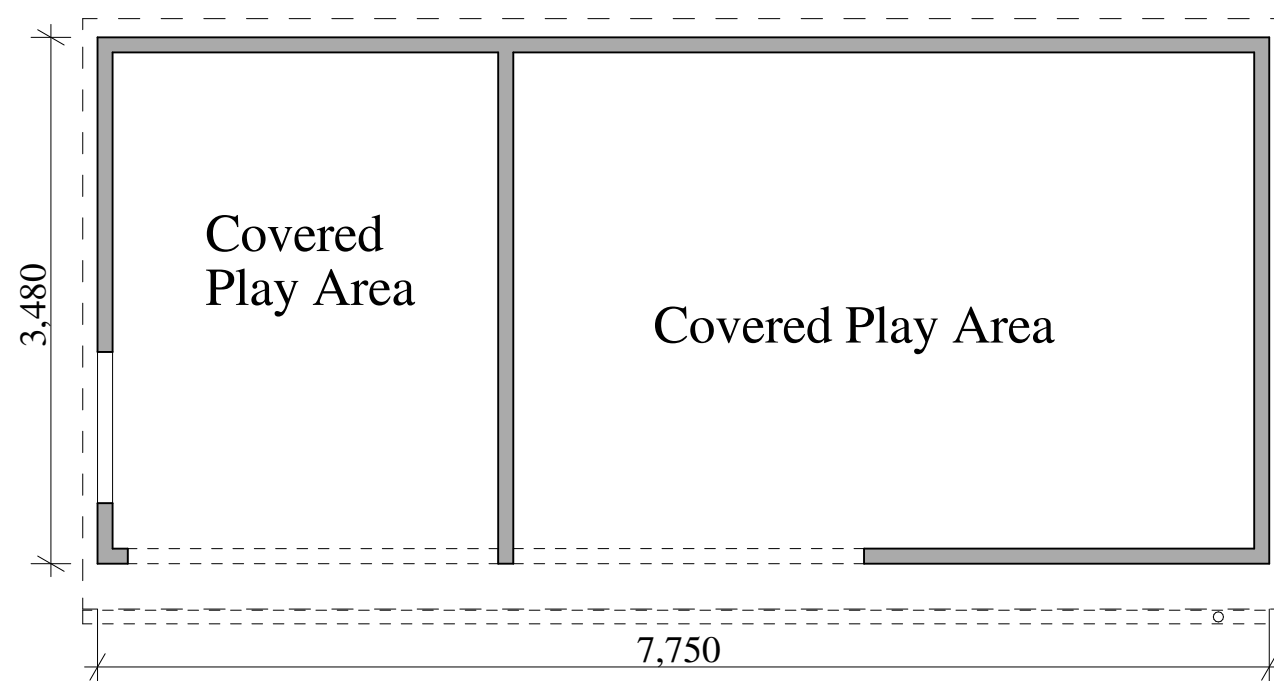


Floor plan - As Existing

scale 1:50

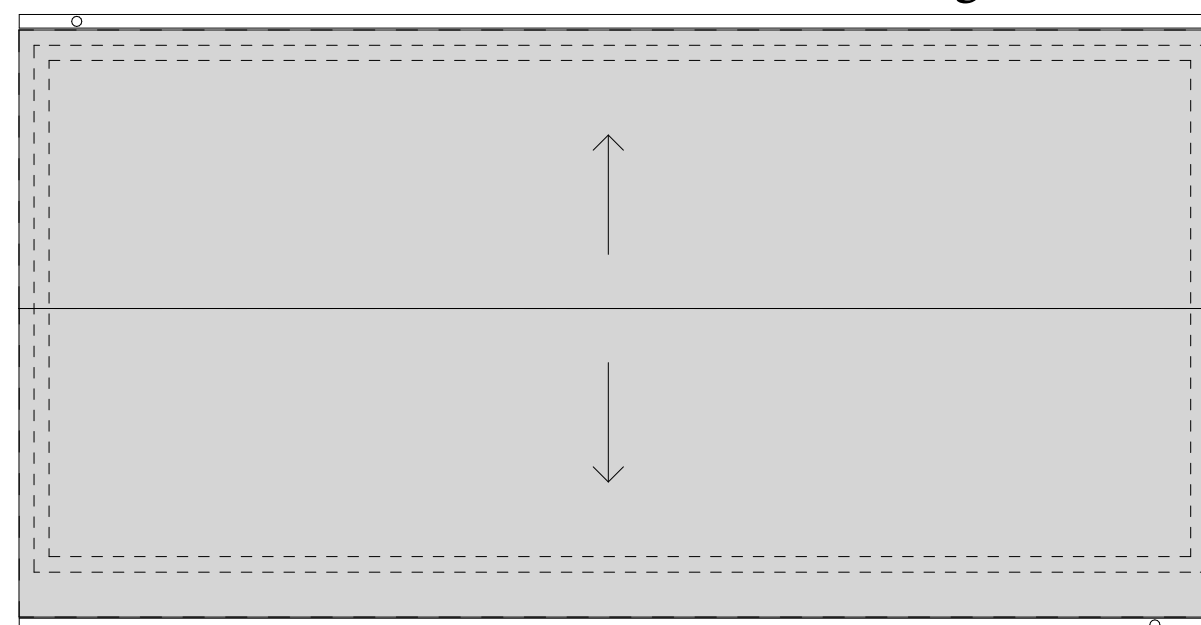

Roof plan - As Existing

scale 1:50

 

Notify the architect for drawings and/or specification discrepancy. This project is subject to survey and statutory approvals. © This drawing must not be reproduced in whole or part without written consent. Do not scale from this drawing. Verify all dimensions on site.				Job Title: New Classroom Easteds Barn, Easteds Ln, Southwater, Horsham RH13 9DP Client: Little Barn Owls Nursery & Farm School	Drawing Title: As Existing Plans and Elevations	Project Status: PLANNING				BROUARDARCHITECTS Kent Office: Brouard Architects 1 Bromley Lane Chislehurst BR7 6LH T: 01689 857253 E: info@brouardarchitects.co.uk W: www.brouardarchitects.co.uk RIBA Chartered Practice
						Scale: @A3 Date: Drawn: Checked: 1:50 08/04/2026 db db				
						Job No: Drawing No: Rev: J005441 CD-02 v003				
	RevID	Comment	Transmittal Set Date							