




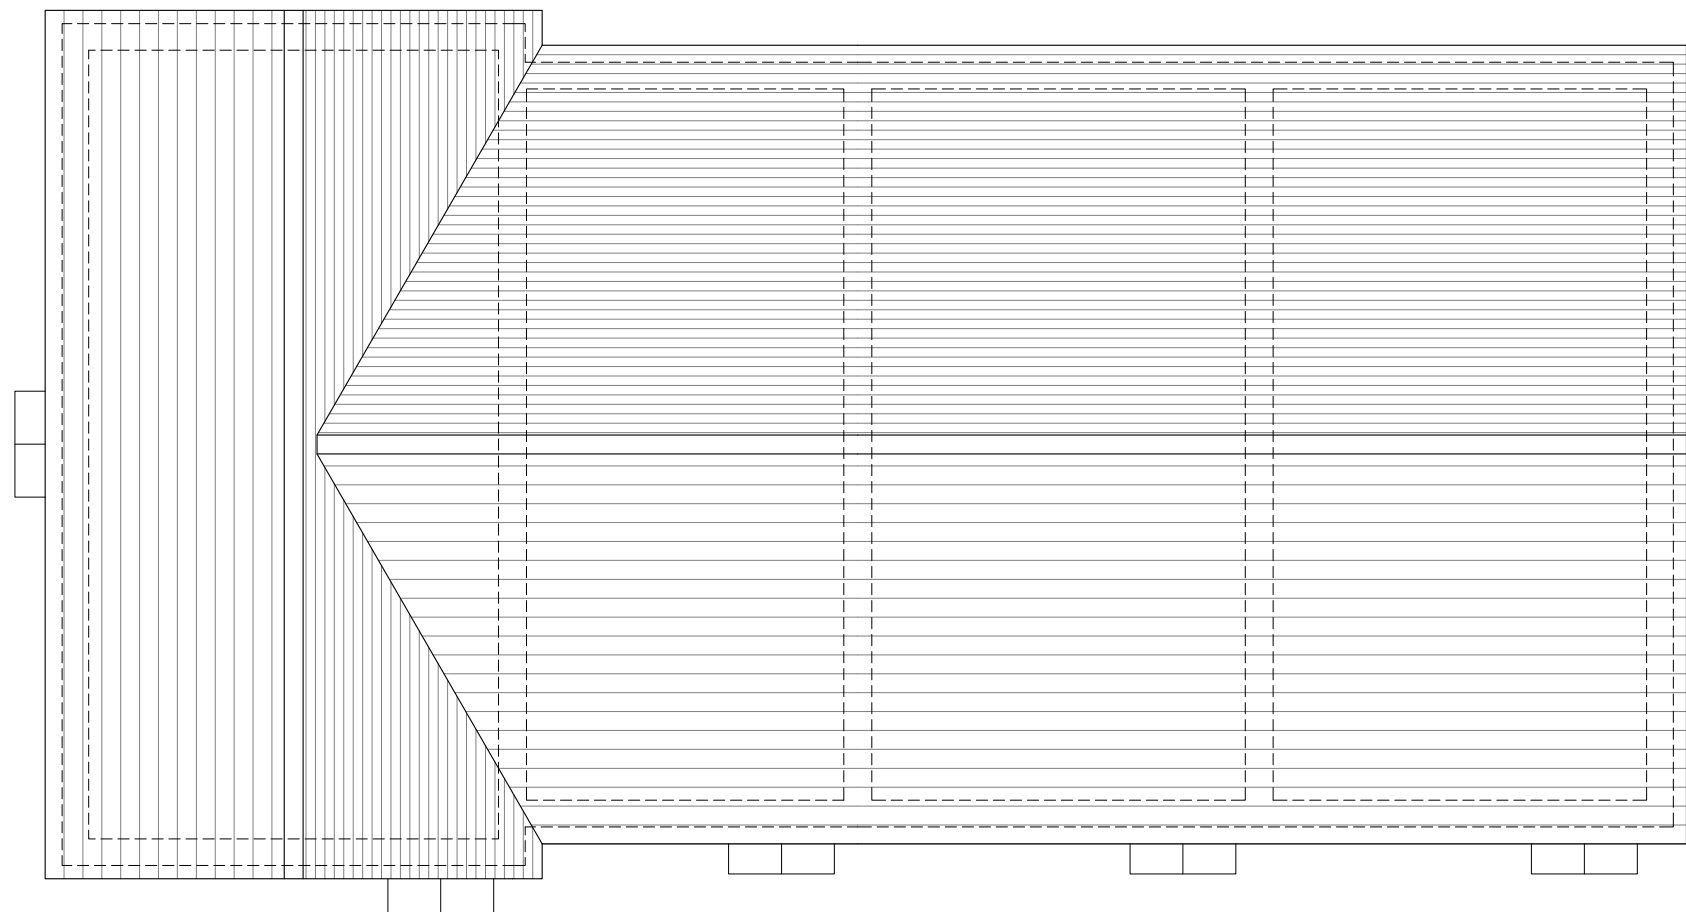

Roof Plan

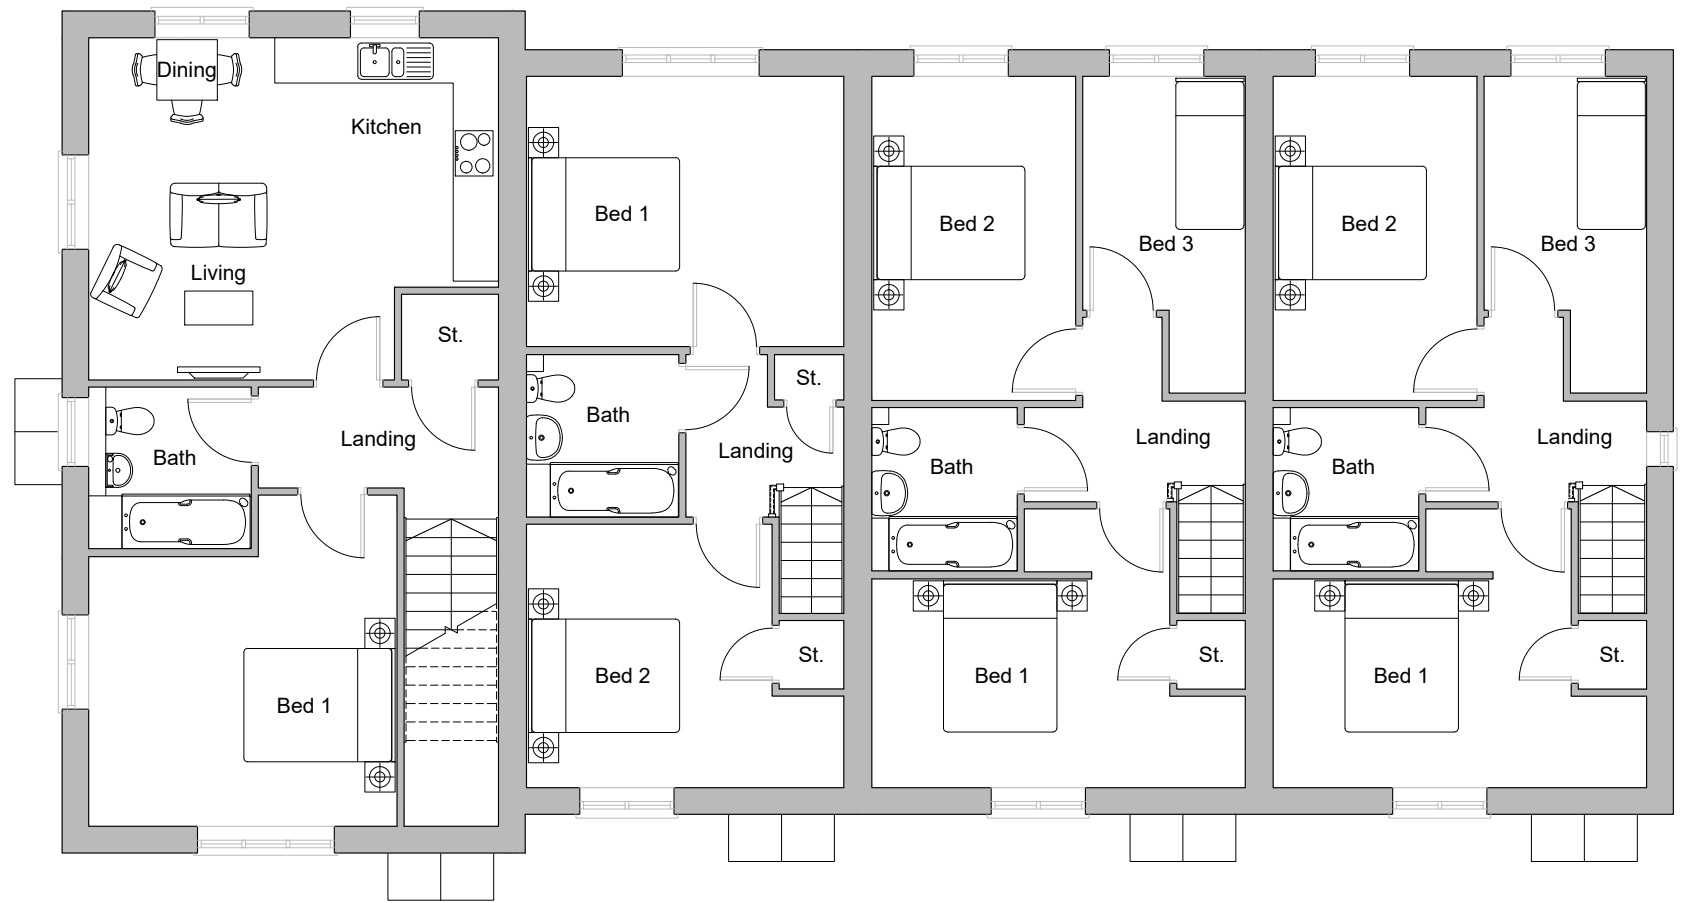


First Floor Plan

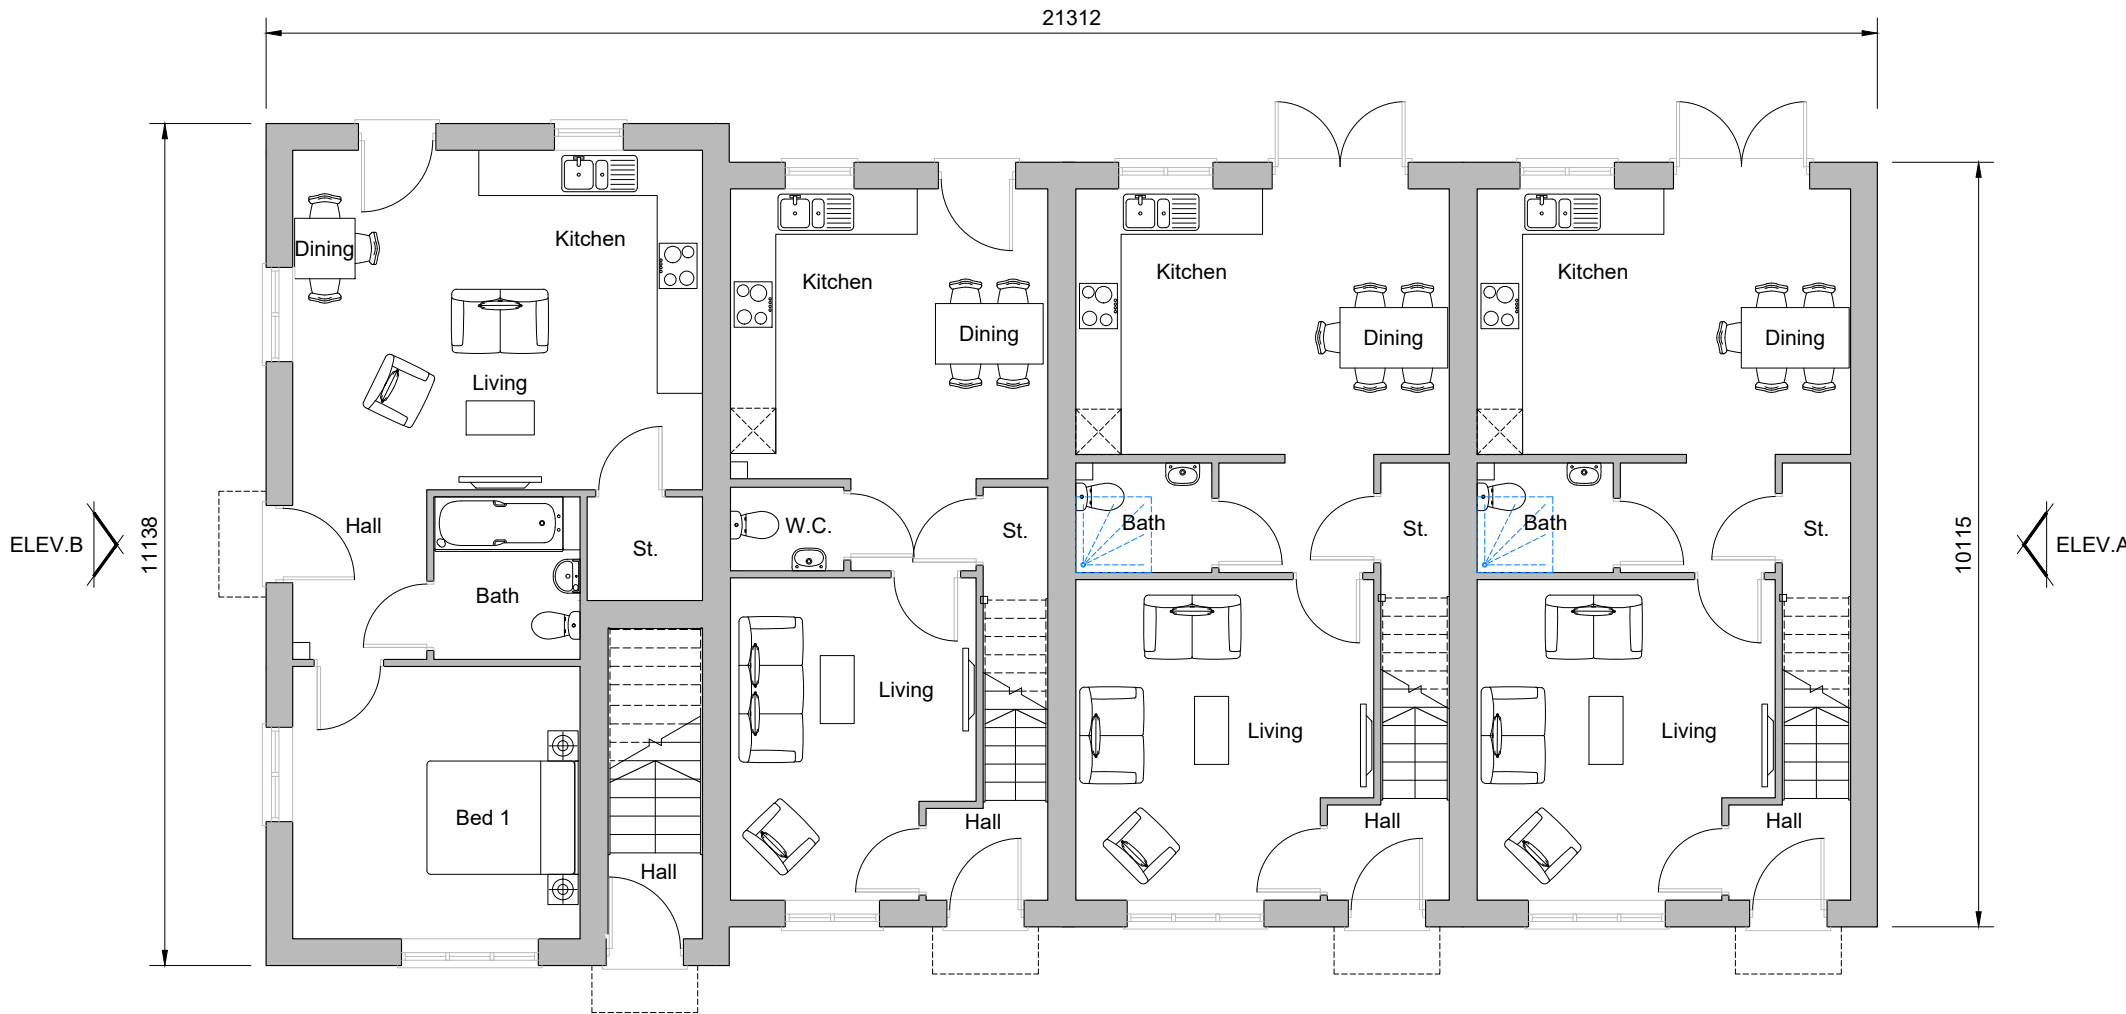

Ground Floor Plan
Plots 36-40



Front Elevation

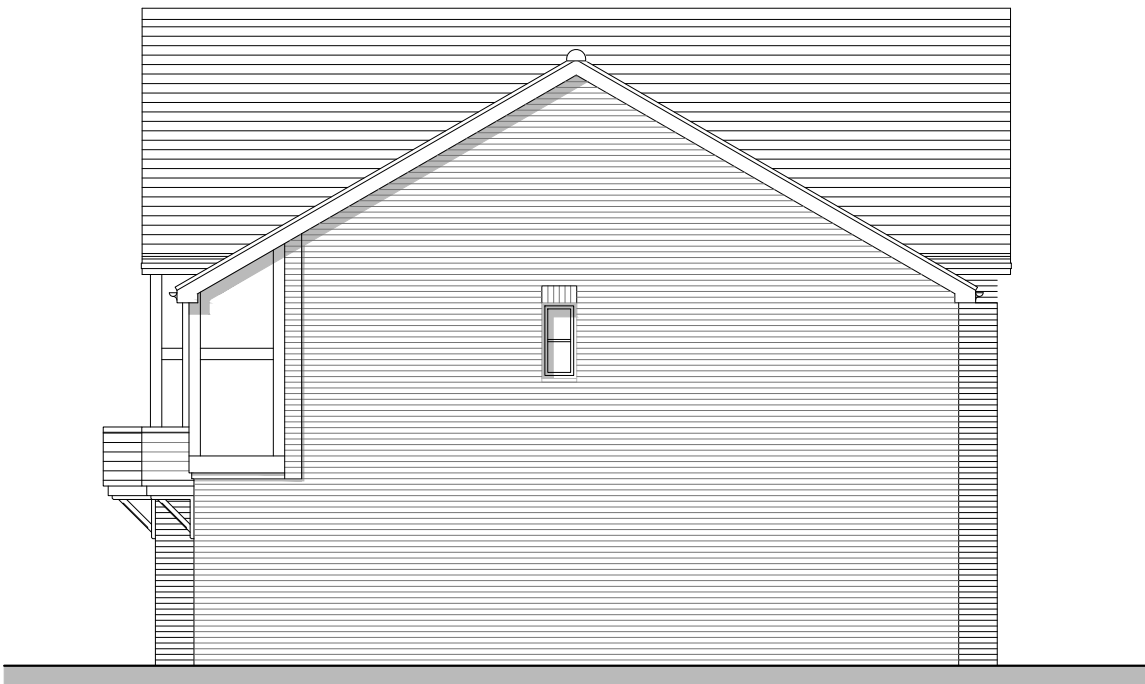


Side Elevation A



Rear Elevation




Side Elevation B

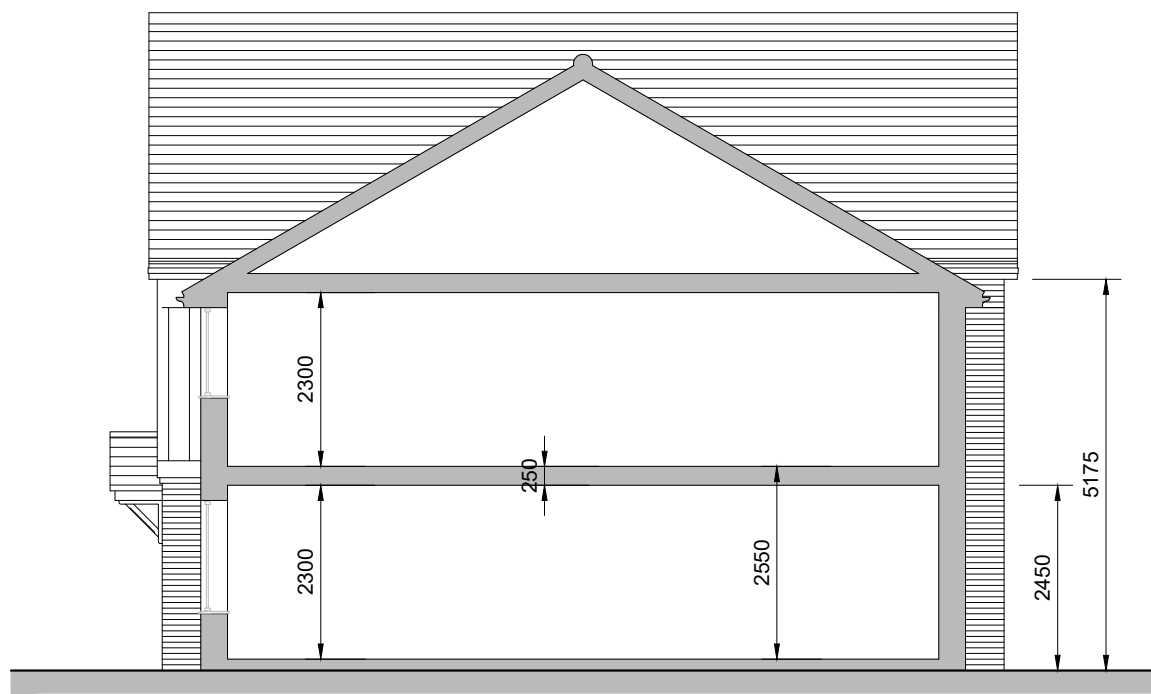

Section AA



Keyplan

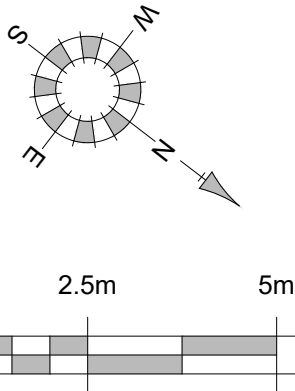

REV.	DATE	REVISIONS:	BY	REV.	DATE	REVISIONS:	BY	REV.	DATE	REVISIONS:	BY	STATUS:	CLIENT:	PROJECT:	DRAWING:	SCALE:	DRAWN:	DATE:	24088	P134	L
A	06/08/25	Client comment revisions.	AM										Miller Homes	Barns Green, Horsham							
B	05/09/25	Client comment revisions.	AM																		
C	10/03/26	Revised to new house types.	AM																		
D	24/03/26	Client comment revisions.	AM																		
E	25/03/26	Client comment revisions.	AM																		
F	25/03/26	Client comment revisions.	AM																		
G	27/04/26	Sections added.	AM																		
H	18/05/26	Eaves raised by 375mm to Clients' comments.	CL																		
I	19/05/26	Client comment revisions.	CL																		
J	19/05/26	Client comment revisions.	CL																		
K	20/05/26	Elevation material revisions.	AM																		
L	20/05/26	Client comment revisions.	AM																		

© COPYRIGHT EXISTS ON THE DESIGNS AND INFORMATION SHOWN ON THIS DRAWING

This drawing may be scaled or cross referenced to the scale bar for planning application purposes only. Do not scale for any other purpose, use figured dimensions only. Subject to site survey and all necessary consents. All dimensions to be checked by user and any discrepancies, errors or omissions to be reported to the Architect before work commences. This drawing is to be read in conjunction with all other relevant materials.

OS Licence No. AC0000851327

CLIENT: Miller Homes

PROJECT: Barns Green, Horsham

DRAWING: Hasting & Baymont & Lockton - Residential Streets Plots 36-40

SCALE: 1:100 (A1 ORIGINAL)

DRAWN: NCL

DATE: 21/07/25

24088

P134

L

architecture

Broadmeade House, Farnham Business Park,
Weydon Lane, Farnham, Surrey GU9 8QT.
info@osparchitecture.com www.osparchitecture.com
Tel: 01252 267878