


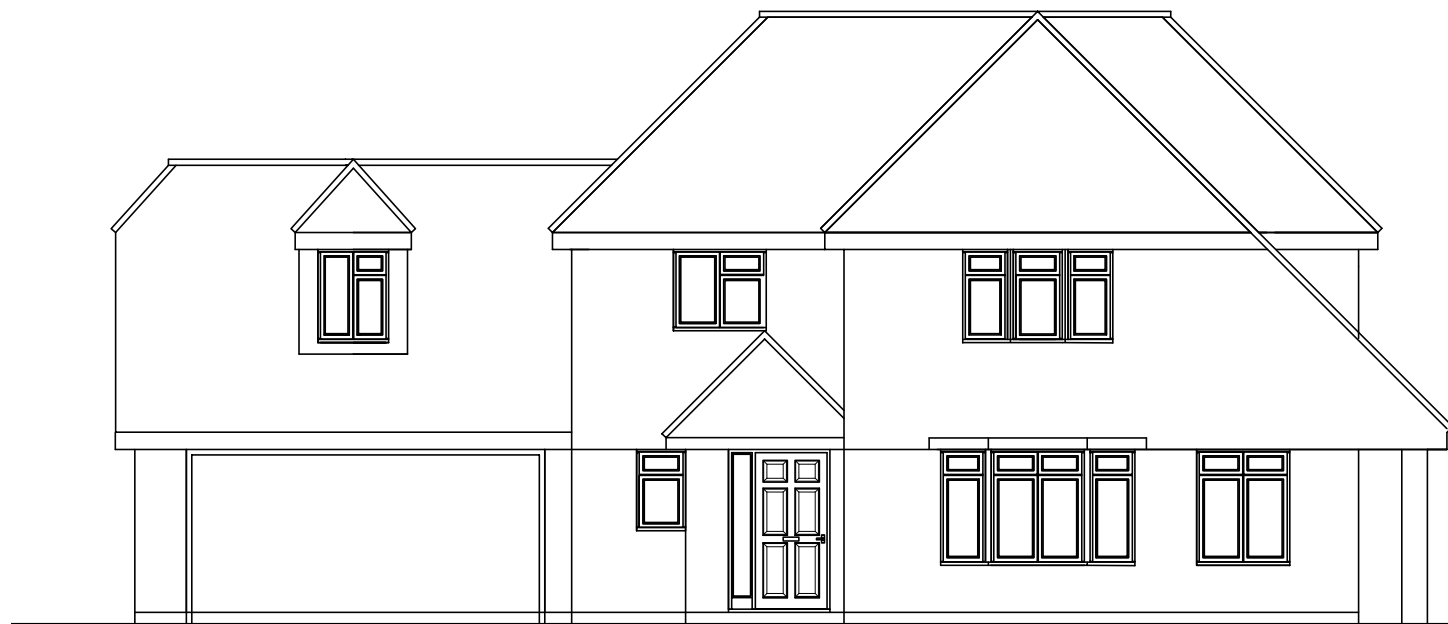

Front Elevation



Rear Elevation


EXISTING ELEVATIONS



Side Elevation



Side Elevation

 

fulcrum design

Address Suite 7 Taxiholme
Guildford Road, Bookham
Surrey KT23 4HB
Tel 01372 451425
Fax 01372 459620
Web www.fulcrumarchitects.co.uk
Email info@fulcrumarchitects.co.uk

Existing Elevations

Mr. Shingadia
Wedgewood, Horsham, RH12 1TS.

Site Area	Paper Size	Drawn by	Date	Scale	Drawing No.
	A2	GS	05-03-26	1:100	26-05-02