




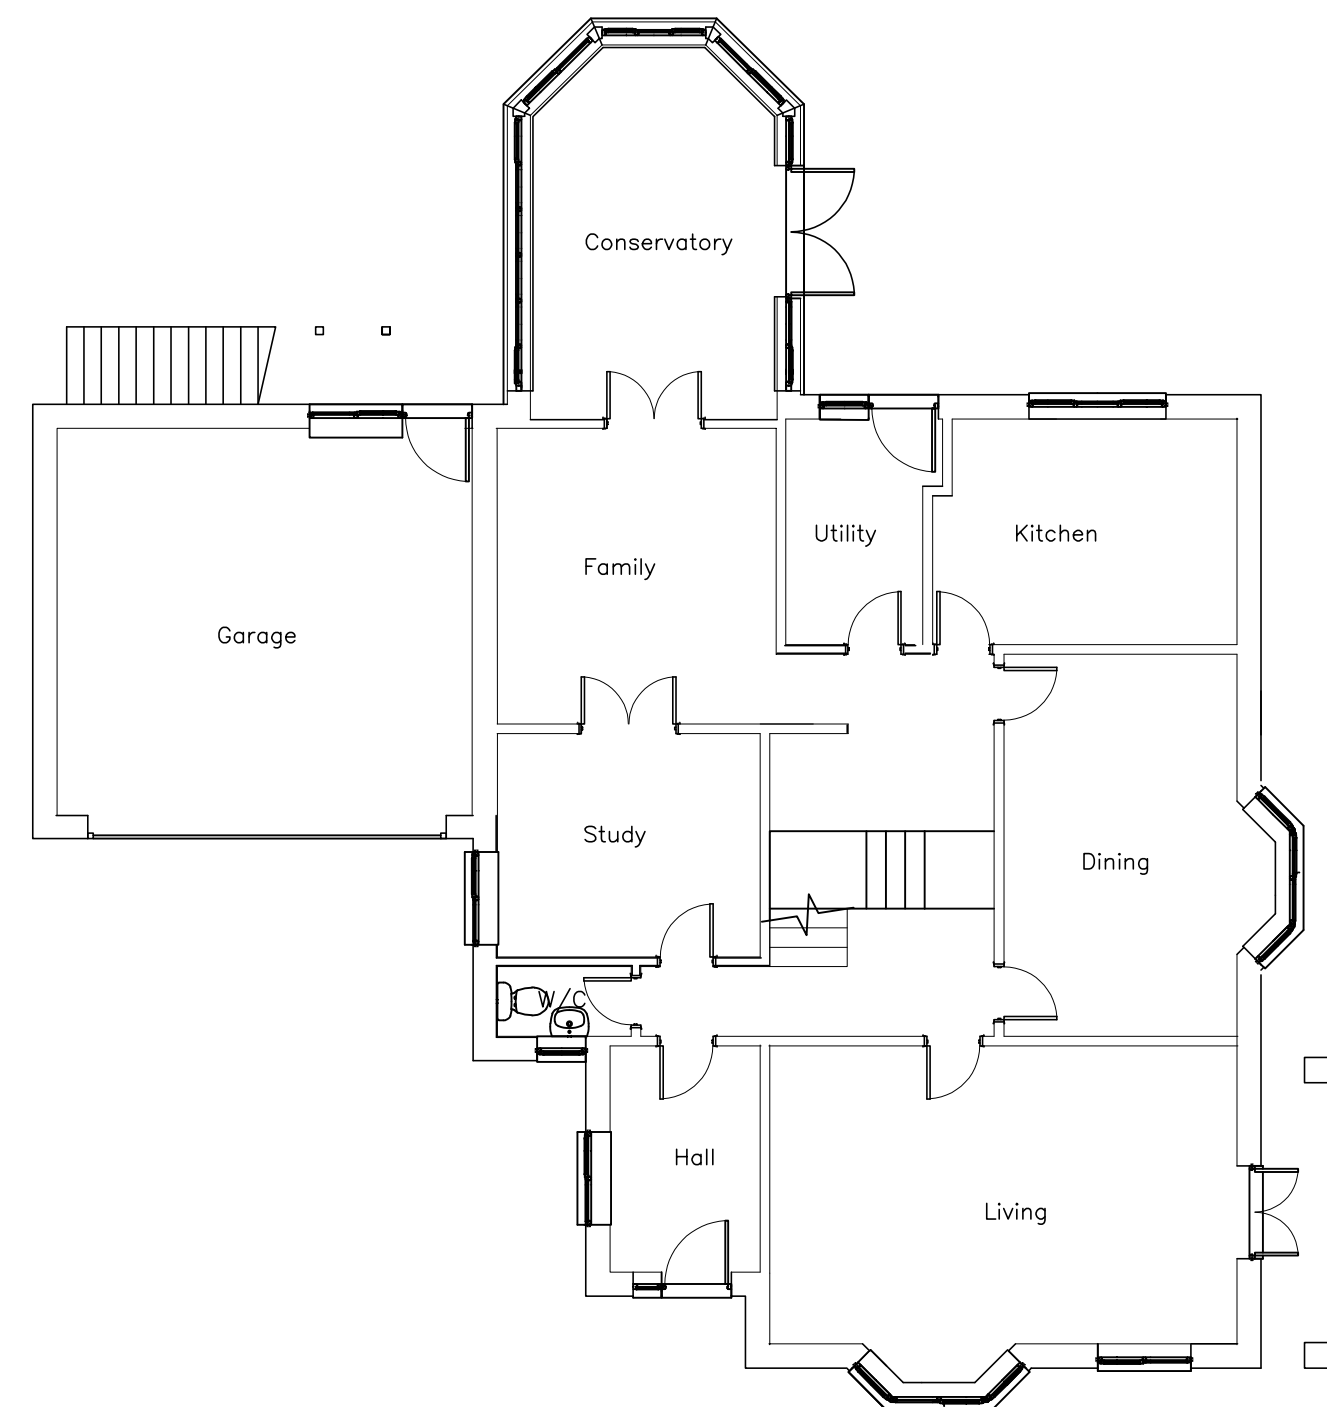

GROUND FLOOR

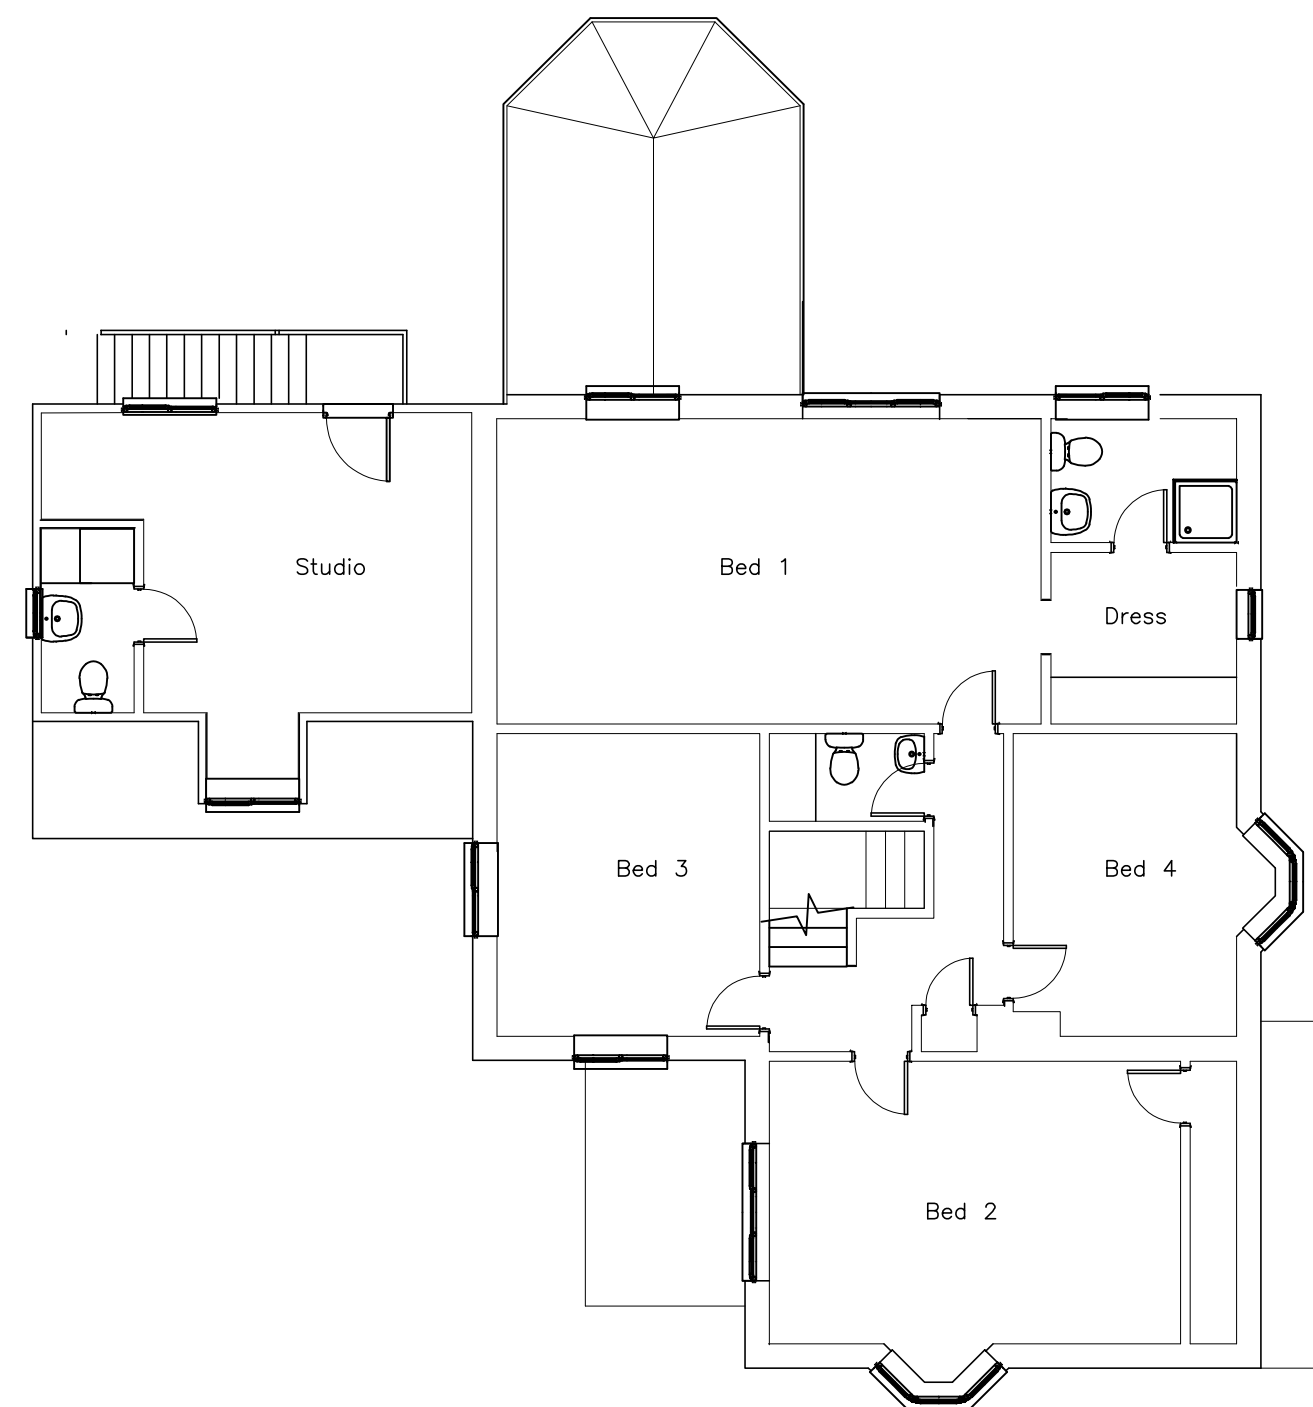

FIRST FLOOR

 

1:100 Scale Bar

**fulcrum** design

Address Suite 7 Taxiholme  
Guildford Road, Bookham  
Surrey KT23 4HB  
Tel 01372 451425  
Fax 01372 459620  
Web www.fulcrumarchitects.co.uk  
Email info@fulcrumarchitects.co.uk

## Existing Floor Plans

**Mr. Shingadia**  
**Wedgewood, Horsham, RH12 1TS.**

|           |            |          |          |       |                 |
|-----------|------------|----------|----------|-------|-----------------|
| Site Area | Paper Size | Drawn by | Date     | Scale | Drawing No.     |
|           | A2         | GS       | 05-03-26 | 1:100 | <b>26-05-01</b> |