




Front Elevation




Rear Elevation



Side Elevation

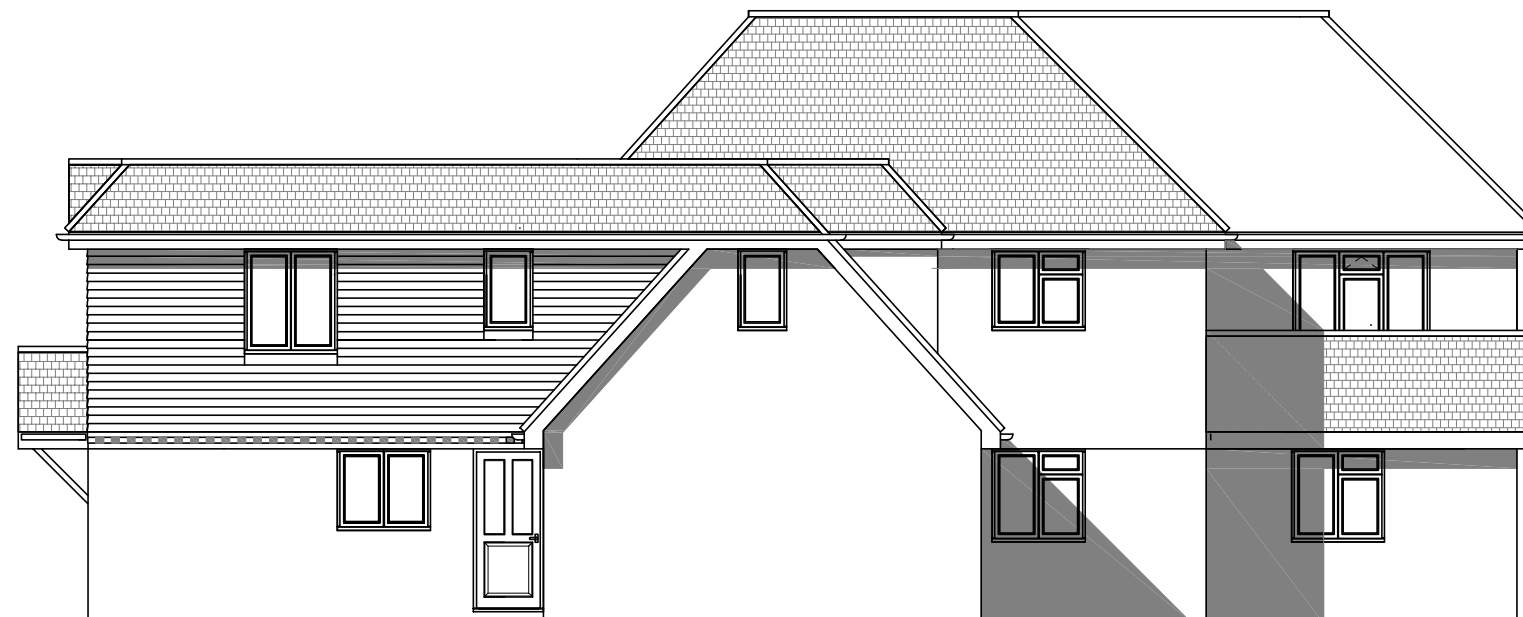

Side Elevation

 

1:100 Scale Bar

fulcrum design

Address

Suite 7 Taxiholme
Guildford Road, Bookham
Surrey KT23 4HB

Tel

01372 451425

Fax

01372 459620

Web

www.fulcrumarchitects.co.uk

Email

info@fulcrumarchitects.co.uk

Proposed Elevations

Mr. Shingadia

Wedgewood, Horsham, RH12 1TS.

Site Area

Paper Size

Drawn by

Date

Scale

Drawing No.

A2

GS

05-03-26

1:100

26-05-04