



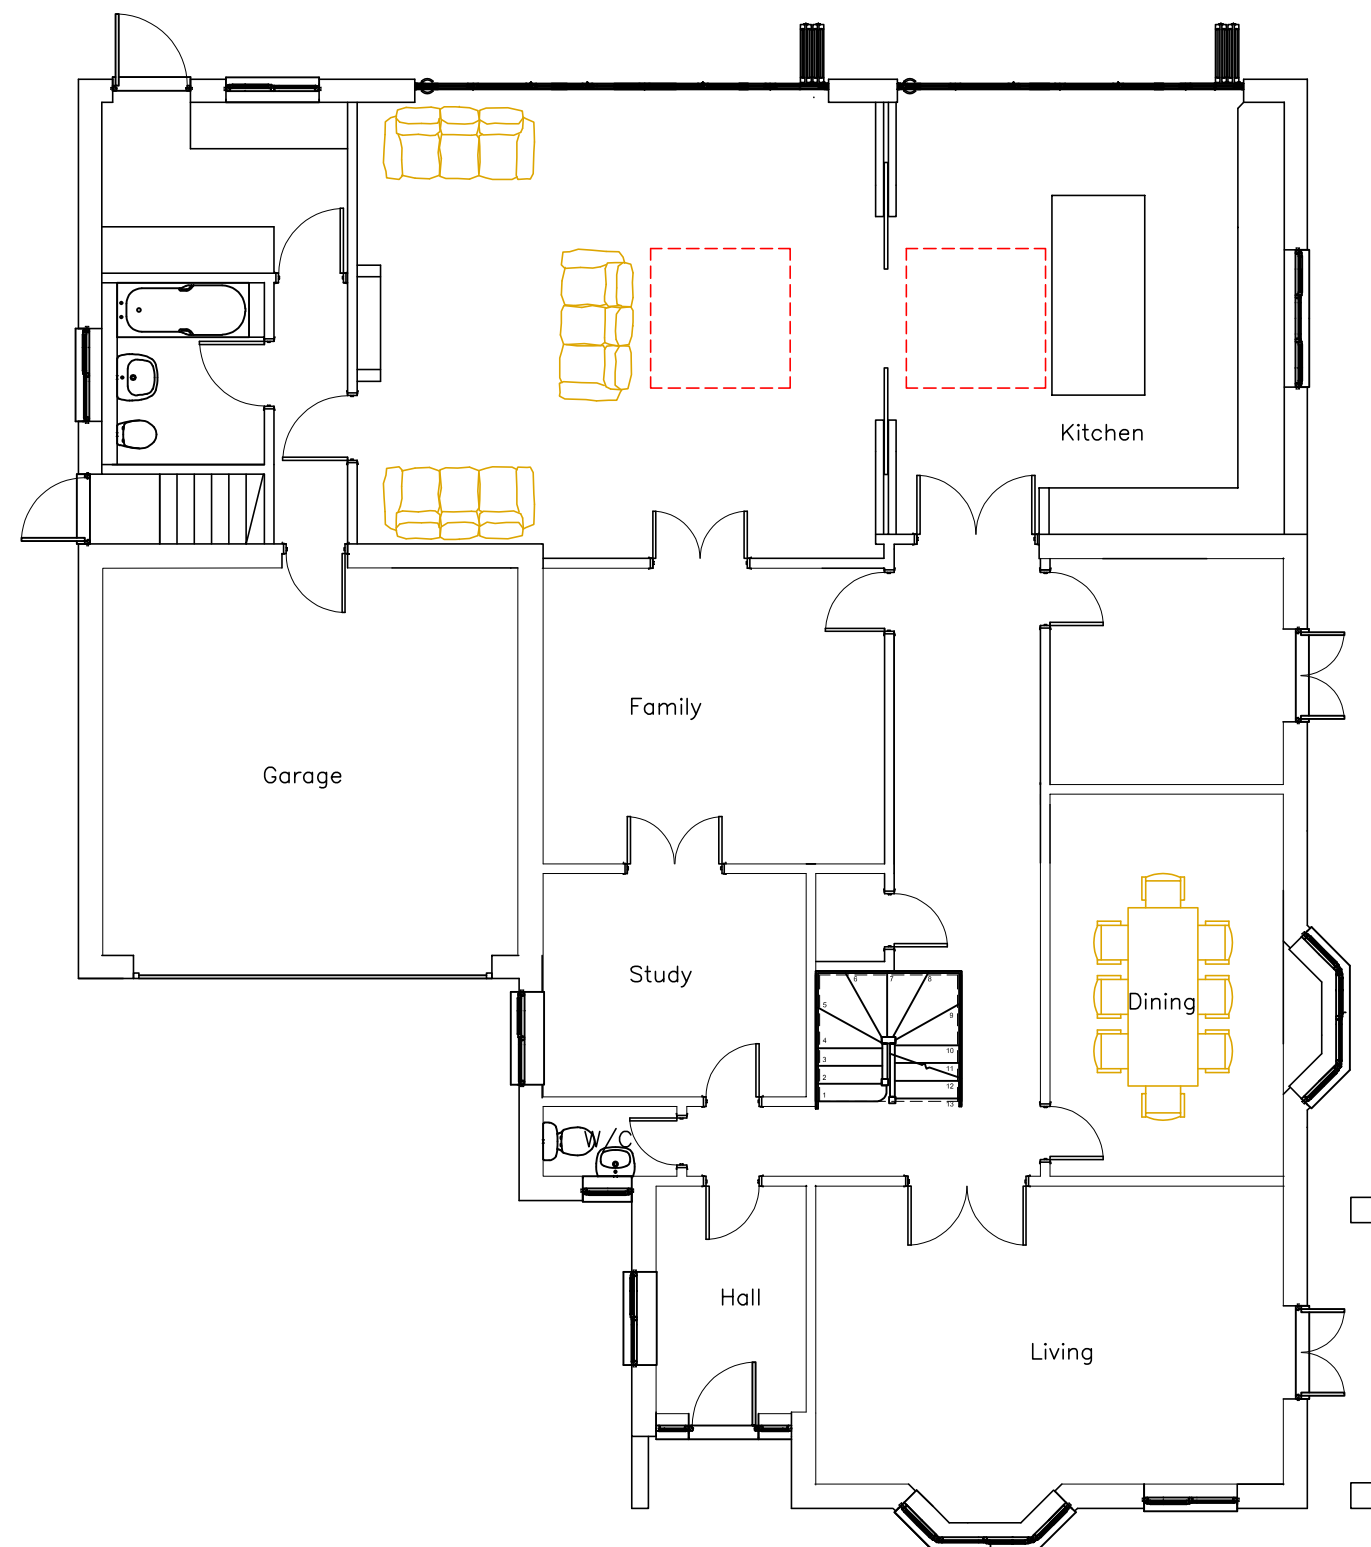

GROUND FLOOR

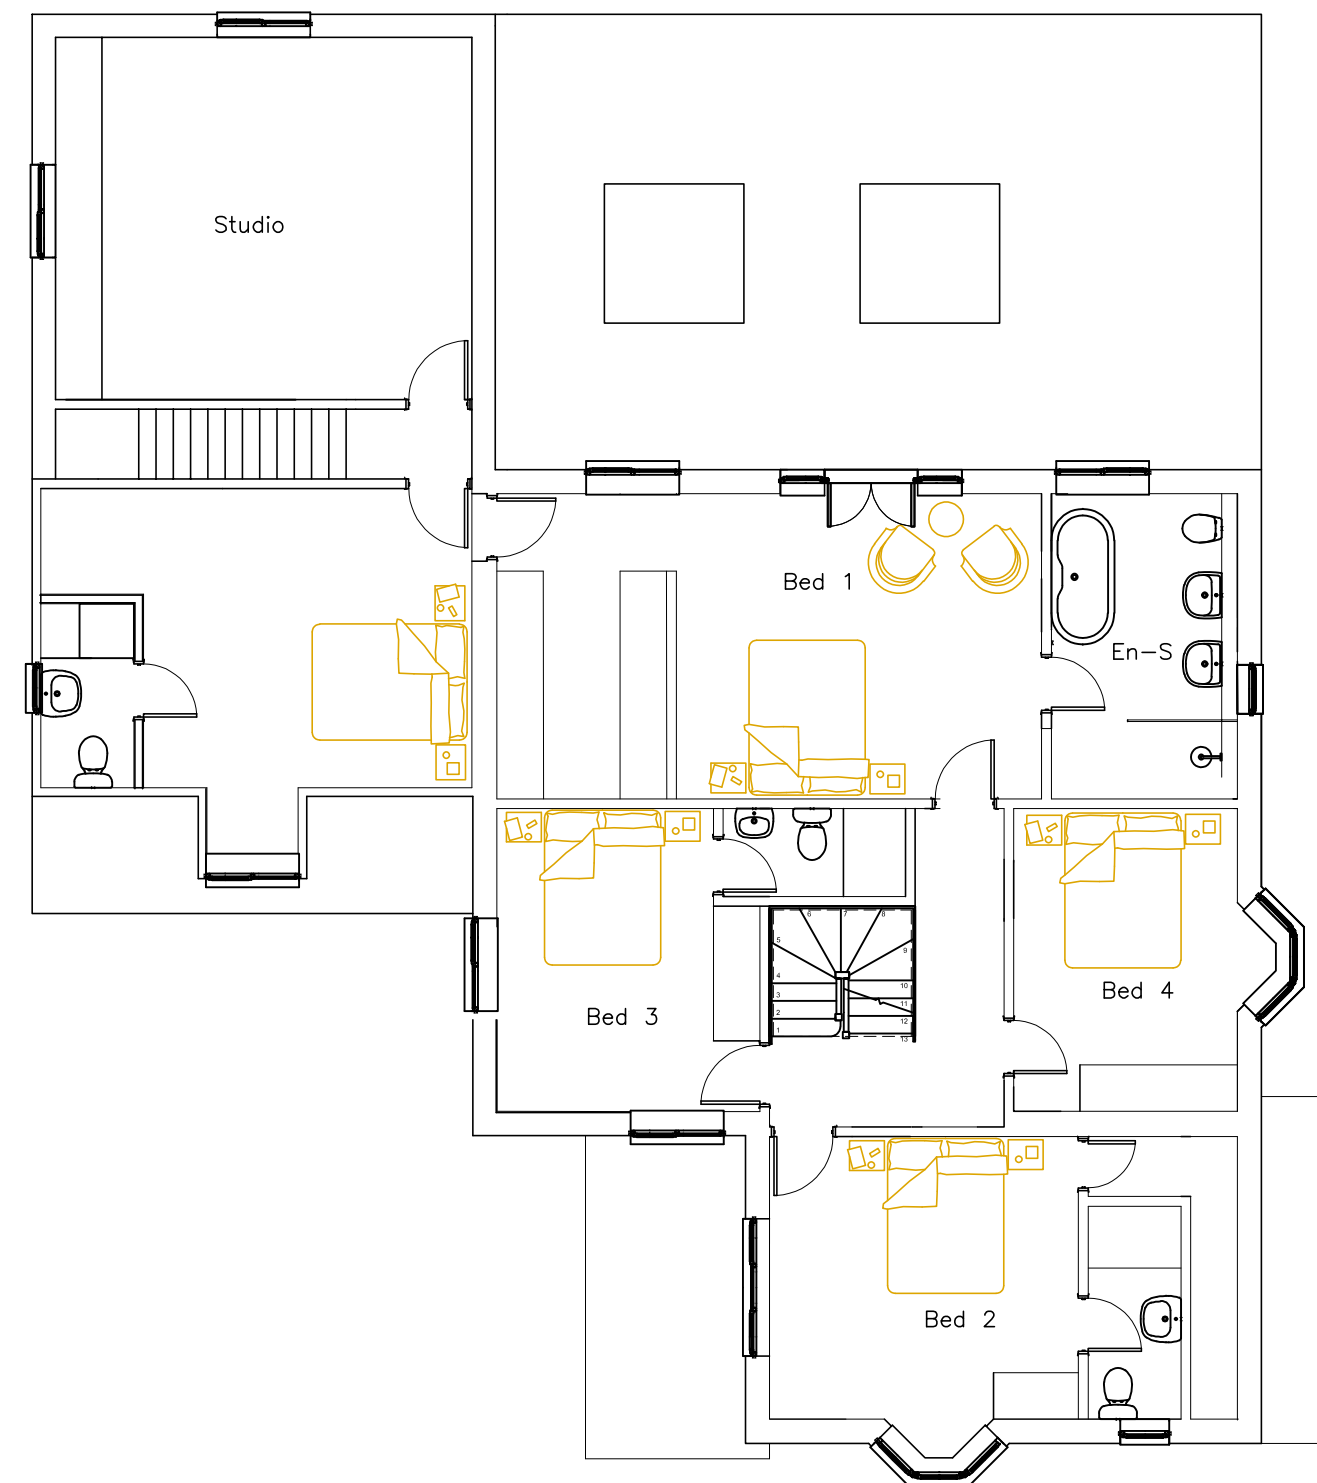

FIRST FLOOR

0m 1m 2m 3m 4m 5m 6m 7m 8m 9m 10m
1:100 Scale Bar

fulcrum design

Address Suite 7 Taxiholme
Guildford Road, Bookham
Surrey KT23 4HB
Tel 01372 451425
Fax 01372 459620
Web www.fulcrumarchitects.co.uk
Email info@fulcrumarchitects.co.uk

Proposed Floor Plans

Mr. Shingadia
Wedgewood, Horsham, RH12 1TS.

Site Area	Paper Size	Drawn by	Date	Scale	Drawing No.
	A2	GS	05-03-26	1:100	26-05-03