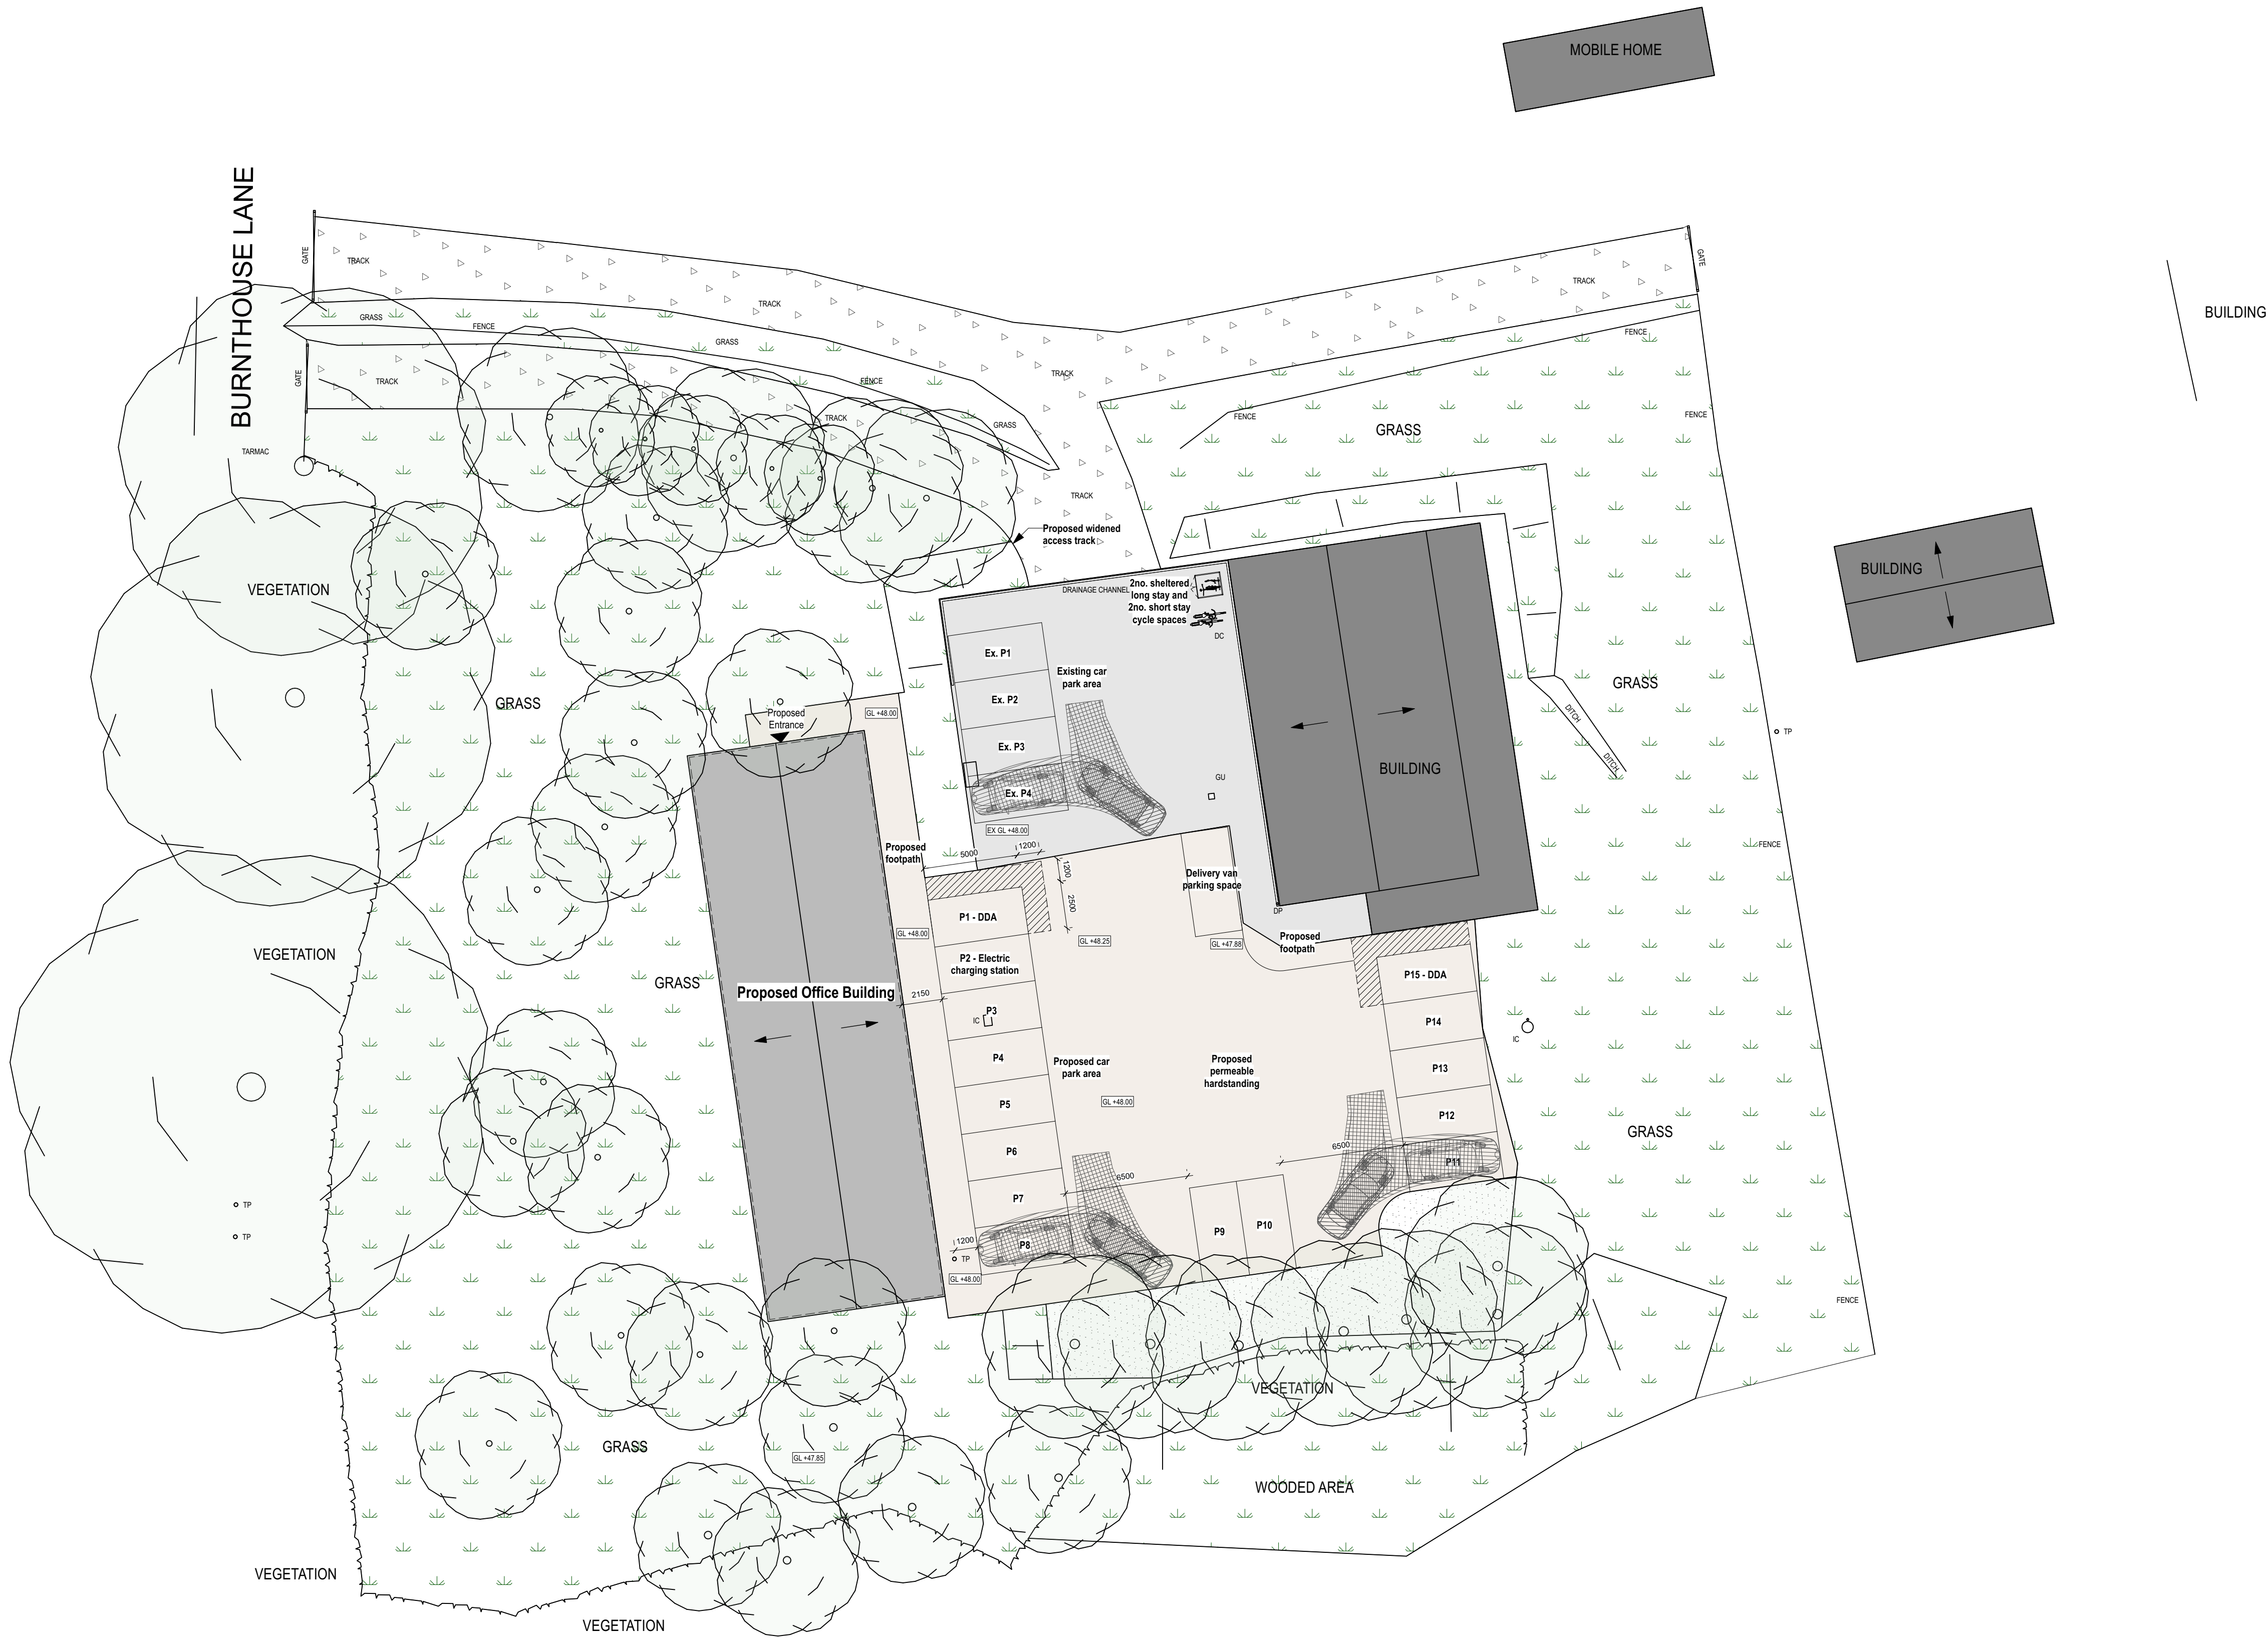


Information contained within this drawing is the sole copyright of KPR Architects Ltd. and is not to be reproduced without express permission. No implied licence exists. This drawing not to be used for land transfer or valuation purposes. Do not scale from this drawing. All dimensions & levels are to be checked on site by the contractor. Issued for purposes indicated only. Drawing errors and omissions to be reported to the Architect.

Notes

Drawing Key:

- Existing buildings
- Existing concrete hard standing
- Existing track
- Existing unmade ground
- Existing grass
- Existing trees
- Ex. P1 Existing parking space
- Proposed permeable hard standing
- Proposed building
- P1 Proposed parking space

P3 21/04/2022 Issued for Planning
P2 24/08/2021 Planning Application Amendments
P1 13/07/2021 Issued as Planning Application

Revisions

KPR
Architects

KPR Architects
Bedford Heights
Brickhill Drive
Bedford MK41 7PH

info@kprarchitects.com
www.kprarchitects.com

Client
Hippo Golf Clubs Ltd

Project
Spinningwood Farm
Burnthouse Lane
Horsham RH13 6NN

Drawing Title
Proposed Site Plan

Status	Planning	Drawn	MW	Checked	PR
Scale	1:200@A1 / 1:400@A3	Date	12/07/2021		
Drawing No. & Revision	1119_S01_P3	Page No.	2		

01 - Proposed Site Plan
1:200@A1 / 1:400@A3

