



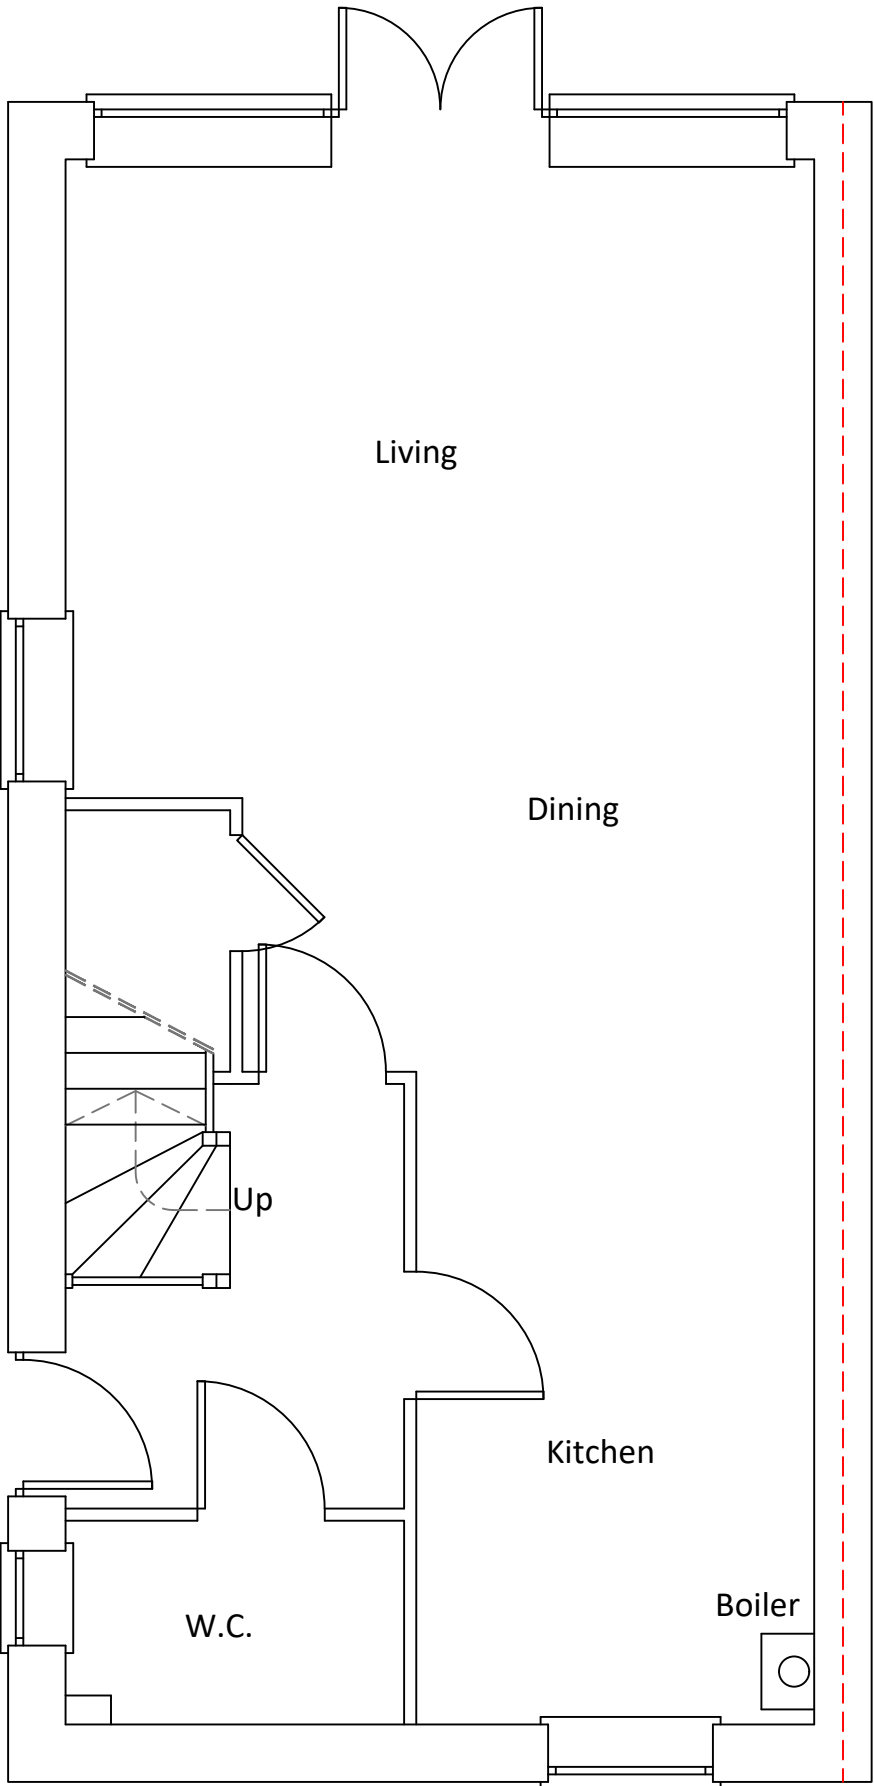

Existing Ground Floor Plan

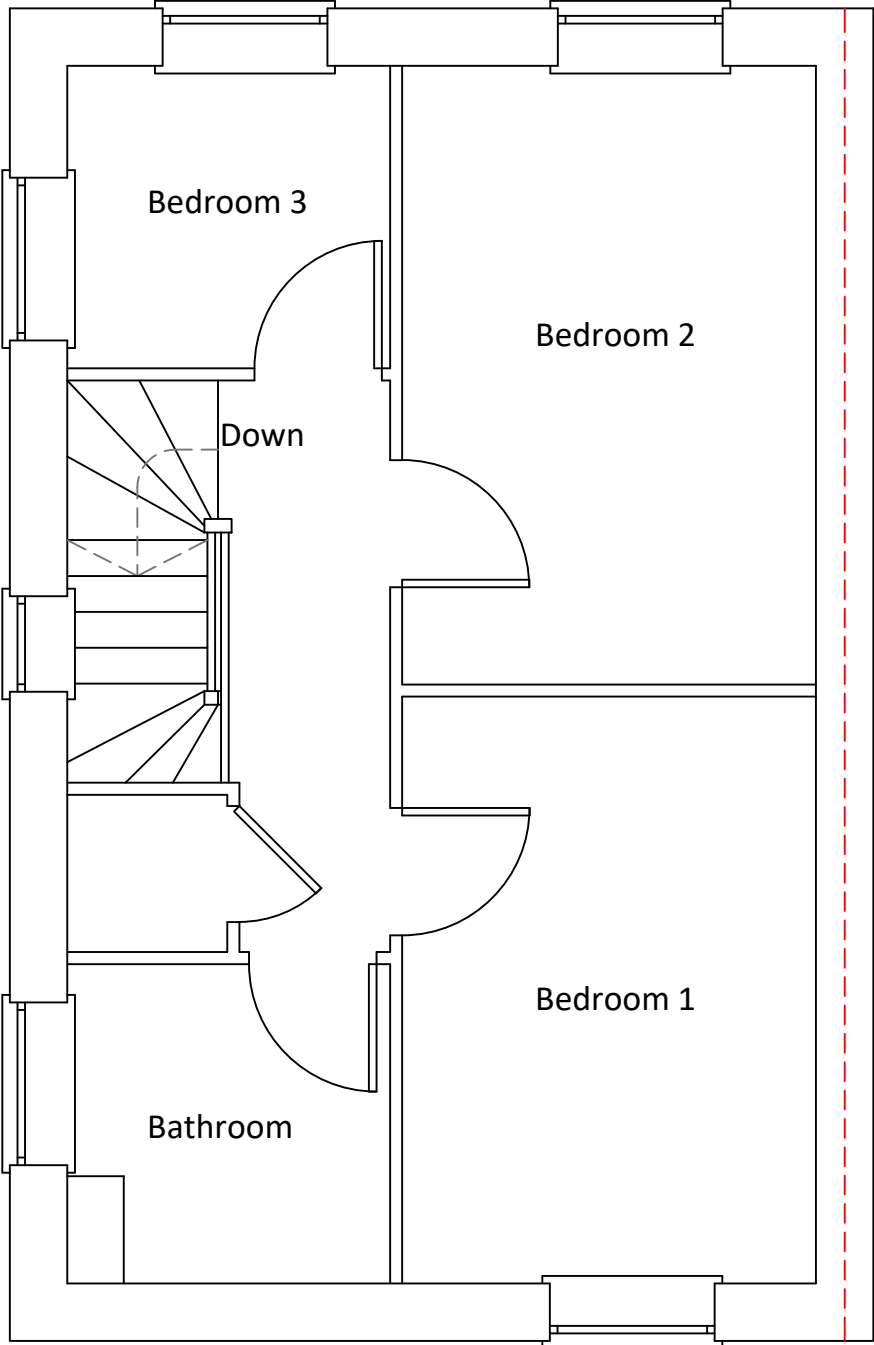

Existing First Floor Plan



Mount View
Tattenham Crescent
Epsom
KT18 5NU

T 07402981208
E jack@commercialdrawing.com
W www.commercialdrawing.com

Drawing Title
Existing Floor Plans

Project
2 Brown Close Horsham RH12 3UR

Client
Mr & Mrs Beeson

Scale @ A3	Issue Date	Drawn By
1:50	21/04/2026	JT
Job No.	Drawing No.	Revision
BWC/2026	001	

Notes
Contractors should not scale or use the dimensions shown on this drawing. Any dimensions should be verified from the contractors own measurements taken on site before any the manufacture or installation of any materials. This drawing is the property of CDS Ltd. it should not be copied or issued without their consent.