


|                                   |                                     |                            |                           |  |
|-----------------------------------|-------------------------------------|----------------------------|---------------------------|--|
| HouseType Name: BAKEWELL & BUXTON |                                     |                            |                           |  |
| Occupancy:                        | 3 BED / 5 PERSON & 2 BED / 4 PERSON |                            |                           |  |
| Gross Area ft <sup>2</sup> :      | Gross Area m <sup>2</sup> :         | Net Area ft <sup>2</sup> : | Net Area m <sup>2</sup> : |  |
|                                   |                                     | 832                        | 77.32                     |  |
|                                   |                                     | 716                        | 66.54                     |  |

|                                                                                       |   |
|---------------------------------------------------------------------------------------|---|
|  | <b>Primary Material:</b><br>STRETCHER BOND MASONRY BRICKWORK IN DARK RED MULTI-BRICK                                                                 |
|                                                                                       | <b>Feature Material:</b>   |
|                                                                                       | <b>Architectural Detail:</b><br>PROJECTING STINKS STRETCHER COLOUR WITH DOWN ORNAMENT IN CONTRASTING RED STOCK BRICK SPAYED HEADERS AND BRICK CILLS. |
|  | <b>Window &amp; Door Frames:</b><br>WHITE UPVC CASPNET WINDOW WITH GLAZING BARS<br>DARK GREY COMPOSITE FRONT DOOR, WHITE UPVC FRENCH DOOR.           |
|  | <b>Fastia, Soffit &amp; Bargeboard:</b><br>WHITE UPVC BOXED BARGEBOARD SYSTEM                                                                        |
|                                                                                       | <b>Architectural Ornaments:</b>   |
|                                                                                       | <b>Guttering &amp; Drainage:</b><br>BLACK UPVC DRAINAGE SYSTEM                                                                                       |
|  |   |

|                                         |  |
|-----------------------------------------|--|
| <b>Plot Numbers:</b><br>PLOT 82-84 (A5) |  |
|                                         |  |

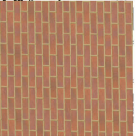

|                                                                    |     |      |       |         |
|--------------------------------------------------------------------|-----|------|-------|---------|
| Project:<br>RASCALS FARM, SHIPLEY ROAD,<br>SOUTHWATER, WEST SUSSEX |     |      |       |         |
| Scale @ A4:<br>0 1 2 3 4 5m                                        | Rev | Date | Drawn | Checked |
| BAKEWELL & BUXTON<br>ELEVATIONS & FLOOR PLANS                      |     |      |       |         |




|                                   |                |
|-----------------------------------|----------------|
| Date: NOVEMBER 2025               | Checked By: BB |
| Drawn By: GJM                     | Rev: -         |
| Dwg No: CB_17_420_6003_BAK_BUX-01 |                |

COOPERBULLVILLE


**Please note these drawings are not for construction but for concept design and planning applications purposes only.**  
Cooper Bullville Limited, Cornsight House, 24 Guildford Road, Baginbun, Surrey GU19 5JN. Telephone 01726 650039 - [www.cooperbullville.co.uk](http://www.cooperbullville.co.uk)  
This drawing and the work it represents are the copyright of Cooper Bullville Ltd and may only be reproduced or modified in writing by written permission. No liability will be accepted for inaccuracies caused by third parties.




3D VIEW (NOT TO SCALE)

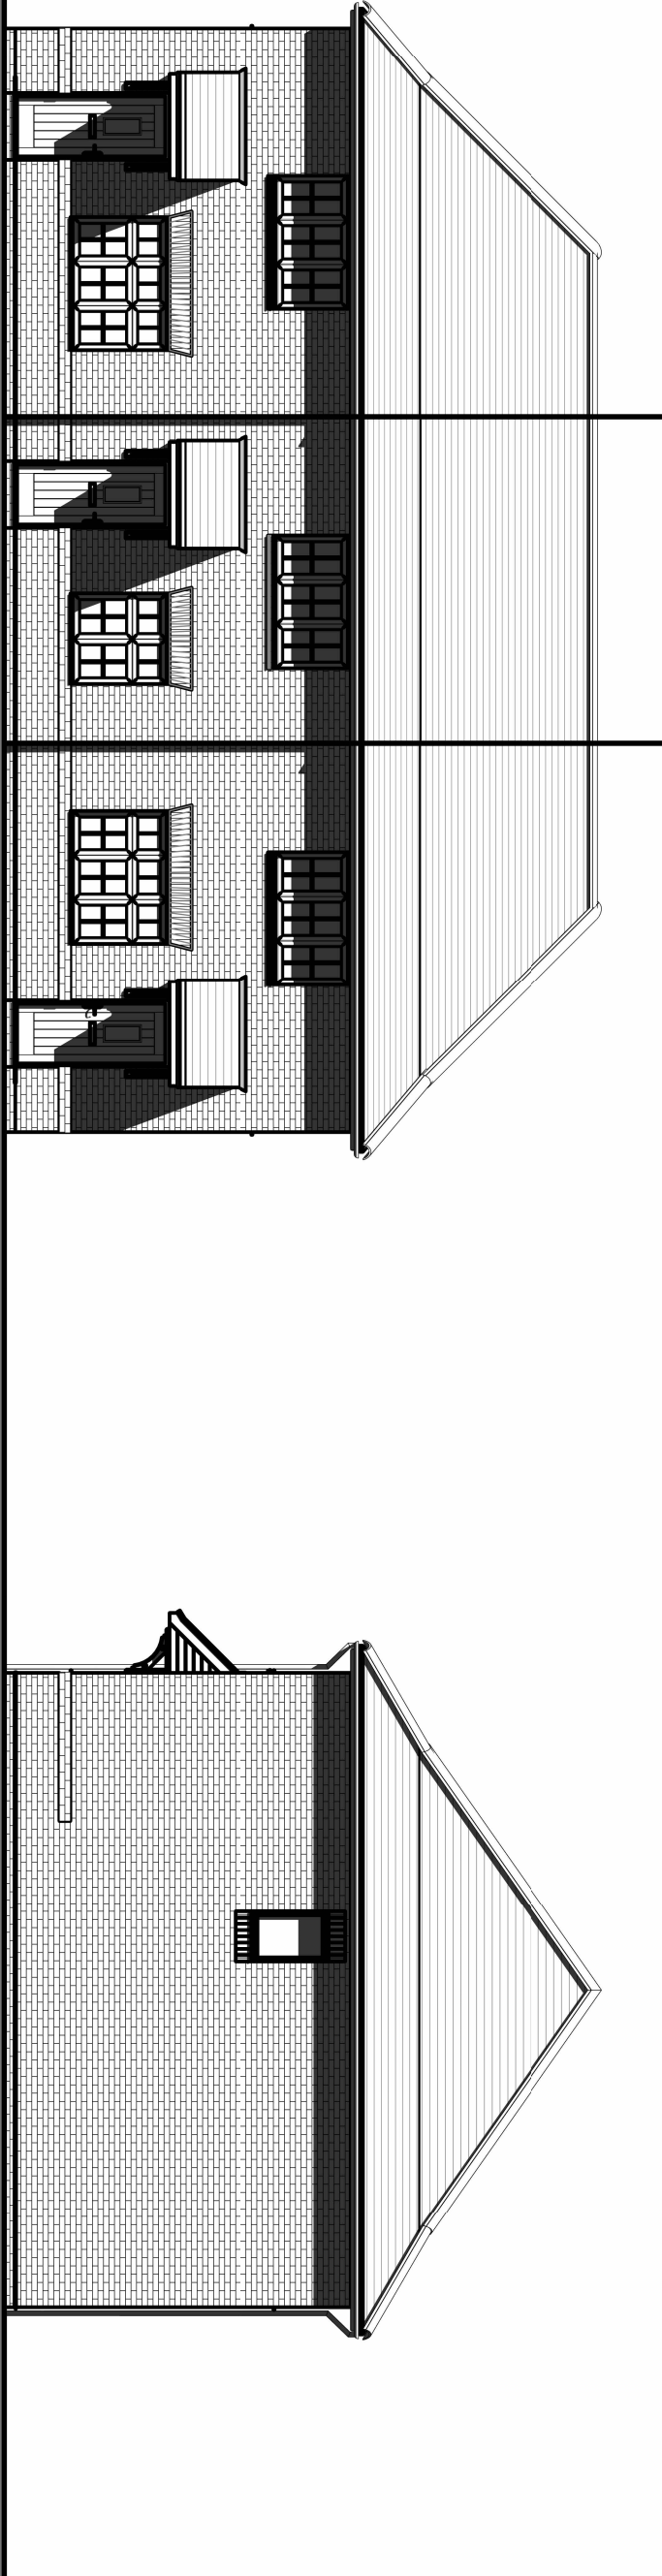


FRONT ELEVATION

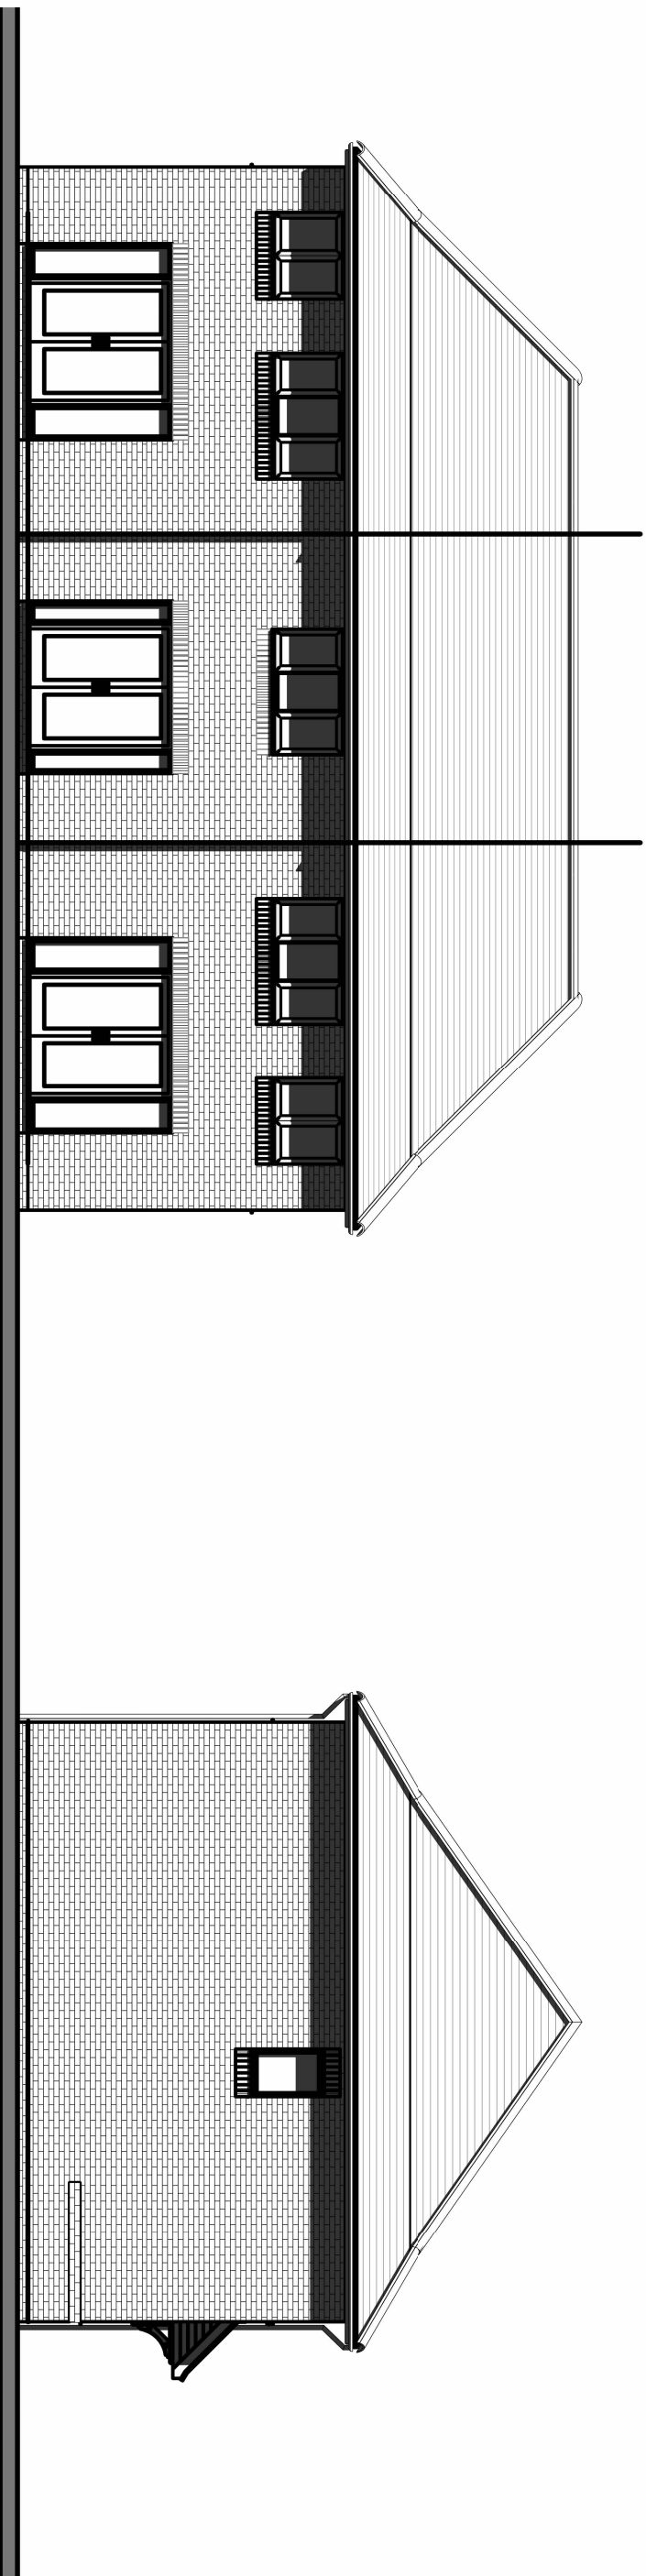


SIDE ELEVATION

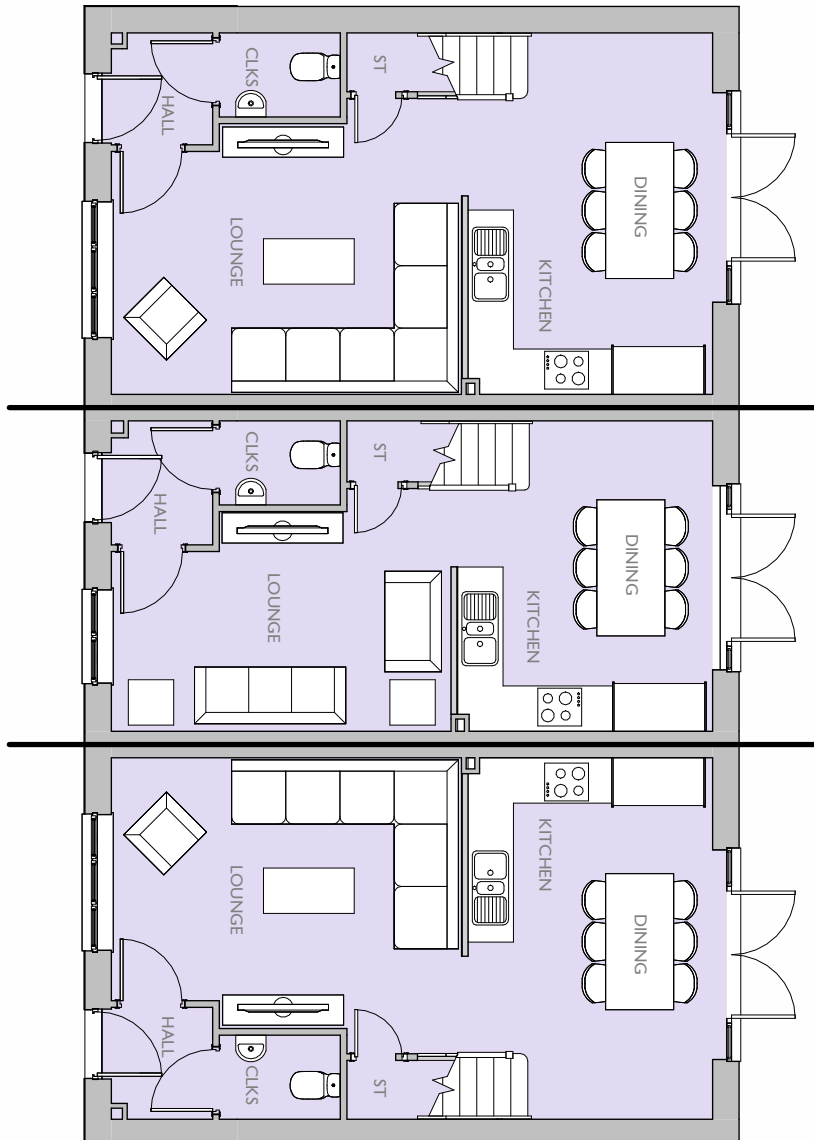

REAR ELEVATION

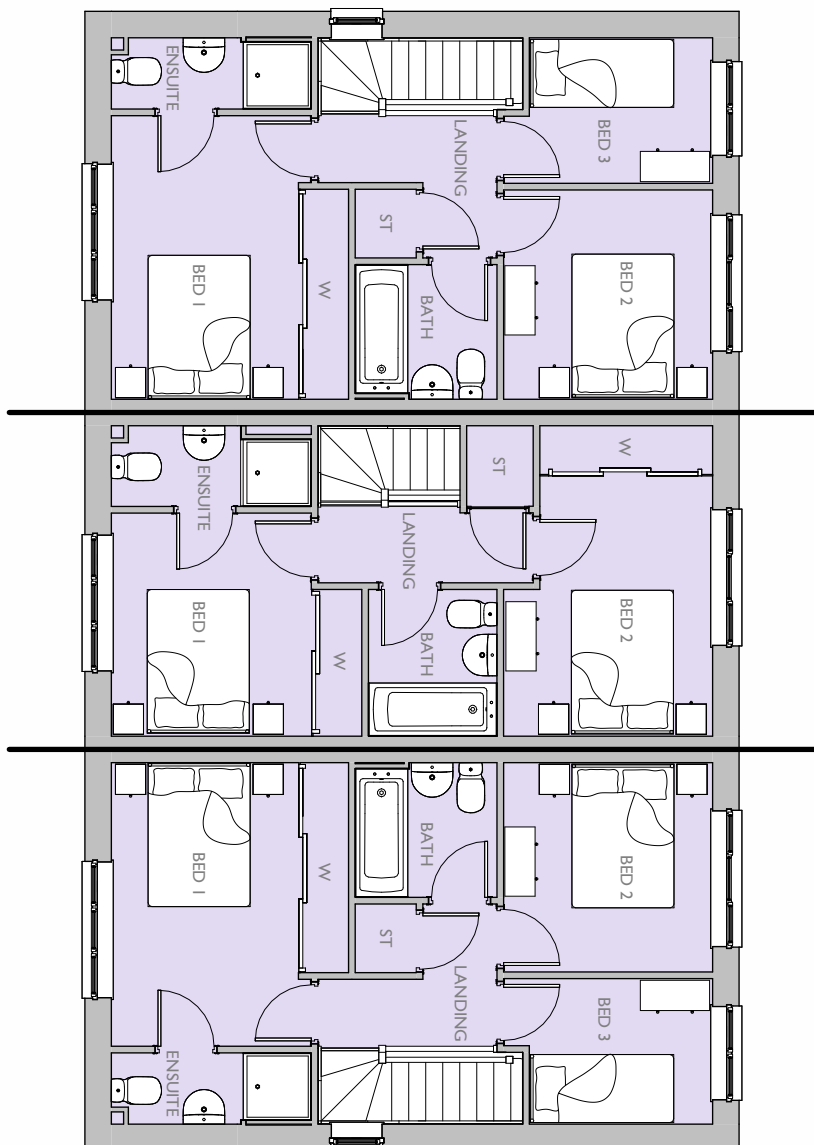

GROUND FLOOR PLAN

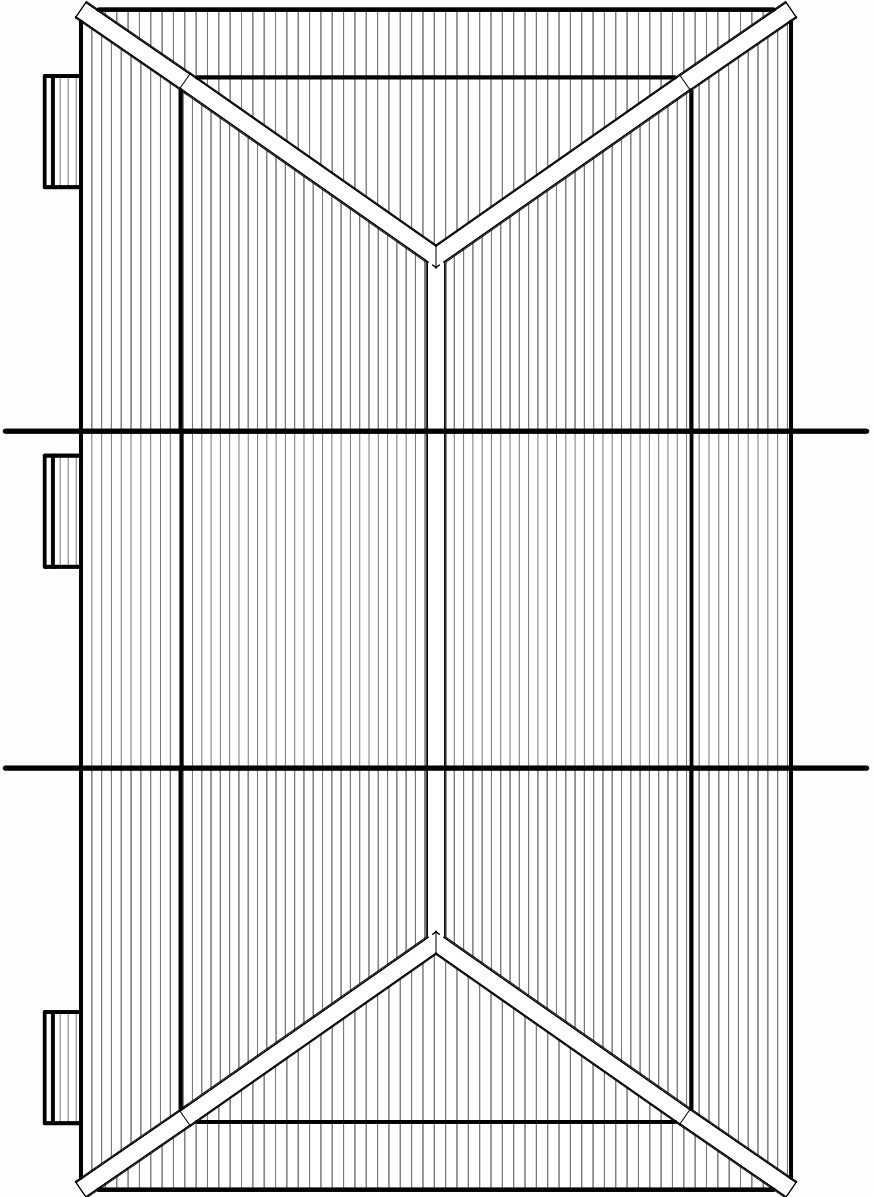

ROOF PLAN