




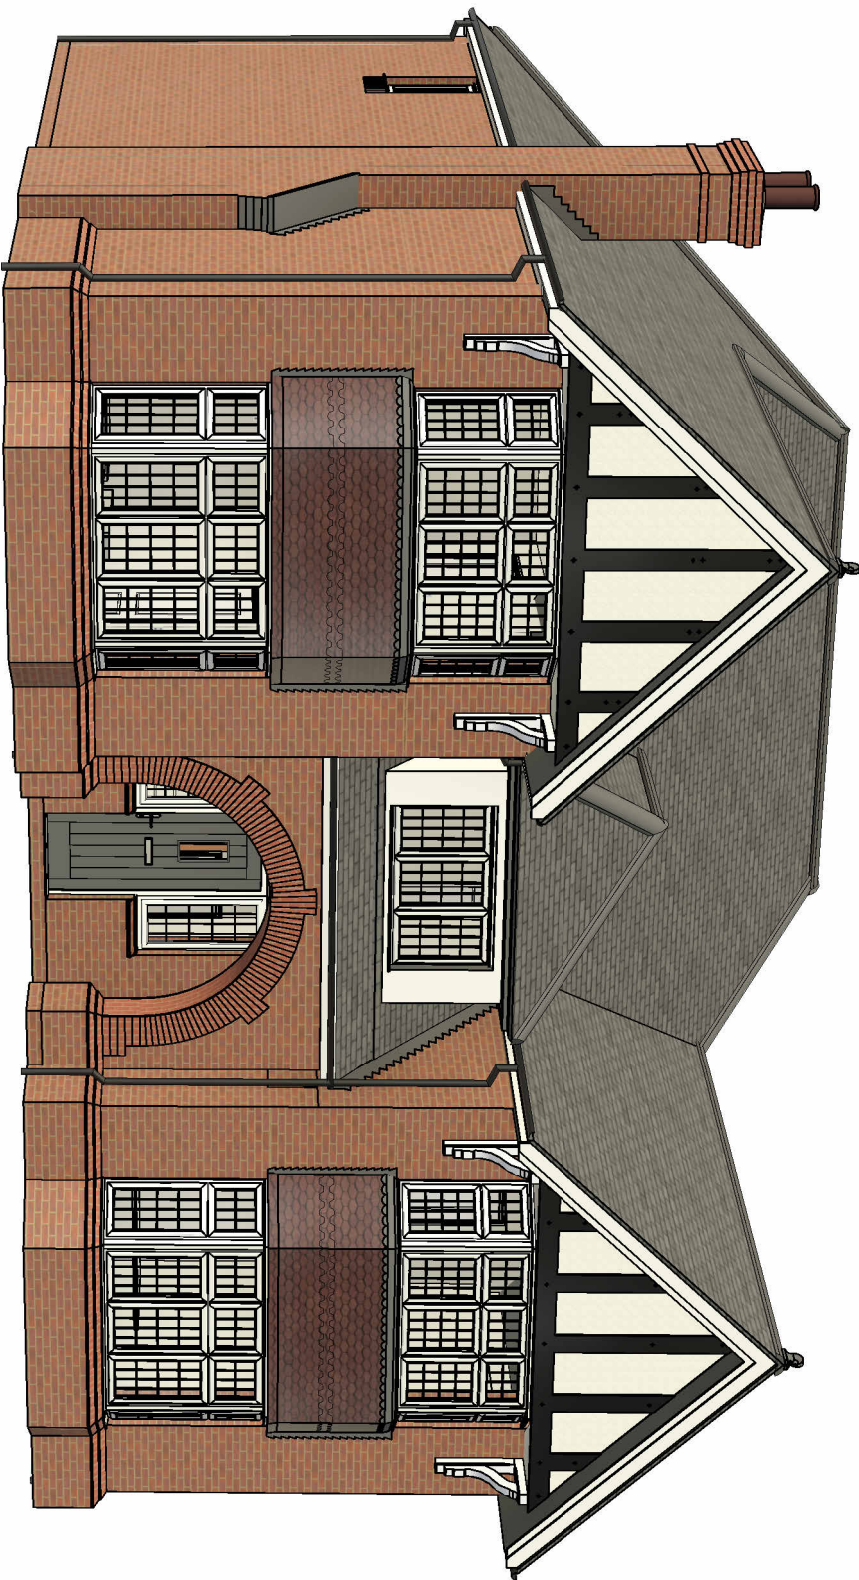


3D VIEW (NOT TO SCALE)

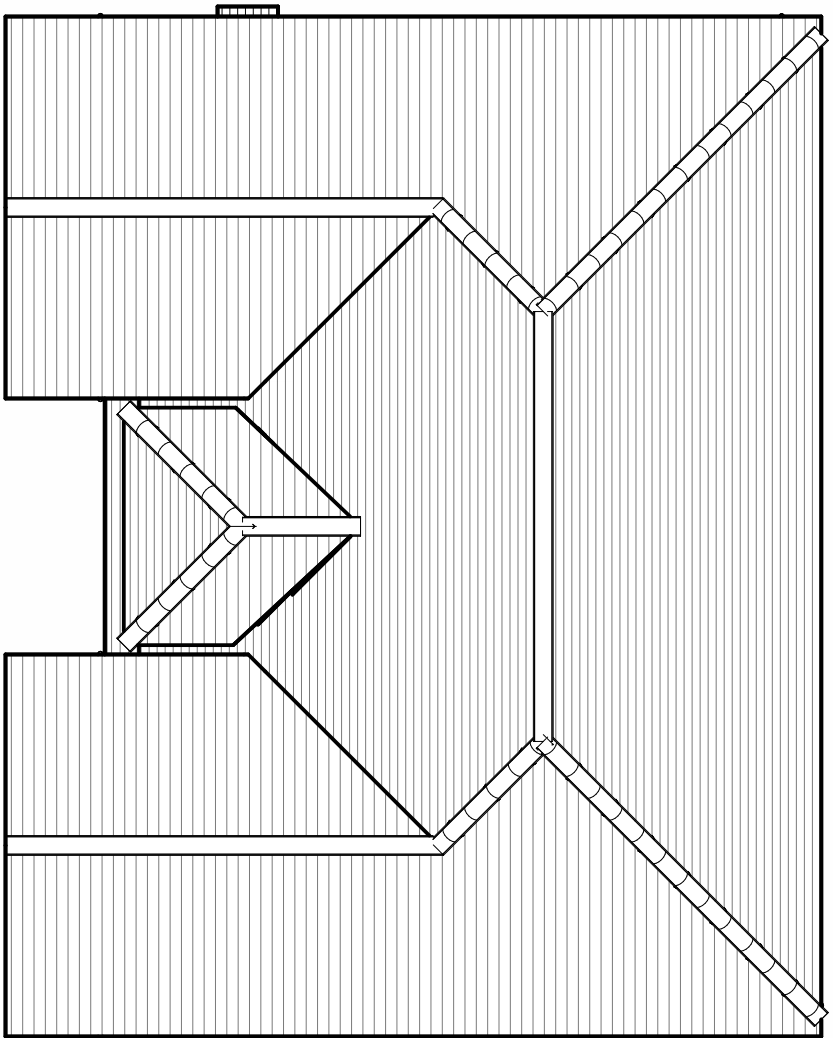


ROOF PLAN

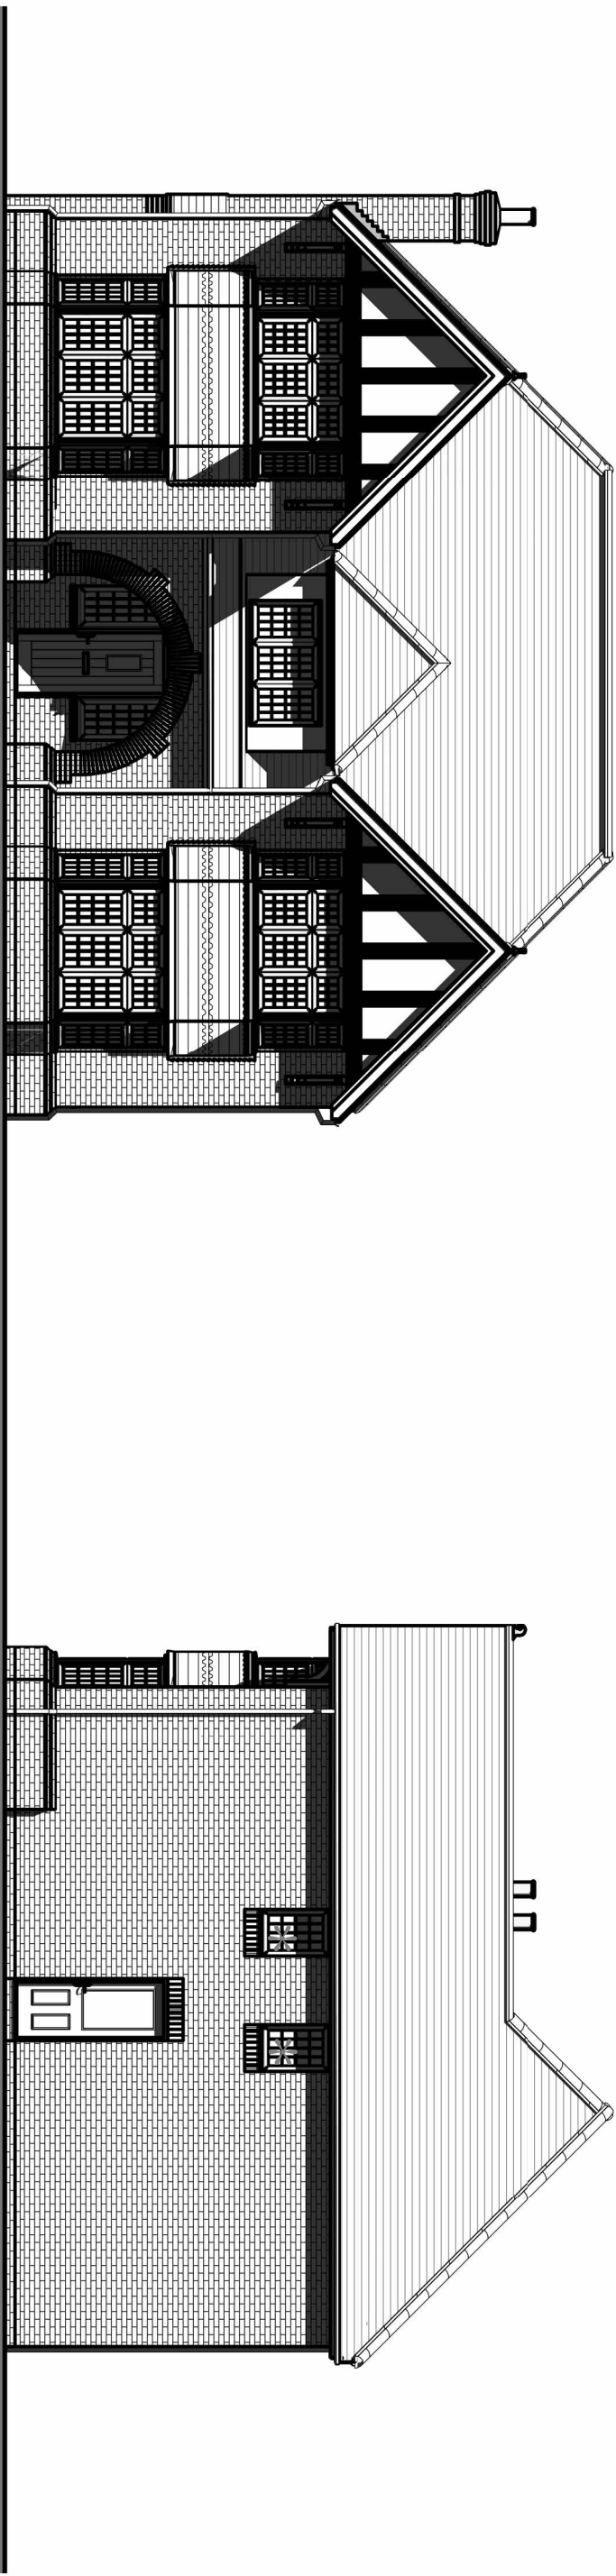


FRONT ELEVATION

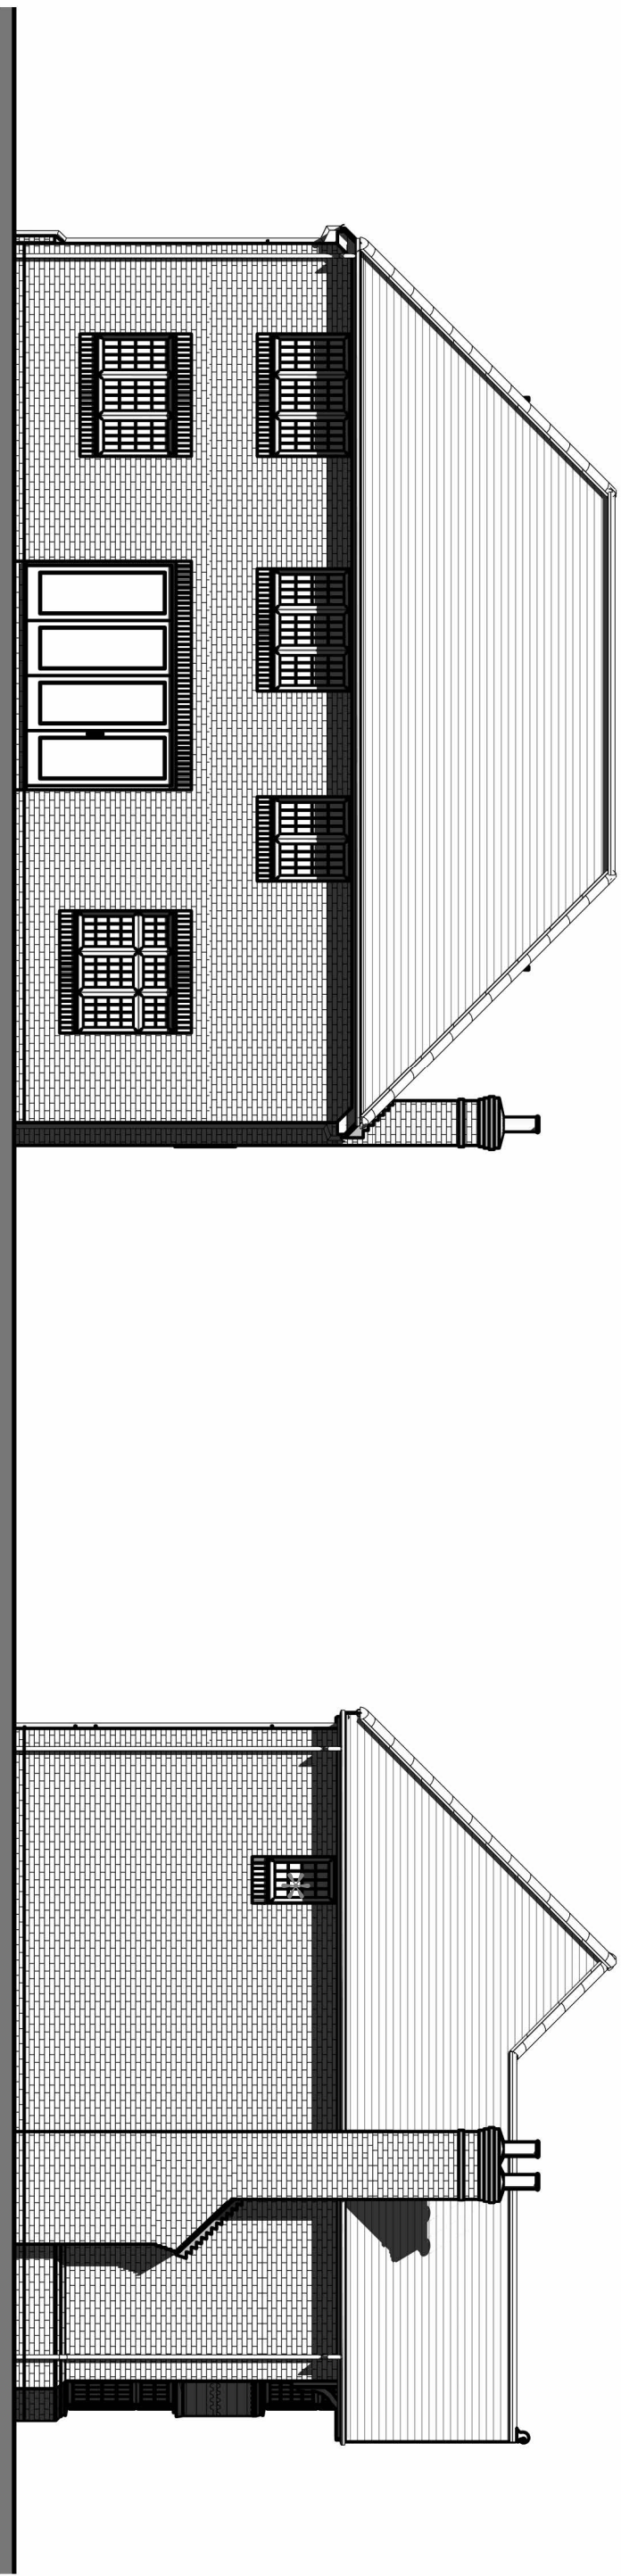

REAR ELEVATION

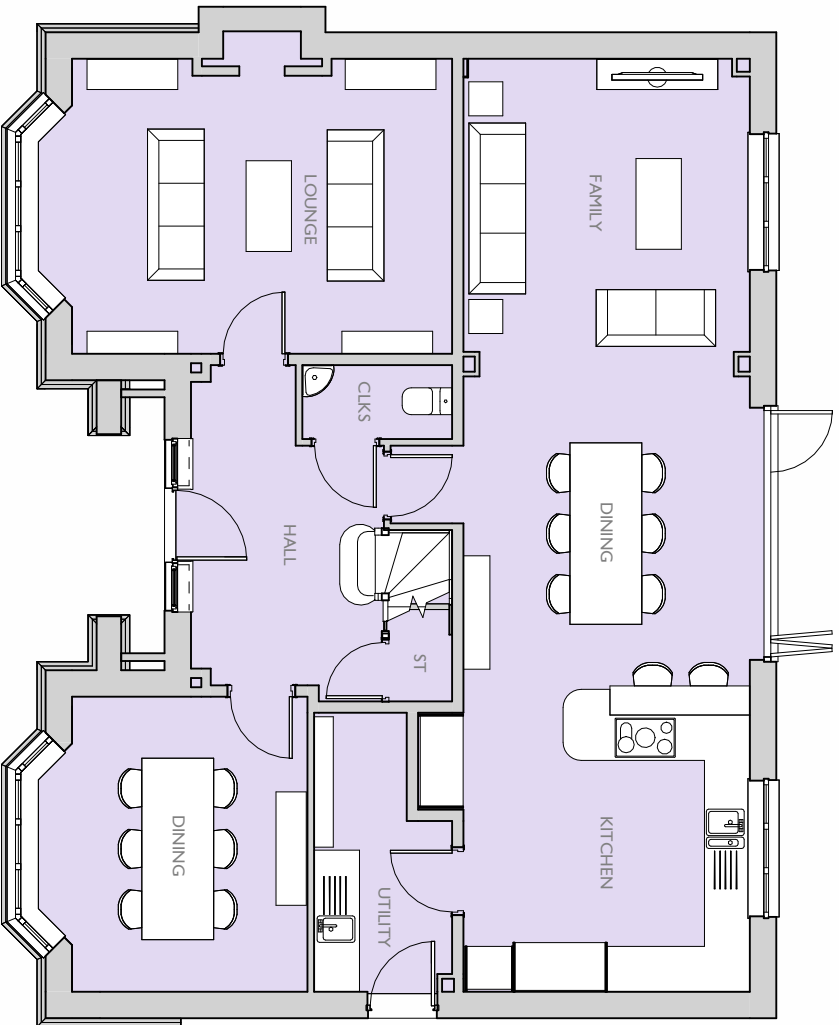

GROUND FLOOR PLAN

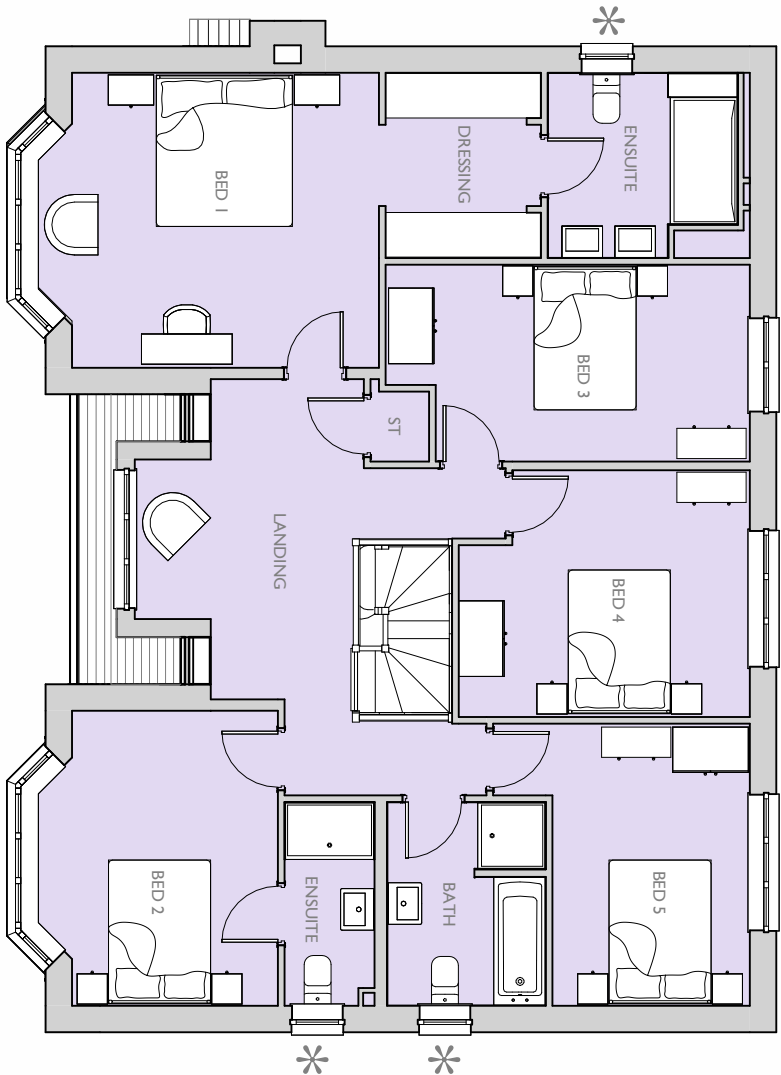

FIRST FLOOR PLAN





* OBSCURE GLAZED WINDOW.

SIDE ELEVATION

* OBSCURE GLAZED WINDOW.

SIDE ELEVATION

* OBSCURE GLAZED WINDOW.

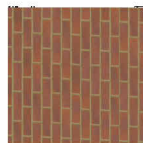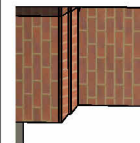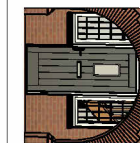 HouseType Name: BLINNHEIM				
Occupancy: 5 BED / 10 PERSON				
Gross Area ft ² :	Gross Area m ² :	Net Area ft ² :	Net Area m ² :	
		2307	21441	
	Primary Material: STRETCH BOND MASONRY BRICKWORK IN DARK RED MULTI BRICK			
	Feature Material: VERTICAL TILING IN LIVING ROOM WITH ORNAMENTAL TILE FEATURE RENDER & MOCK TUDOR GABLE FEATURE			
	Architectural Detail: BRICK PLINTH IN CONTRASTING RED STOCK BRICK BRICK GLSS			
	Window & Door Frames: WHITE UPVC CASEMENT WINDOW WITH GLAZING BARS DARK GREY COMPOSITE FRONT DOOR WHITE UPVC FRENCH DOOR			
	Fascia, Soffit & Bargeboard: WHITE UPVC BOXED EAVES ROOFING SYSTEM			
	Architectural Ornaments:			
	Guttering & Drainage: BLACK UPVC DRAINAGE SYSTEM			

Plot Numbers:
PLOT 61 (OPP), 71 (AS)



Location Plan (Not to Scale)

Scale @ A4: 1 inch = 100 feet		Project: RASCALS FARM SHIPLEY ROAD, SOUTHWATER, WEST SUSSEX	
Rev	Date	Drawn	Checked
Date: NOVEMBER 2025		Drawn By: KPM	Checked By: BB
Dwg No: CB_17_420_600_BLM401		Rev: -	
Client: Barratt Redrow		Title: BLENNHEIM ELEVATIONS & FLOOR PLANS	

Please note these drawings are not for construction but for concept design and planning applications purposes only.
Cooper Ballie Limited, Cornmarket House, 24 Guildford Road, Brighton, Surrey GU1 9 5JN. Telephone 01276 650039 - www.cooperballie.co.uk
This drawing and the work it represents are the copyright of Cooper Ballie Ltd and may not be reproduced or used in any way without the written permission of Cooper Ballie Ltd. All other rights are reserved for the copyright owner.