
 


KEY
① Ventilation louvre

STATUTORY STATUS	
LISTED	NO - BUT LOCALLY LISTED
CONSERVATION	YES

NOTE
This drawing has been prepared from historical information that cannot be guaranteed accurate. Responsibility is not accepted for errors made by others in scaling from this drawing. All construction information should be taken from figured dimensions only. All dimensions should be checked on site prior to the manufacture of any components. No services should pass through or over the Boxes & Parcels room. No sprinklers to be located in the Comms Room

HATCHING	
	New Secure Partition wall
	New Partition wall
	Book Room Secure wall
	Existing Partition wall
	Structural wall
	Area not in scope

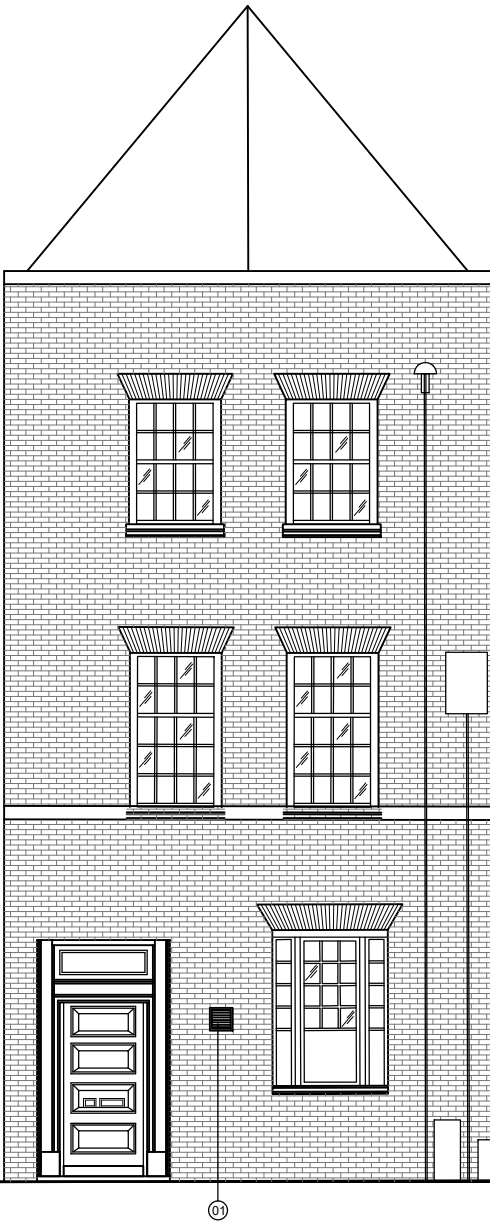

FULL SCHEME DESIGN

CONFIDENTIAL



Boleyn House,
St Augustine's Business Park,
Whitstable
CT5 2QJ

Tel 01227 281 000
info@morrisandspottiswood.co.uk

Project

HORSHAM CARFAX

1-2 CARFAX, HORSHAM,
WEST SUSSEX
RH12 1DN
PIM No.10352



Drawing Title

REAR ELEVATION
AS EXISTING
MAYOR BRANCH REFURBISHMENT 2026

Branch Sort Code 20-42-58	Branch ID 00	Supplier Project No RMWBS10200	
Scale 1:100@A3	Drawn JNA	Checked -	Date 03/11/2025
Drg.No RMWBS10200_003			Revision /

Architectural Practice: MORRIS & SPOTTISWOOD