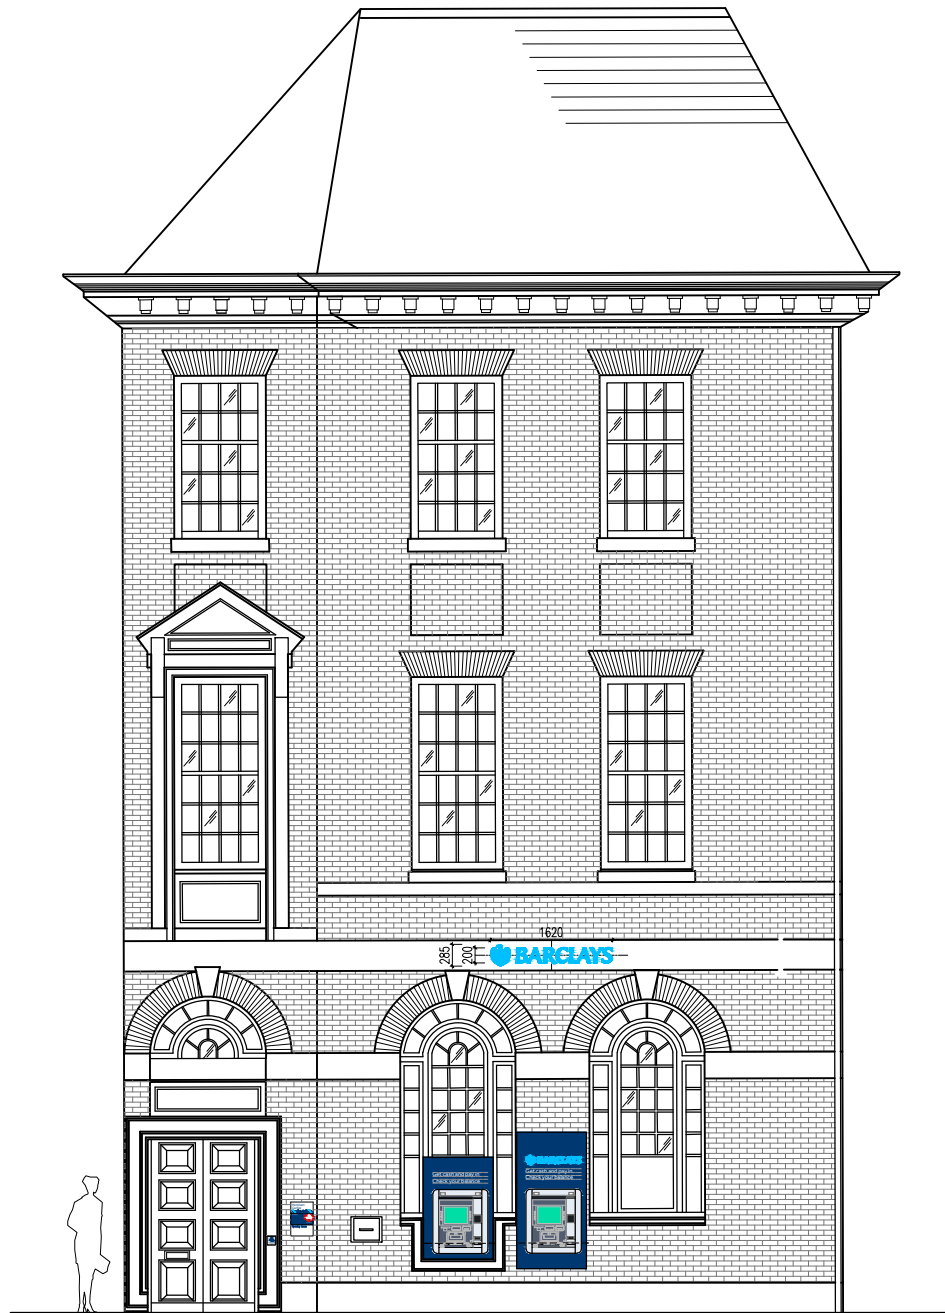


AS FIXED

NOTE
This drawing has been prepared from historical information that cannot be guaranteed accurate. Responsibility is not accepted for errors made by others in scaling from this drawing. All construction information should be taken from figured dimensions only. All dimensions should be checked on site prior to the manufacture of any components.

HATCHING	
	New Secure partition wall
	New Partition wall
	Book Room Secure wall
	Existing Partition wall
	Structural wall
	Domus Industriak DFDL 04 (600X600mm) ASD Floor Area
	Domus Industriak DFDL 06 (600X600mm) ASD Floor Area
	Amtico Spacia SS5S3566 (457X457mm) ASD Floor Area
	Amtico Spacia SS5S2594 (457X457mm) Banking Hall
	Barrier matting
	2008 Hard Flooring 1200x600
	2008 Hard Flooring 600x300
	Area not in scope

DATE :REV :DRAWN :CHECKED :NOTES :

STYLES&WOOD LTD

99 Charterhouse Street
London EC1M 6HR
t: +44 (0)20 7014 0400
www.stylesandwood.co.uk

Project

HORSHAM CARFAX

1-2 CARFAX
HORSHAM, WEST SUSSEX
RH12 1DN
PIM No.10352

Drawing Title			
FRONT ELEVATION AS FIXED FIRST TIME INVESTMENT			
Branch Sort Code 20-42-58	Branch ID 00	Supplier Project No D0558-012	
Scale 1:100@A3	Drawn EMS	Checked JoC	Date 08/12/14
Drg.No D0558-012_300			Revision -
Architectural Practice: S&WDesign			