


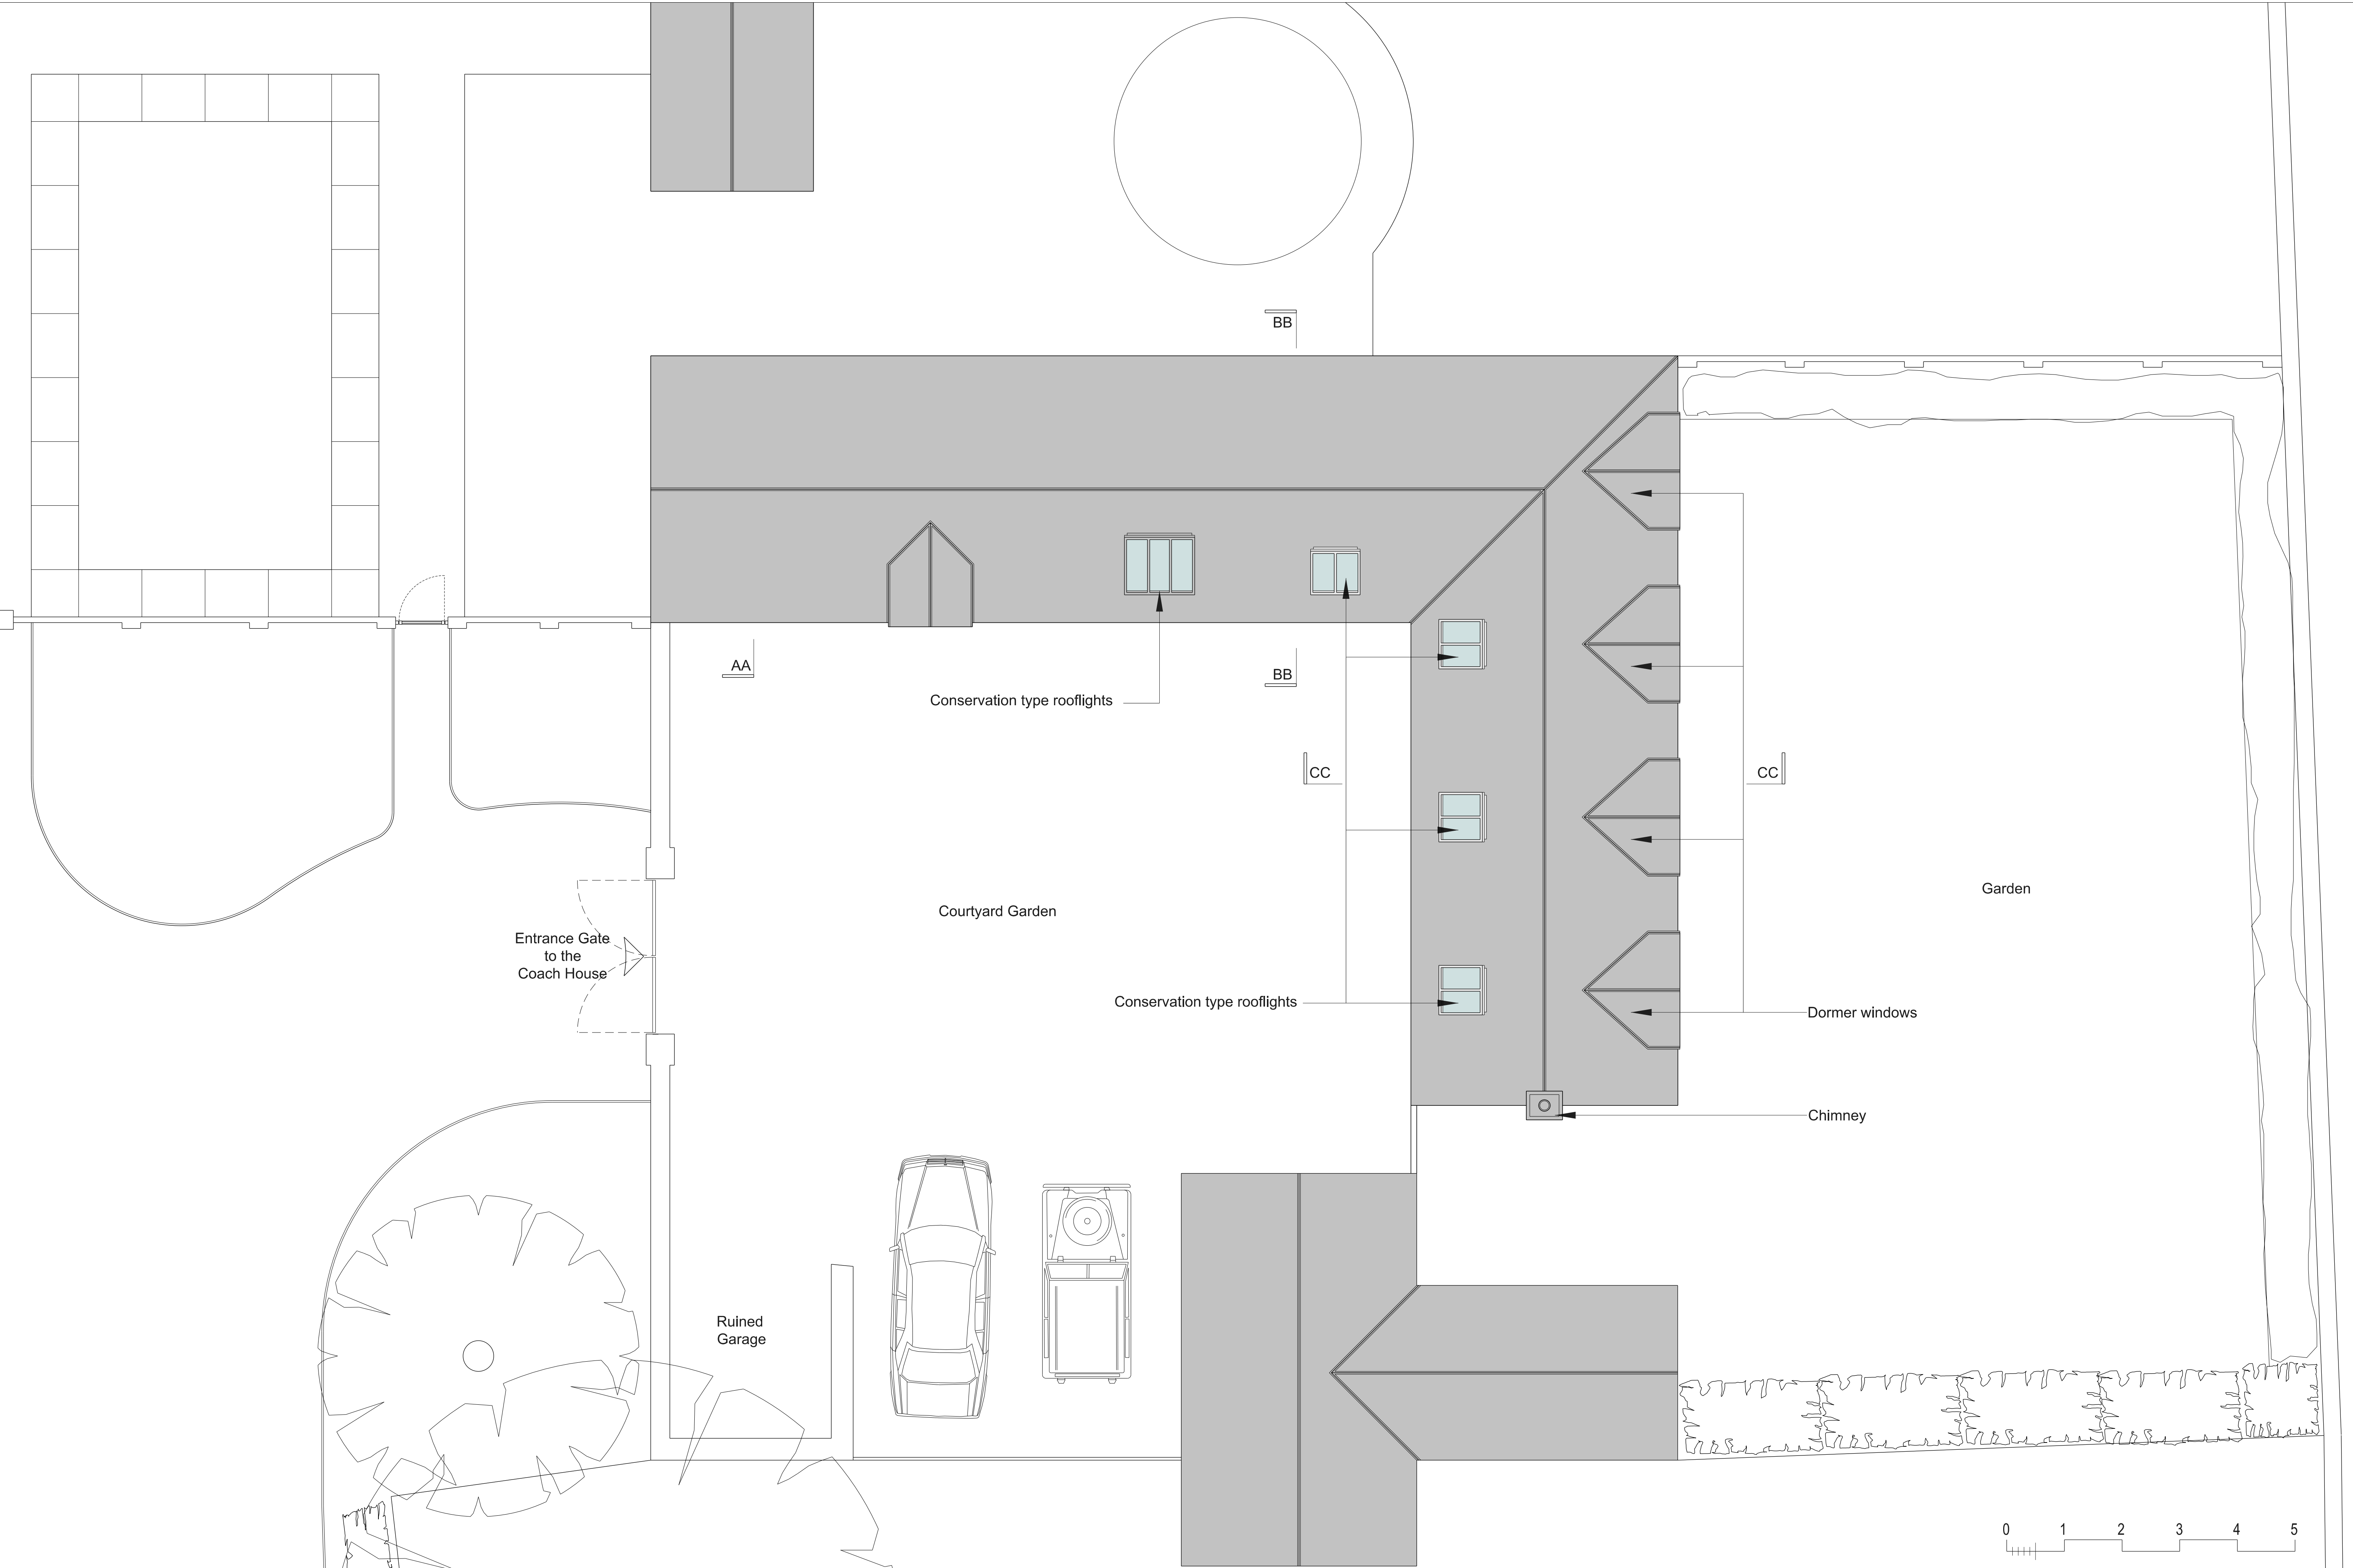


theme2architects
The White House, 55A Kyverdale Road
London N16 7AB
francis@theme2architects.com
07881 817 310

RIBA 
Chartered Practice

REV	DATE	DESCRIPTION	BY	CHECKED
A	2026/05/05	Submitted for planning	FS	FS
B	2026/07/20	Updated in accordance with planning comment alignment of extension and garage amended. Garage & garden store for Southwater House added to plans	FS	FS
C	2026/08/07	Introduction of the new 0.2 hectare exemption removing Nett Bio Diversity requirements	FS	FS

General Notes:
1. No dimensions to be scaled from this drawing.
2. All dimensions to be verified on site.
3. All dimensions are in mm's unless otherwise noted.
4. Any discrepancies found between this drawing and other documents should be referred immediately to the consultants.

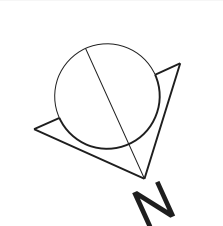

Project
Southwater House, Church Lane
Southwater, RH13 9BT
Drawing Status
PLANNING

DRAWING TITLE
**PROPOSED ROOF PLAN
FOR THE COACH HOUSE**
© Copyright theme2architects

JOB NUMBER
078
SCALE
1:100 @ A3
1:50 @ A1

DRAWING NO.
212
REVISION
C