




Proposed South Elevation
Units 16 - 20
Scale 1:100

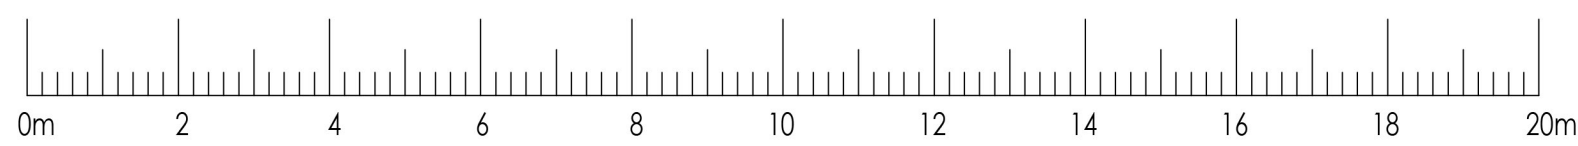

M C A MICHAEL CONOLEY ARCHITECTS ASSOCIATES			
PROJECT: Toat Cafe, Stanes Cottage and Stanes Farm Stane Street, Pulborough, West Sussex RH20 1DN	DATE: 02.26	SCALE: 1:100	
	JOB NUMBER: 1726	PAPER SIZE: A1	
DRAWING TITLE: Proposed South Elevation - Units 16 - 20			DRAWING NUMBER: 1726/P-05