


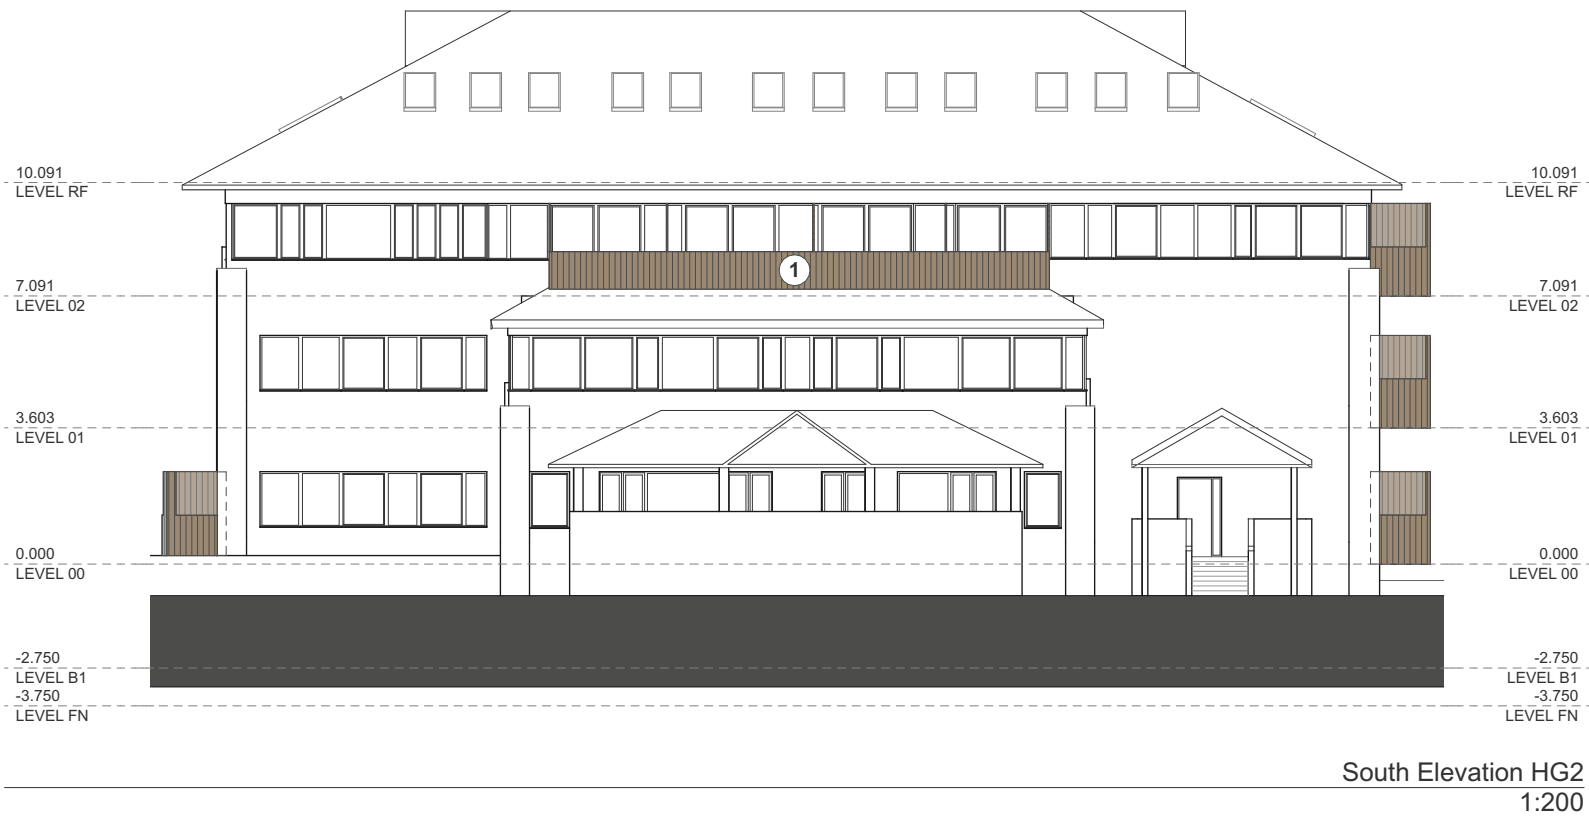


South Elevation HG2
1:200




West Elevation HG2
1:200


SOUTH AND WEST ELEVATION

 

MATERIALS KEY

 

- 1 Knotwood
- KEF100 Flip Batten
- KES10016 Geometric Slat
'Western Red Cedar' finish

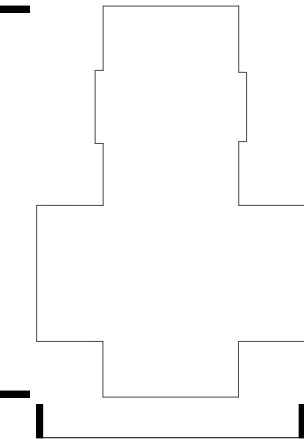

Rev	Revision Description	Drawn	Checked	Date
01	For Panning	VG	MW	10/07/2026

CREATE
DESIGN + ARCHITECTURE
Wigglesworth House 69 Southwark Bridge Road London SE1 9HH
+44 207 021 0267 info@createdesign.org www.createdesign.org

2 Horsham Gates
RH13 5TT
Client
CBG

For Planning
PROPOSED PLANNING

PROPOSED SOUTH & WEST ELEVATION

CDA Ref	Scale(s)	Original Paper Size
846	1:200	A3

Project	Originator	Volume	Level	Type	Role	Class	Number
846	CDA	ZZ	XX	DR	A	05	0200
Revision							
01				For Planning			

This document and its design content is copyright ©. It shall be read in conjunction with all other associated project information including models, specifications, schedules and related consultants documents. Do not scale from documents. All dimensions to be checked on site. Immediately report any discrepancies, errors or omissions on this document to the Originator. If in doubt ASK.