



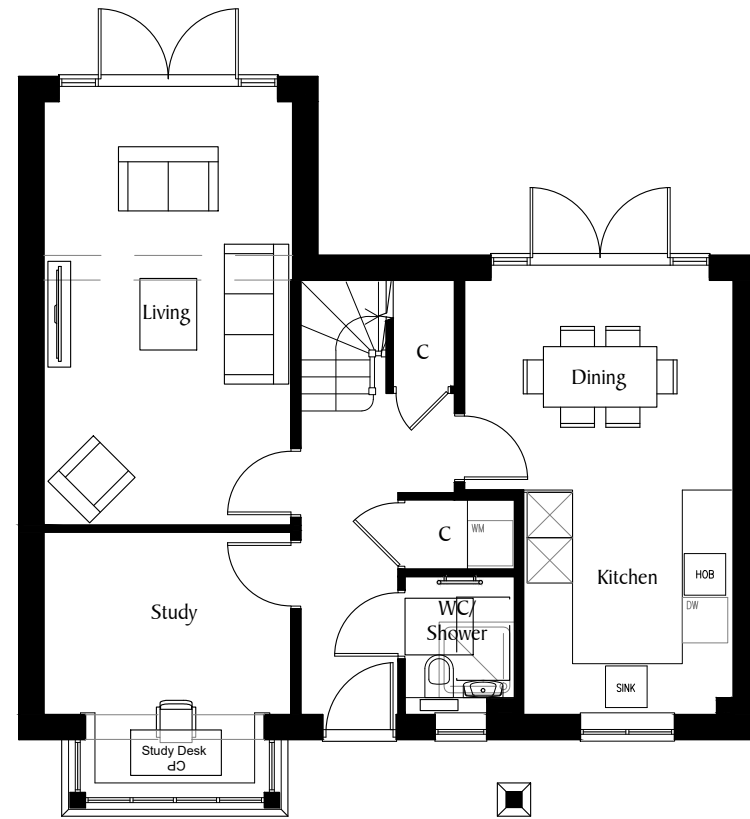

Ground Floor

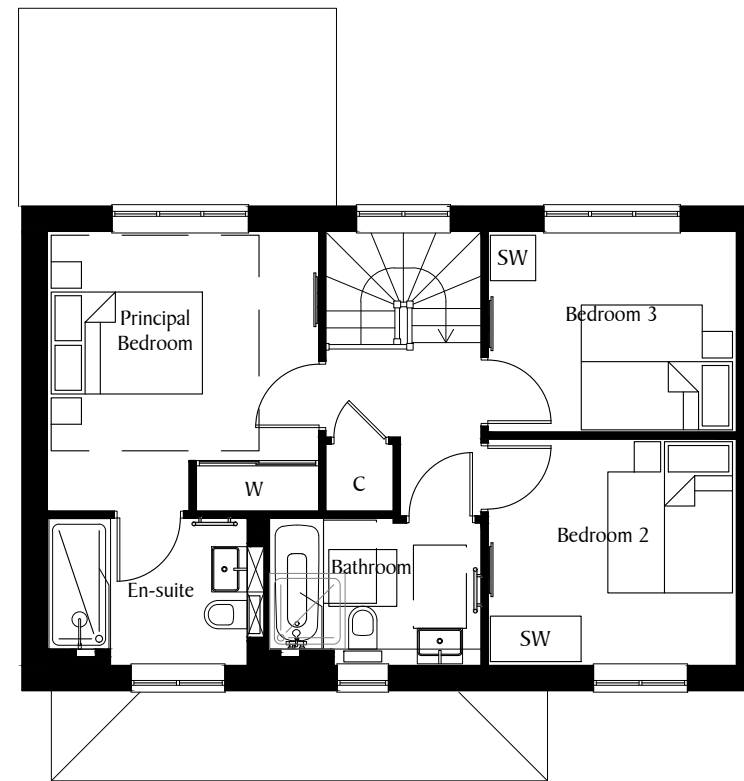

First Floor

SCALE 1:100@A3



REV	DATE	REVISION
P01	28.06.24	First Issue

REV	DATE	REVISION

DEVELOPMENT
PHASE 5
WORTHING ROAD
SOUTHWATER

DRAWN TJR
DATE JUNE 2024

DRAWING TITLE
PLOT 166
FLOOR PLANS

DRG NO. S830-INT-P5-ZZ-DR-K-005-180-166
REVISION