



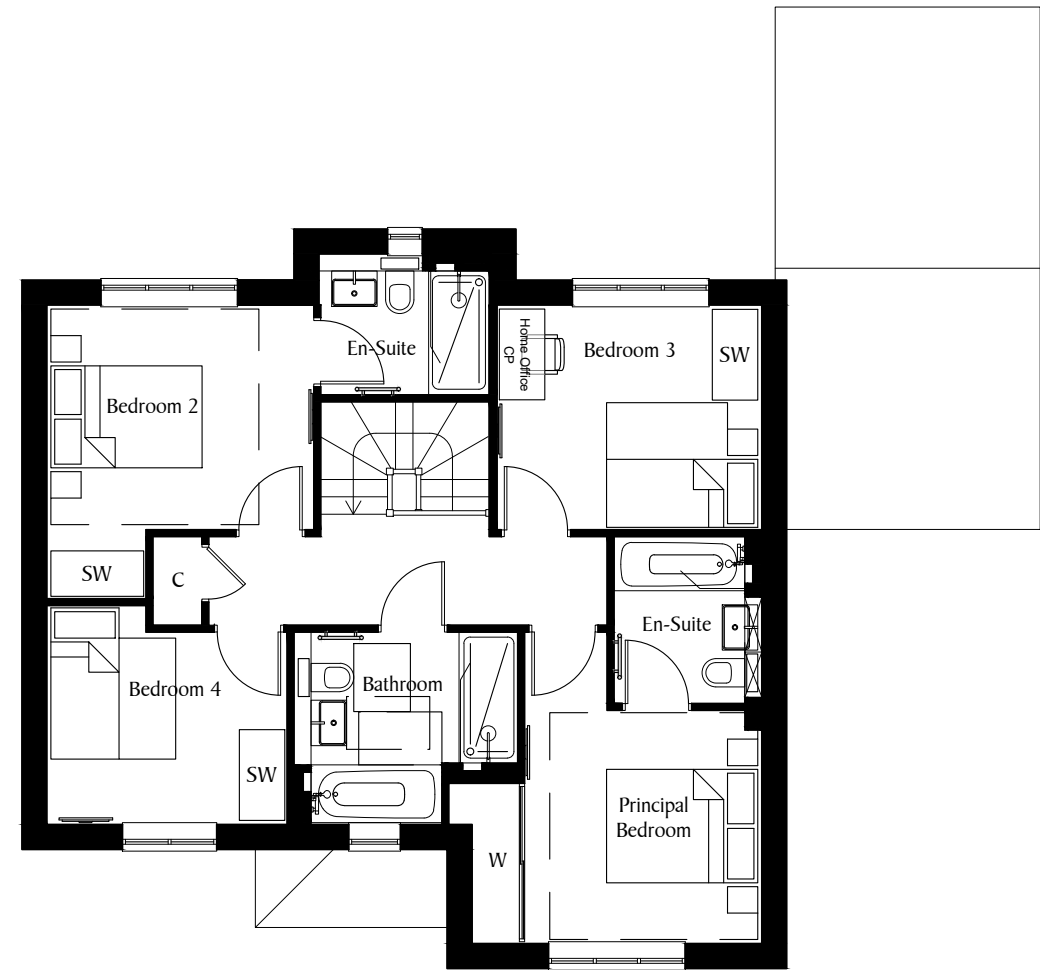

SCALE 1:100@A3

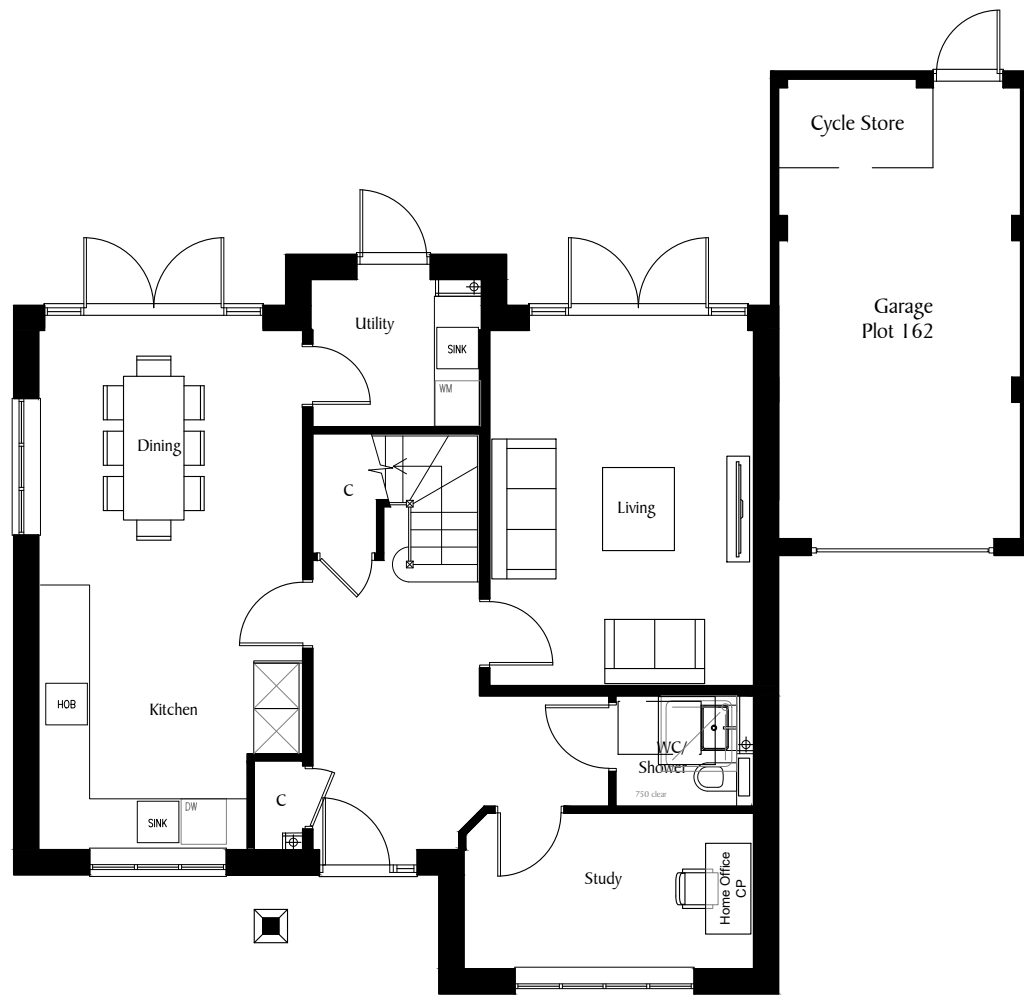

| REV | DATE     | REVISION    |
|-----|----------|-------------|
| P01 | 28.06.24 | First Issue |

| REV | DATE | REVISION |
|-----|------|----------|
|     |      |          |

DEVELOPMENT  
PHASE 5  
WORTHING ROAD  
SOUTHWATER

DRAWN  
TJR

DATE  
JUNE 2024

DRAWING TITLE  
PLOT 162  
FLOOR PLANS

DRG NO.  
S830-INT-P5-ZZ-DR-K-005-172-162

REVISION