



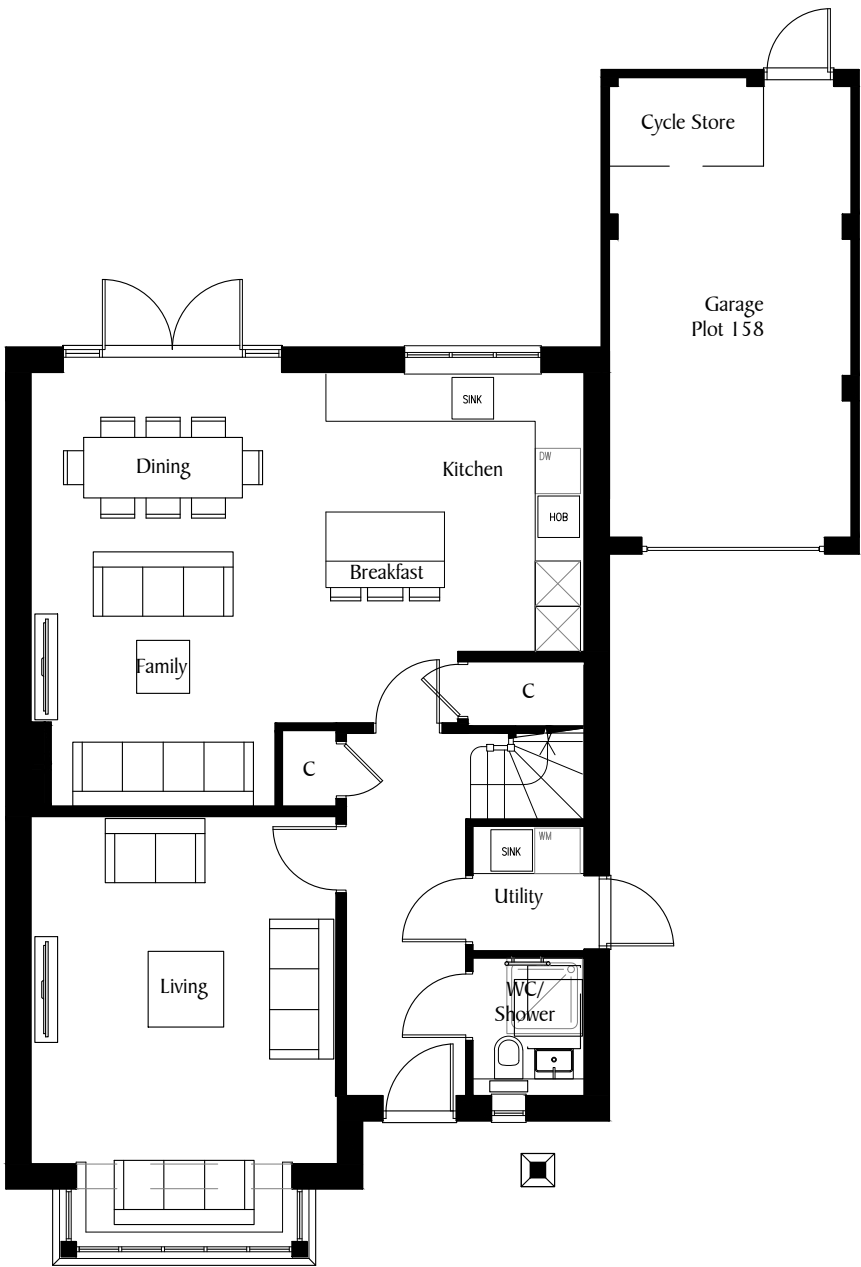

Ground Floor

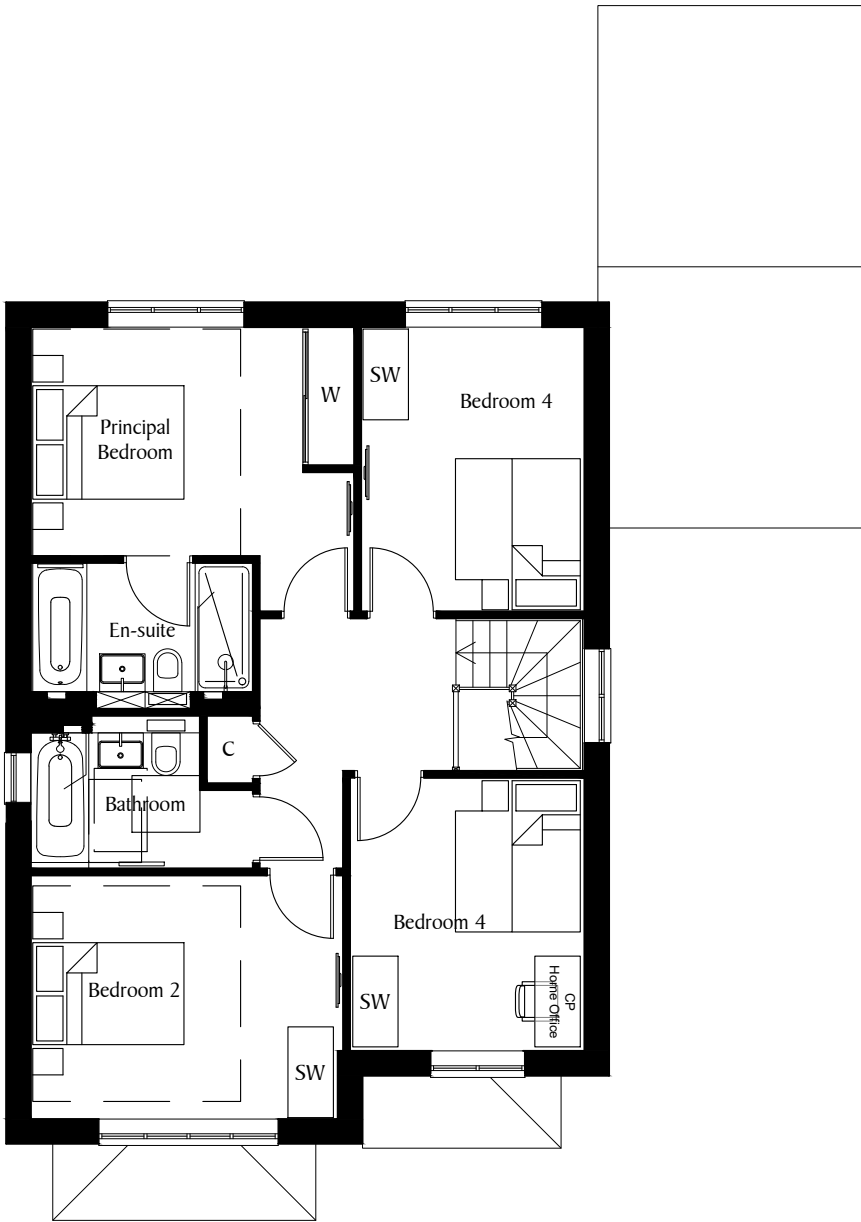

First Floor

SCALE 1:100@A3			REV DATE REVISION			REV DATE REVISION			DEVELOPMENT			DRAWING TITLE			Berkeley Designed for life Berkeley Homes (Southern) Limited Berkeley House, Bay Tree Avenue Leatherhead Surrey, KT22 7UE Tel: (01372) 370400
0 1m 2m 3m 4m			P01 28.06.24 First Issue						PHASE 5			PLOT 158			
									WORTHING ROAD			FLOOR PLANS			
									SOUTHWATER						
DRAWN TJR									DATE JUNE 2024			DRG NO. S830-INT-P5-ZZ-DR-K-005-164-158			