



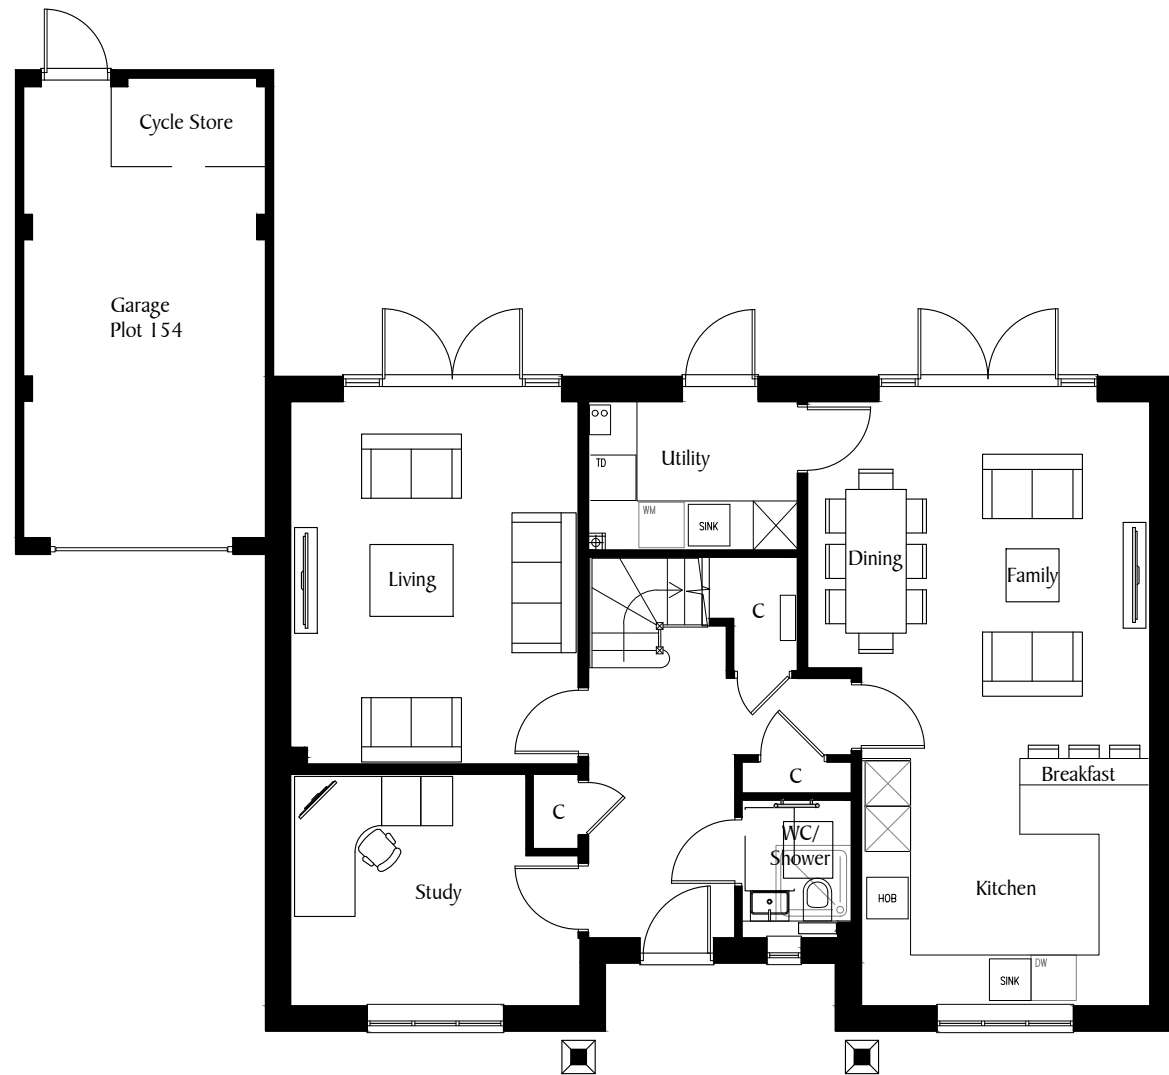

Ground Floor

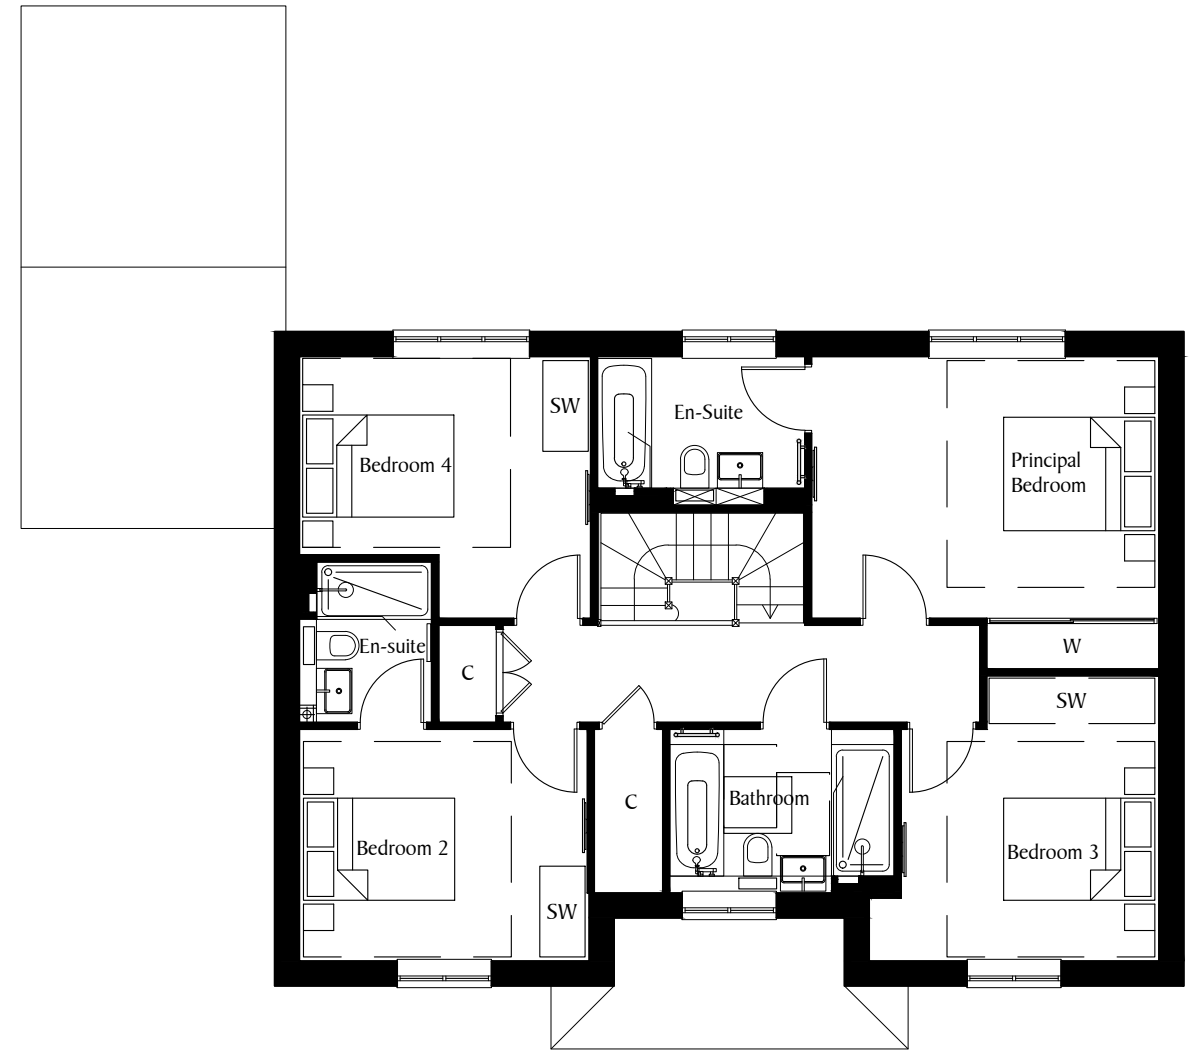

First Floor

SCALE 1:100@A3		REV DATE REVISION			REV DATE REVISION			DEVELOPMENT		DRAWING TITLE		Berkeley Designed for life Berkeley Homes (Southern) Limited Berkeley House, Bay Tree Avenue Leatherhead Surrey, KT22 7UE Tel: (01372) 370400
01m2m3m4m		P01 28.06.24 First Issue						PHASE 5 WORTHING ROAD SOUTHWATER		PLOT 154 FLOOR PLANS		
								DRAWN DATE		DRG NO. REVISION		
TJR		JUNE 2024								S830-INT-P5-ZZ-DR-K-005-156-154		