



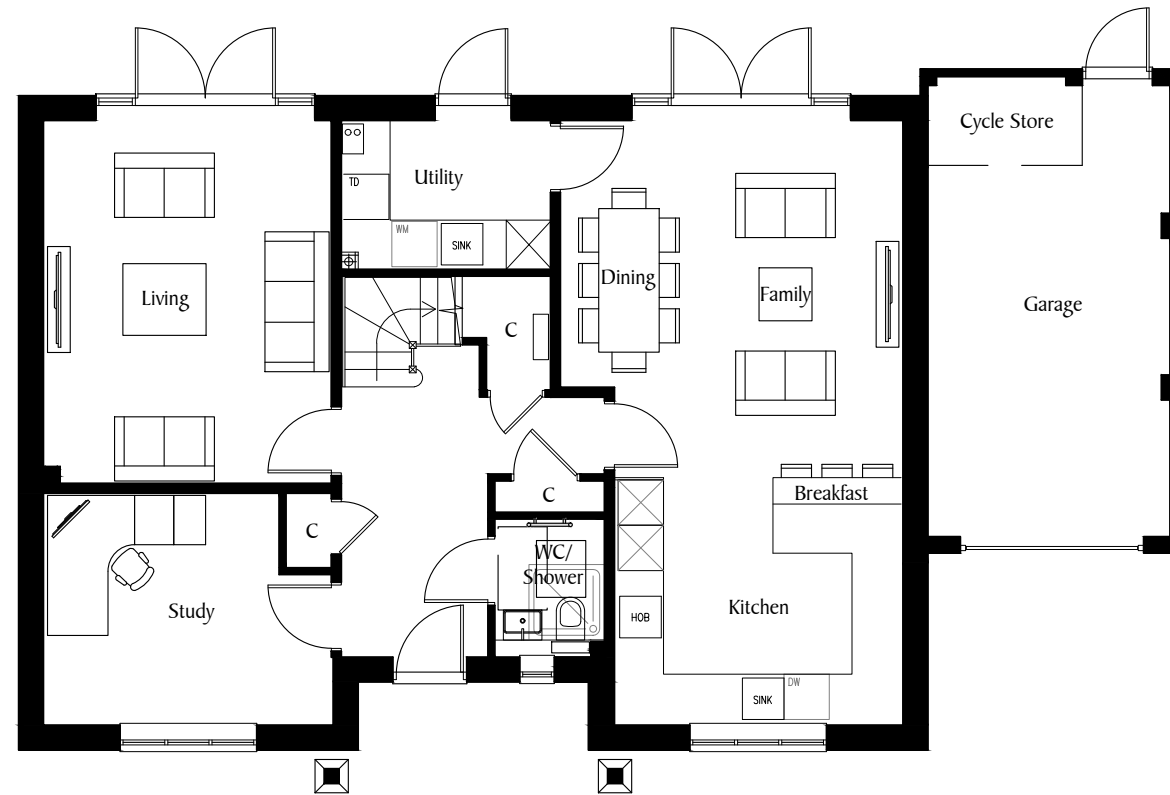


Ground Floor

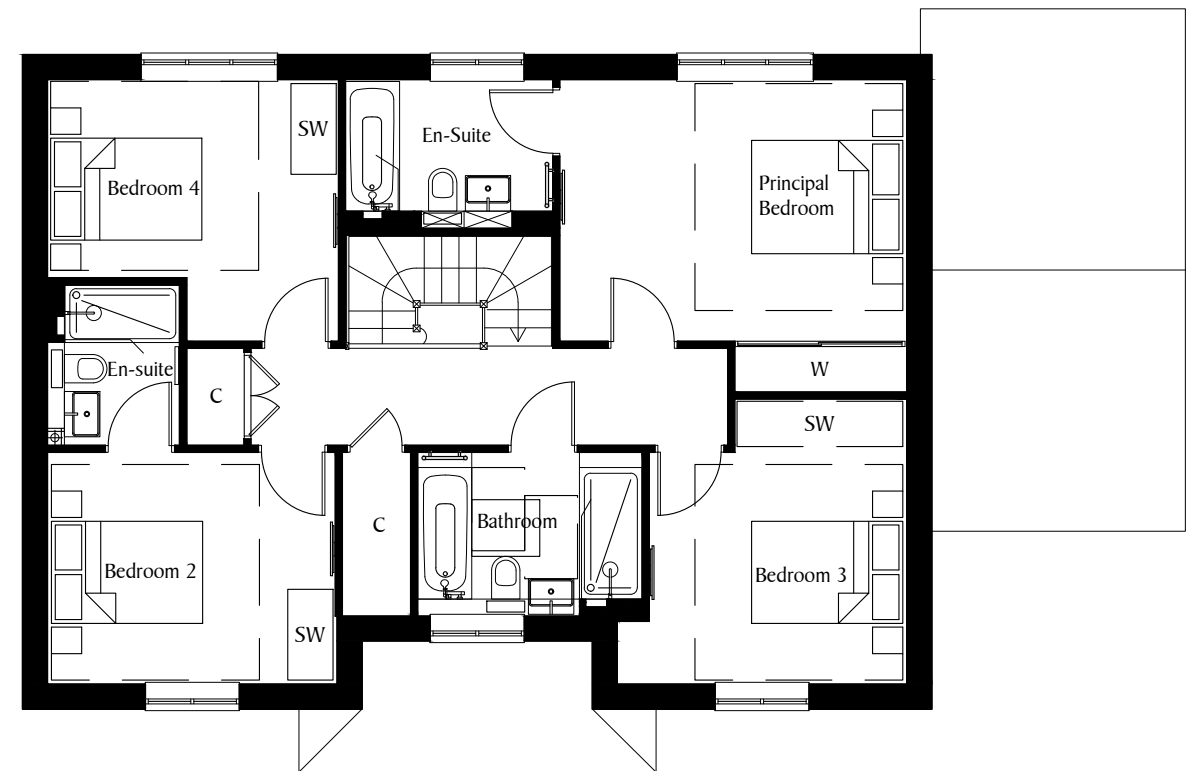

First Floor

SCALE 1:100@A3

 

| REV | DATE     | REVISION    |
|-----|----------|-------------|
| P01 | 28.06.24 | First Issue |

| REV | DATE | REVISION |
|-----|------|----------|
|-----|------|----------|

DEVELOPMENT

PHASE 5  
WORTHING ROAD  
SOUTHWATER

DRAWN  
TJR

DATE  
JUNE 2024

DRAWING TITLE

PLOT 152  
FLOOR PLANS

DRG NO.

S830-INT-PS-ZZ-DR-K-005-152-152

REVISION

**Berkeley**  
Designed for life

Berkeley Homes (Southern) Limited  
Berkeley House, Bay Tree Avenue  
Leatherhead  
Surrey, KT22 7UE  
Tel: (01372) 370400