



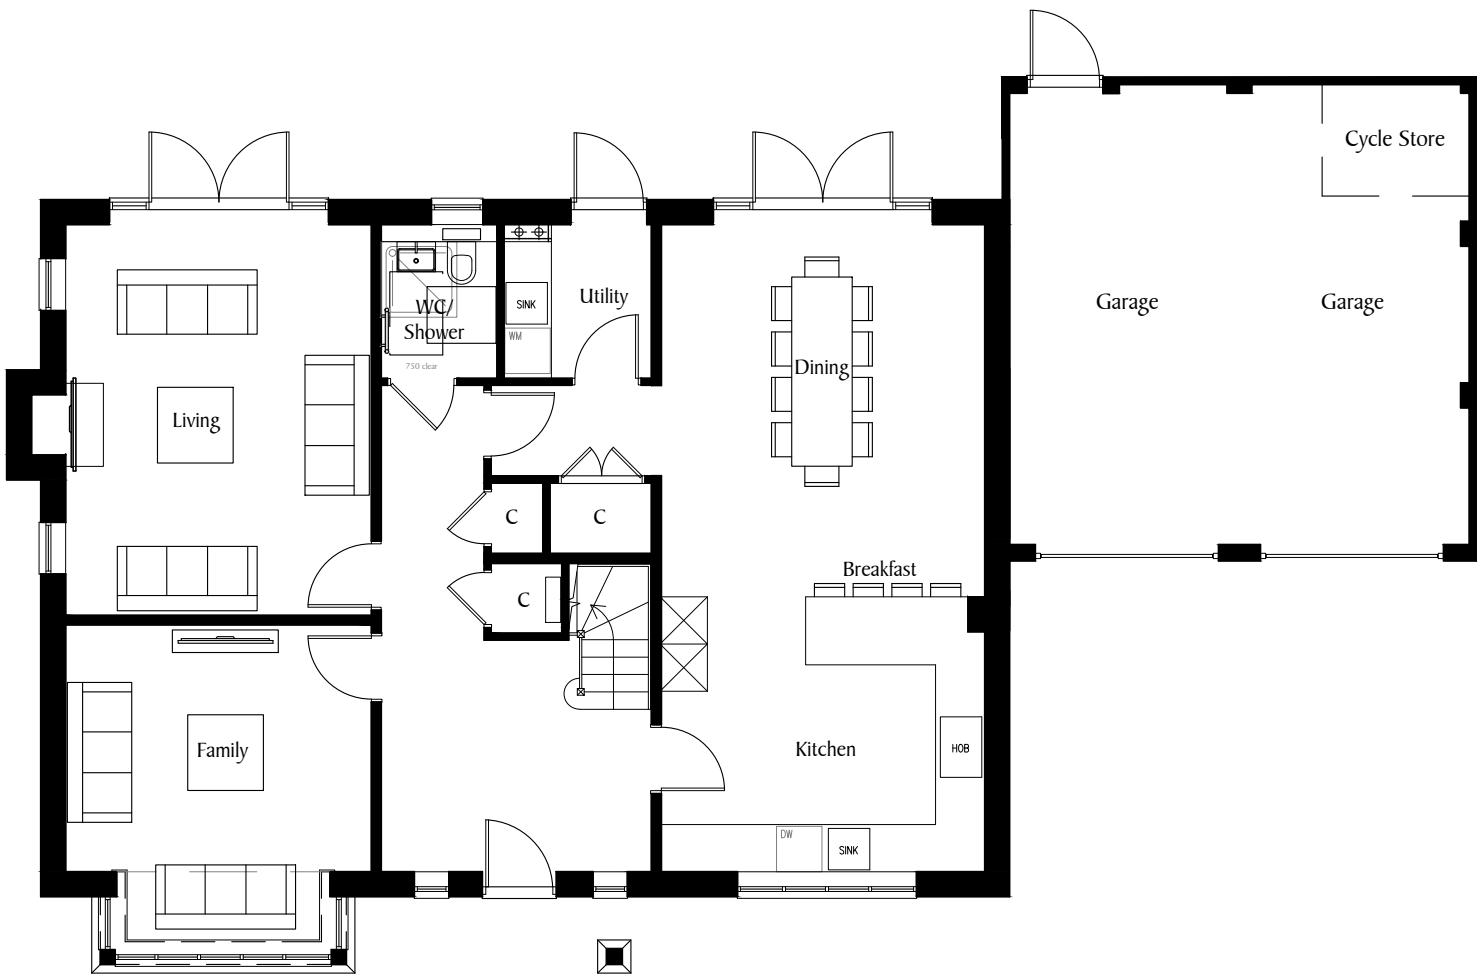

Ground Floor

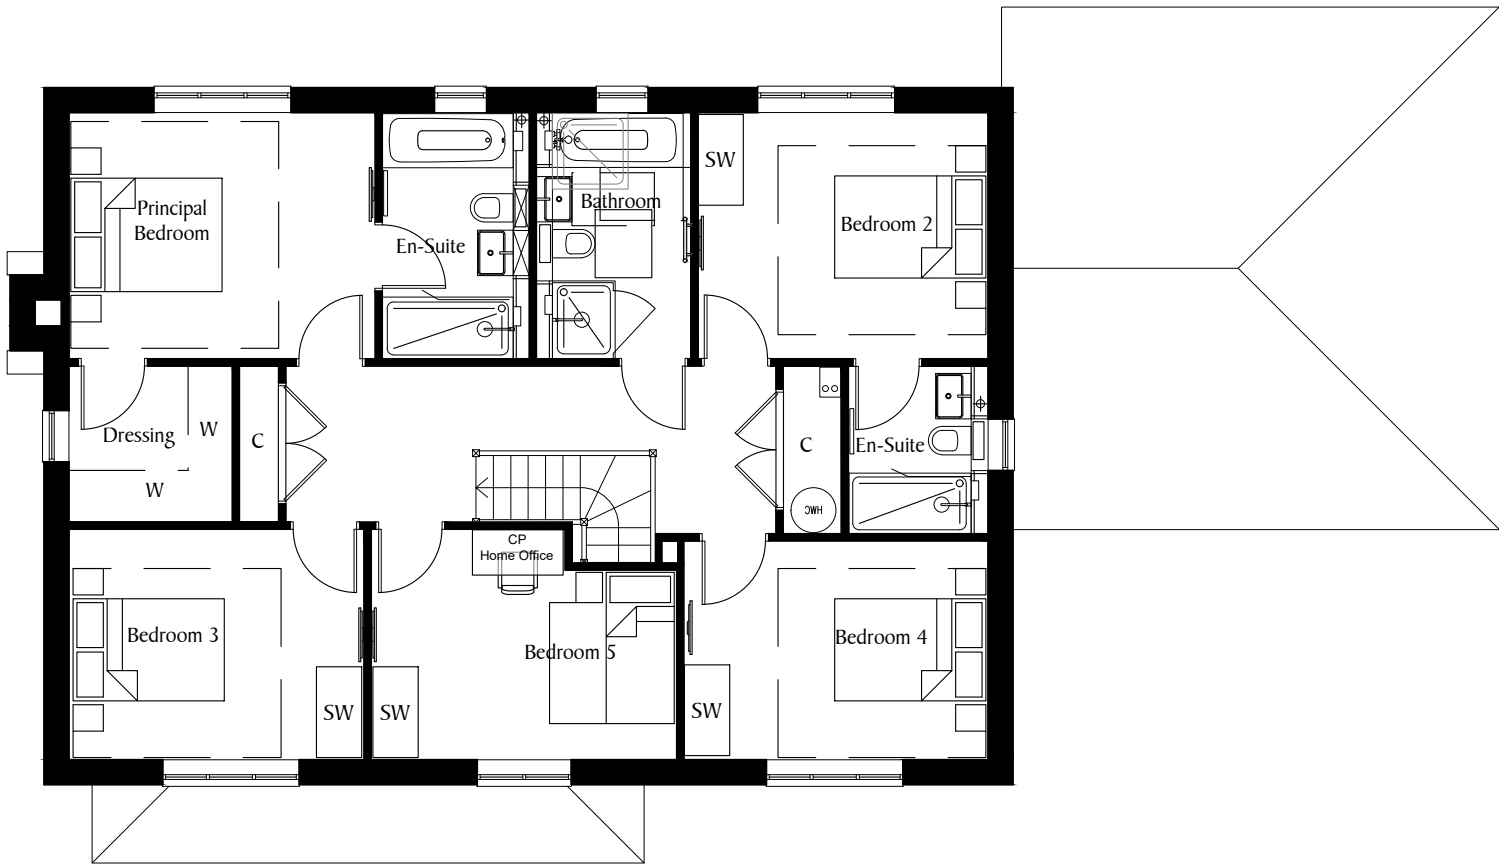

First Floor

SCALE 1:100@A3			REV	DATE	REVISION	REV	DATE	REVISION	DEVELOPMENT	DRAWING TITLE		Berkeley Designed for life Berkeley Homes (Southern) Limited Berkeley House, Bay Tree Avenue Leatherhead Surrey, KT22 7UE Tel: (01 372) 370400
0 1m 2m 3m 4m			P01	28.06.24	First Issue				PHASE 5	PLOT 151		
									WORTHING ROAD	FLOOR PLANS		
									SOUTHWATER			
									DRAWN	DATE		
									TJR	JUNE 2024		
										DRG NO.	REVISION	
										S830-INT-PS-ZZ-DR-K-005-150-151		