



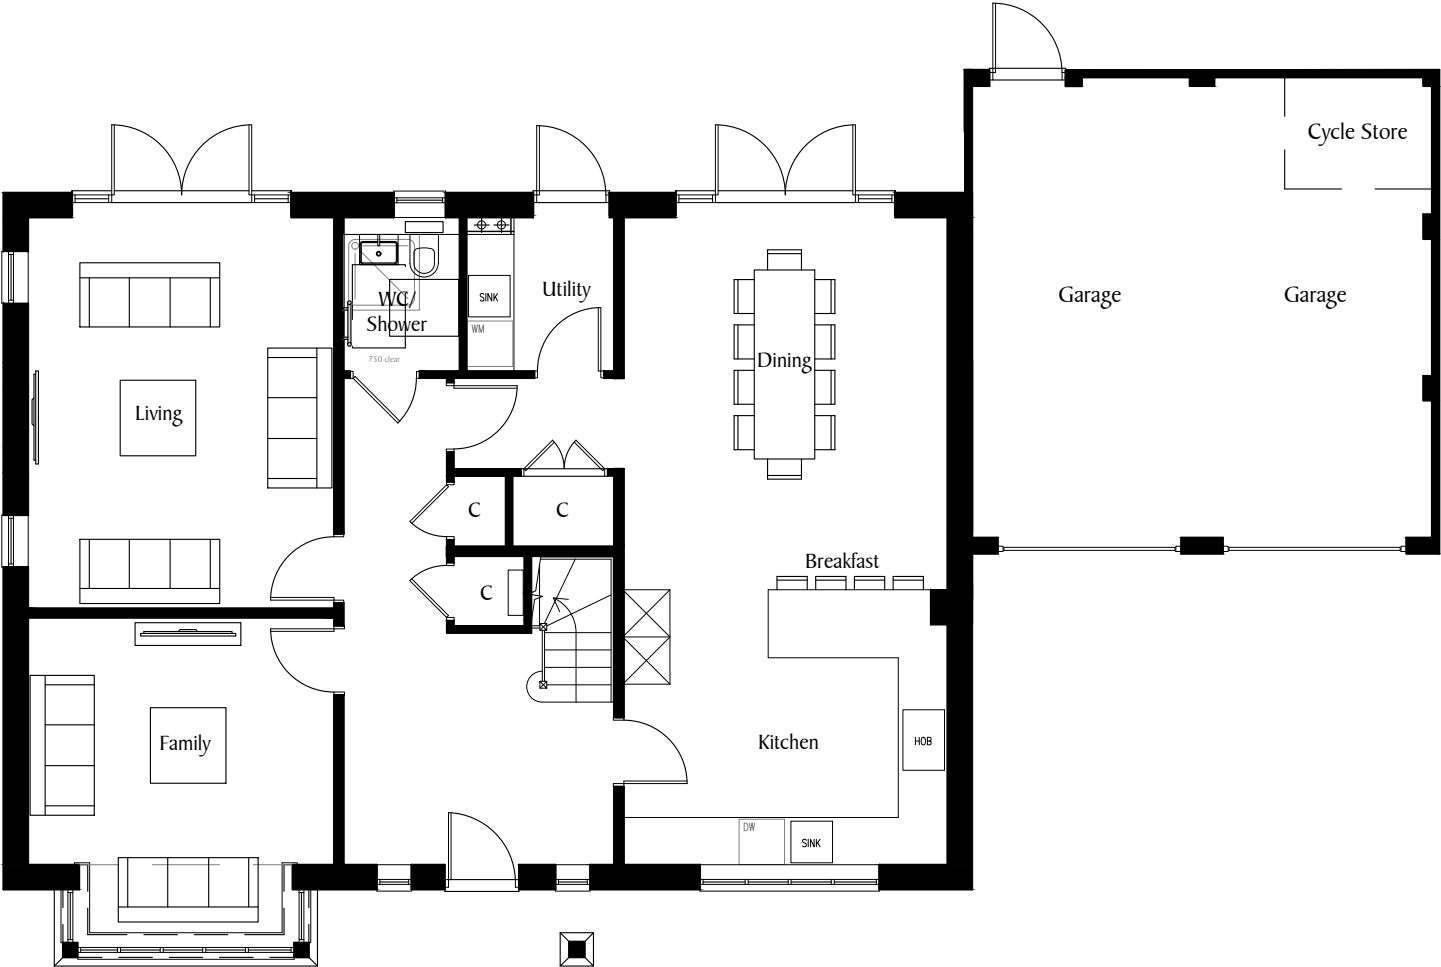

Ground Floor

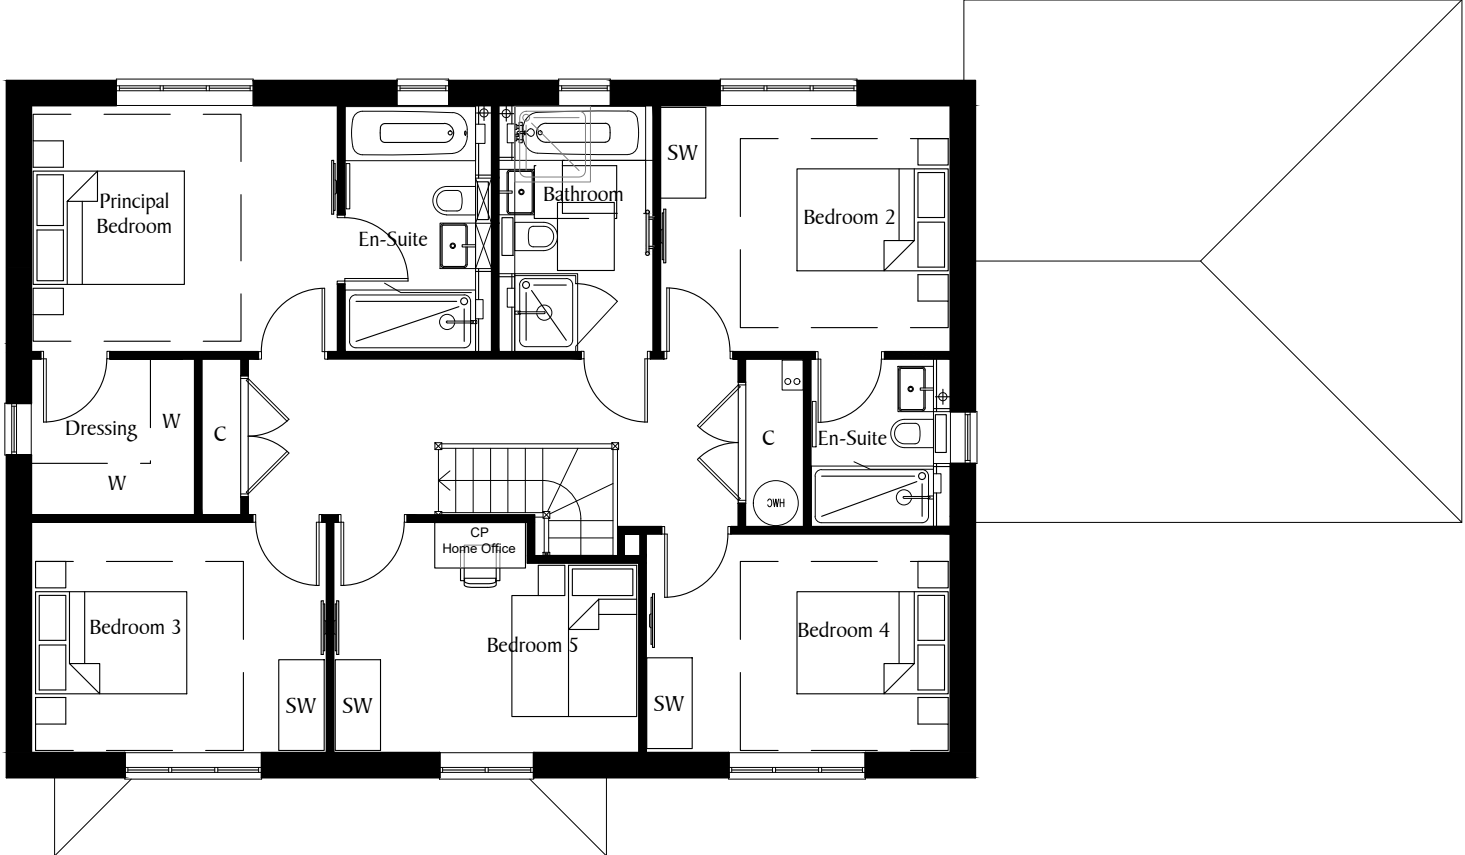

First Floor

SCALE 1:100@A3			REV			DATE			REVISION			REV			DATE			REVISION			DEVELOPMENT			DRAWING TITLE			Berkeley Designed for life Berkeley Homes (Southern) Limited Berkeley House, Bay Tree Avenue Leatherhead Surrey, KT22 7UE Tel: (01372) 370400
0 1m 2m 3m 4m			P01			28.06.24			First Issue												PHASE 5			PLOT 149			
																					WORTHING ROAD			FLOOR PLANS			
																					SOUTHWATER			DRG NO.			
																					DRAWN			DATE			
																					TJR			JUNE 2024			
																								REVISION			
																								S830-INT-P5-ZZ-DR-K-005-146-149			