




Ground Floor

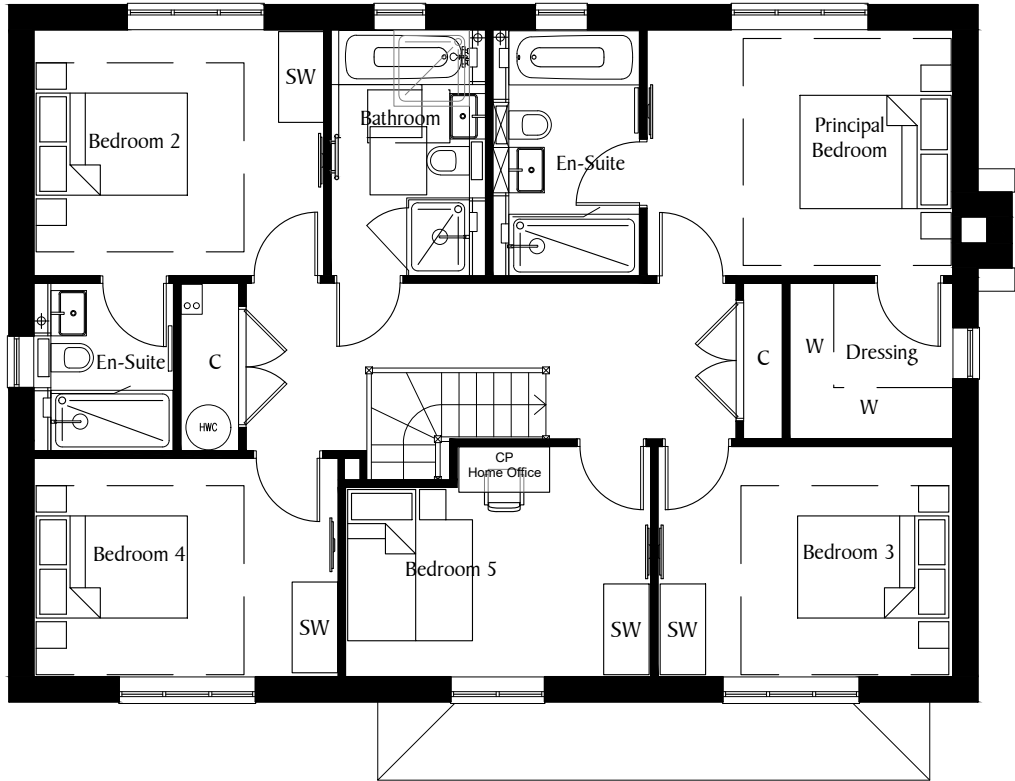

First Floor

|                                                                             |  |     |          |             |     |      |          |              |               |   |          |
|-----------------------------------------------------------------------------|--|-----|----------|-------------|-----|------|----------|--------------|---------------|---|----------|
| SCALE 1:100@A3                                                              |  | REV | DATE     | REVISION    | REV | DATE | REVISION | DEVELOPMENT  | DRAWING TITLE | <div><div>Berkeley</div><div>Designed for life</div><div><div>Berkeley Homes (Southern) Limited</div><div>Berkeley House, Bay Tree Avenue</div><div>Leatherhead</div><div>Surrey, KT22 7UE</div><div>Tel: (01372) 370400</div></div></div> |          |
| <div><div>0</div><div>1m</div><div>2m</div><div>3m</div><div>4m</div></div> |  | P01 | 28.06.24 | First Issue |     |      |          | PHASE 5      | PLOT 148      |   |          |
|                                                                             |  |     |          |             |     |      |          | WORKING ROAD | FLOOR PLANS   |   |          |
|                                                                             |  |     |          |             |     |      |          | SOUTHWATER   |               |   |          |
|                                                                             |  |     |          |             |     |      |          | DRAWN        | DATE          | DRG NO.   | REVISION |
|                                                                             |  |     |          |             |     |      |          | TJR          | JUNE 2024     | S830-INT-P5-ZZ-DR-K-005-144-148   |          |