




Front Elevation



Side Elevation




Rear Elevation

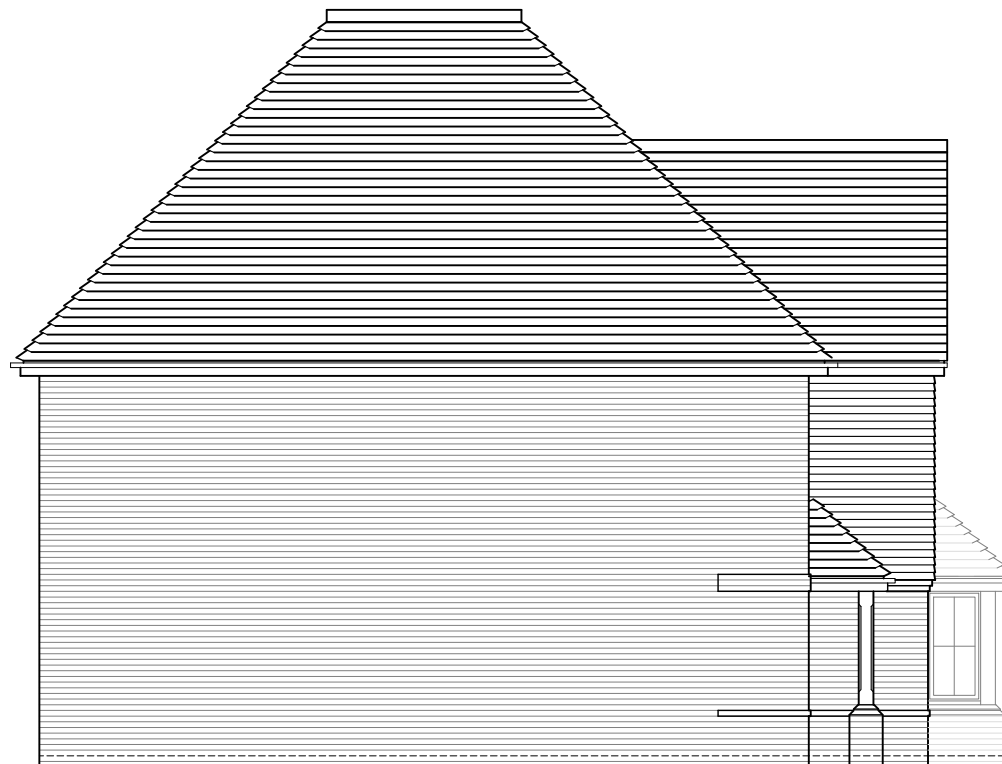

Side Elevation

SCALE 1:100@A3

 

REV	DATE	REVISION
P01	28.06.24	First Issue

REV	DATE	REVISION

DEVELOPMENT	
PHASE 5 WORTHING ROAD SOUTHWATER	
DRAWN	DATE
TJR	JUNE 2024

DRAWING TITLE	
PLOT 235 ELEVATIONS	
DRG NO.	REVISION
S830-INT-PS-XX-DR-K-005-292-235	