




Front Elevation

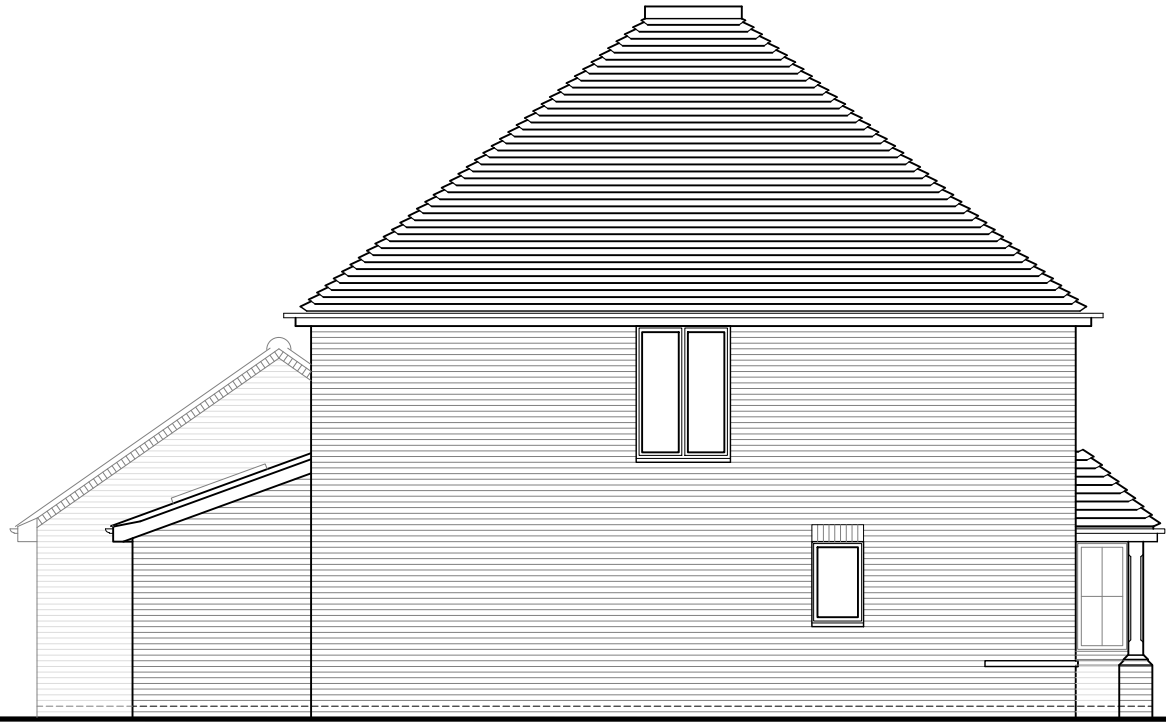

Side Elevation



Rear Elevation



Side Elevation

SCALE1:100@A3

01m2m3m4m

REV	DATE	REVISION
P01	28.06.24	First Issue

REV	DATE	REVISION

DEVELOPMENT	
PHASE 5 WORTHING ROAD SOUTHWATER	
DRAWN	DATE
TJR	JUNE 2024

DRAWING TITLE	
PLOT 207 ELEVATIONS	
DRG NO.	REVISION
S830-INT-P5-XX-DR-K-005-248-207	

Berkeley

Designed for life

Berkeley Homes (Southern) Limited

Berkeley House, Bay Tree Avenue

Leatherhead

Surrey, KT22 7UE

Tel: (01372) 370400