

M2.5
Plot 203

M2.2
Plot 202



Front Elevation

M2.5
Plot 203



Side Elevation


M2.2
Plot 202

M2.5
Plot 203



Rear Elevation

M2.2
Plot 202

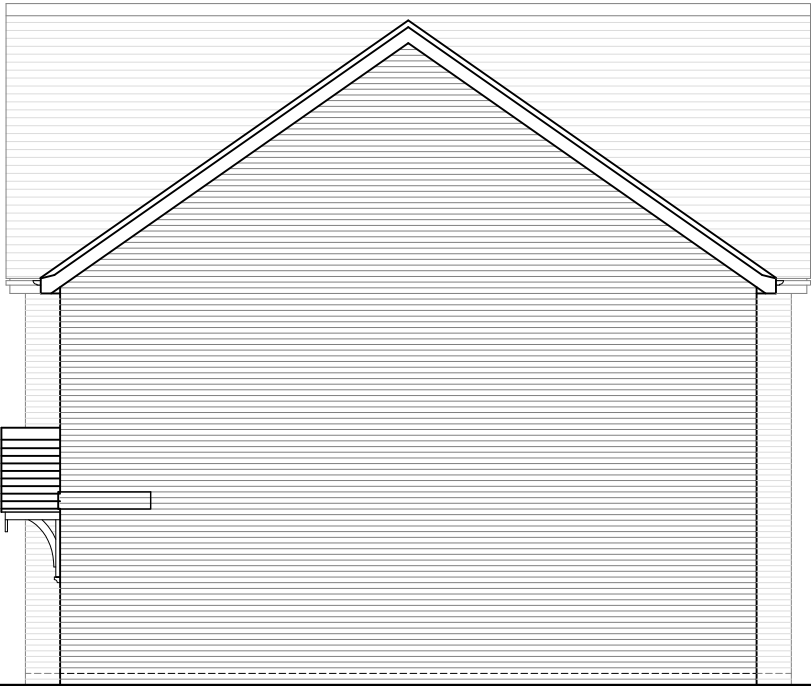

Side Elevation

SCALE 1:100@A3

0 1m 2m 3m 4m

REV	DATE	REVISION
P01	28.06.24	First Issue

REV	DATE	REVISION

DEVELOPMENT	
PHASE 5 WORTHING ROAD SOUTHWATER	
DRAWN	DATE
TJR	JUNE 2024

DRAWING TITLE	
PLOTS 202-203 ELEVATIONS	
DRG NO.	REVISION
S830-INT-P5-XX-DR-K-005-240-202-203	